


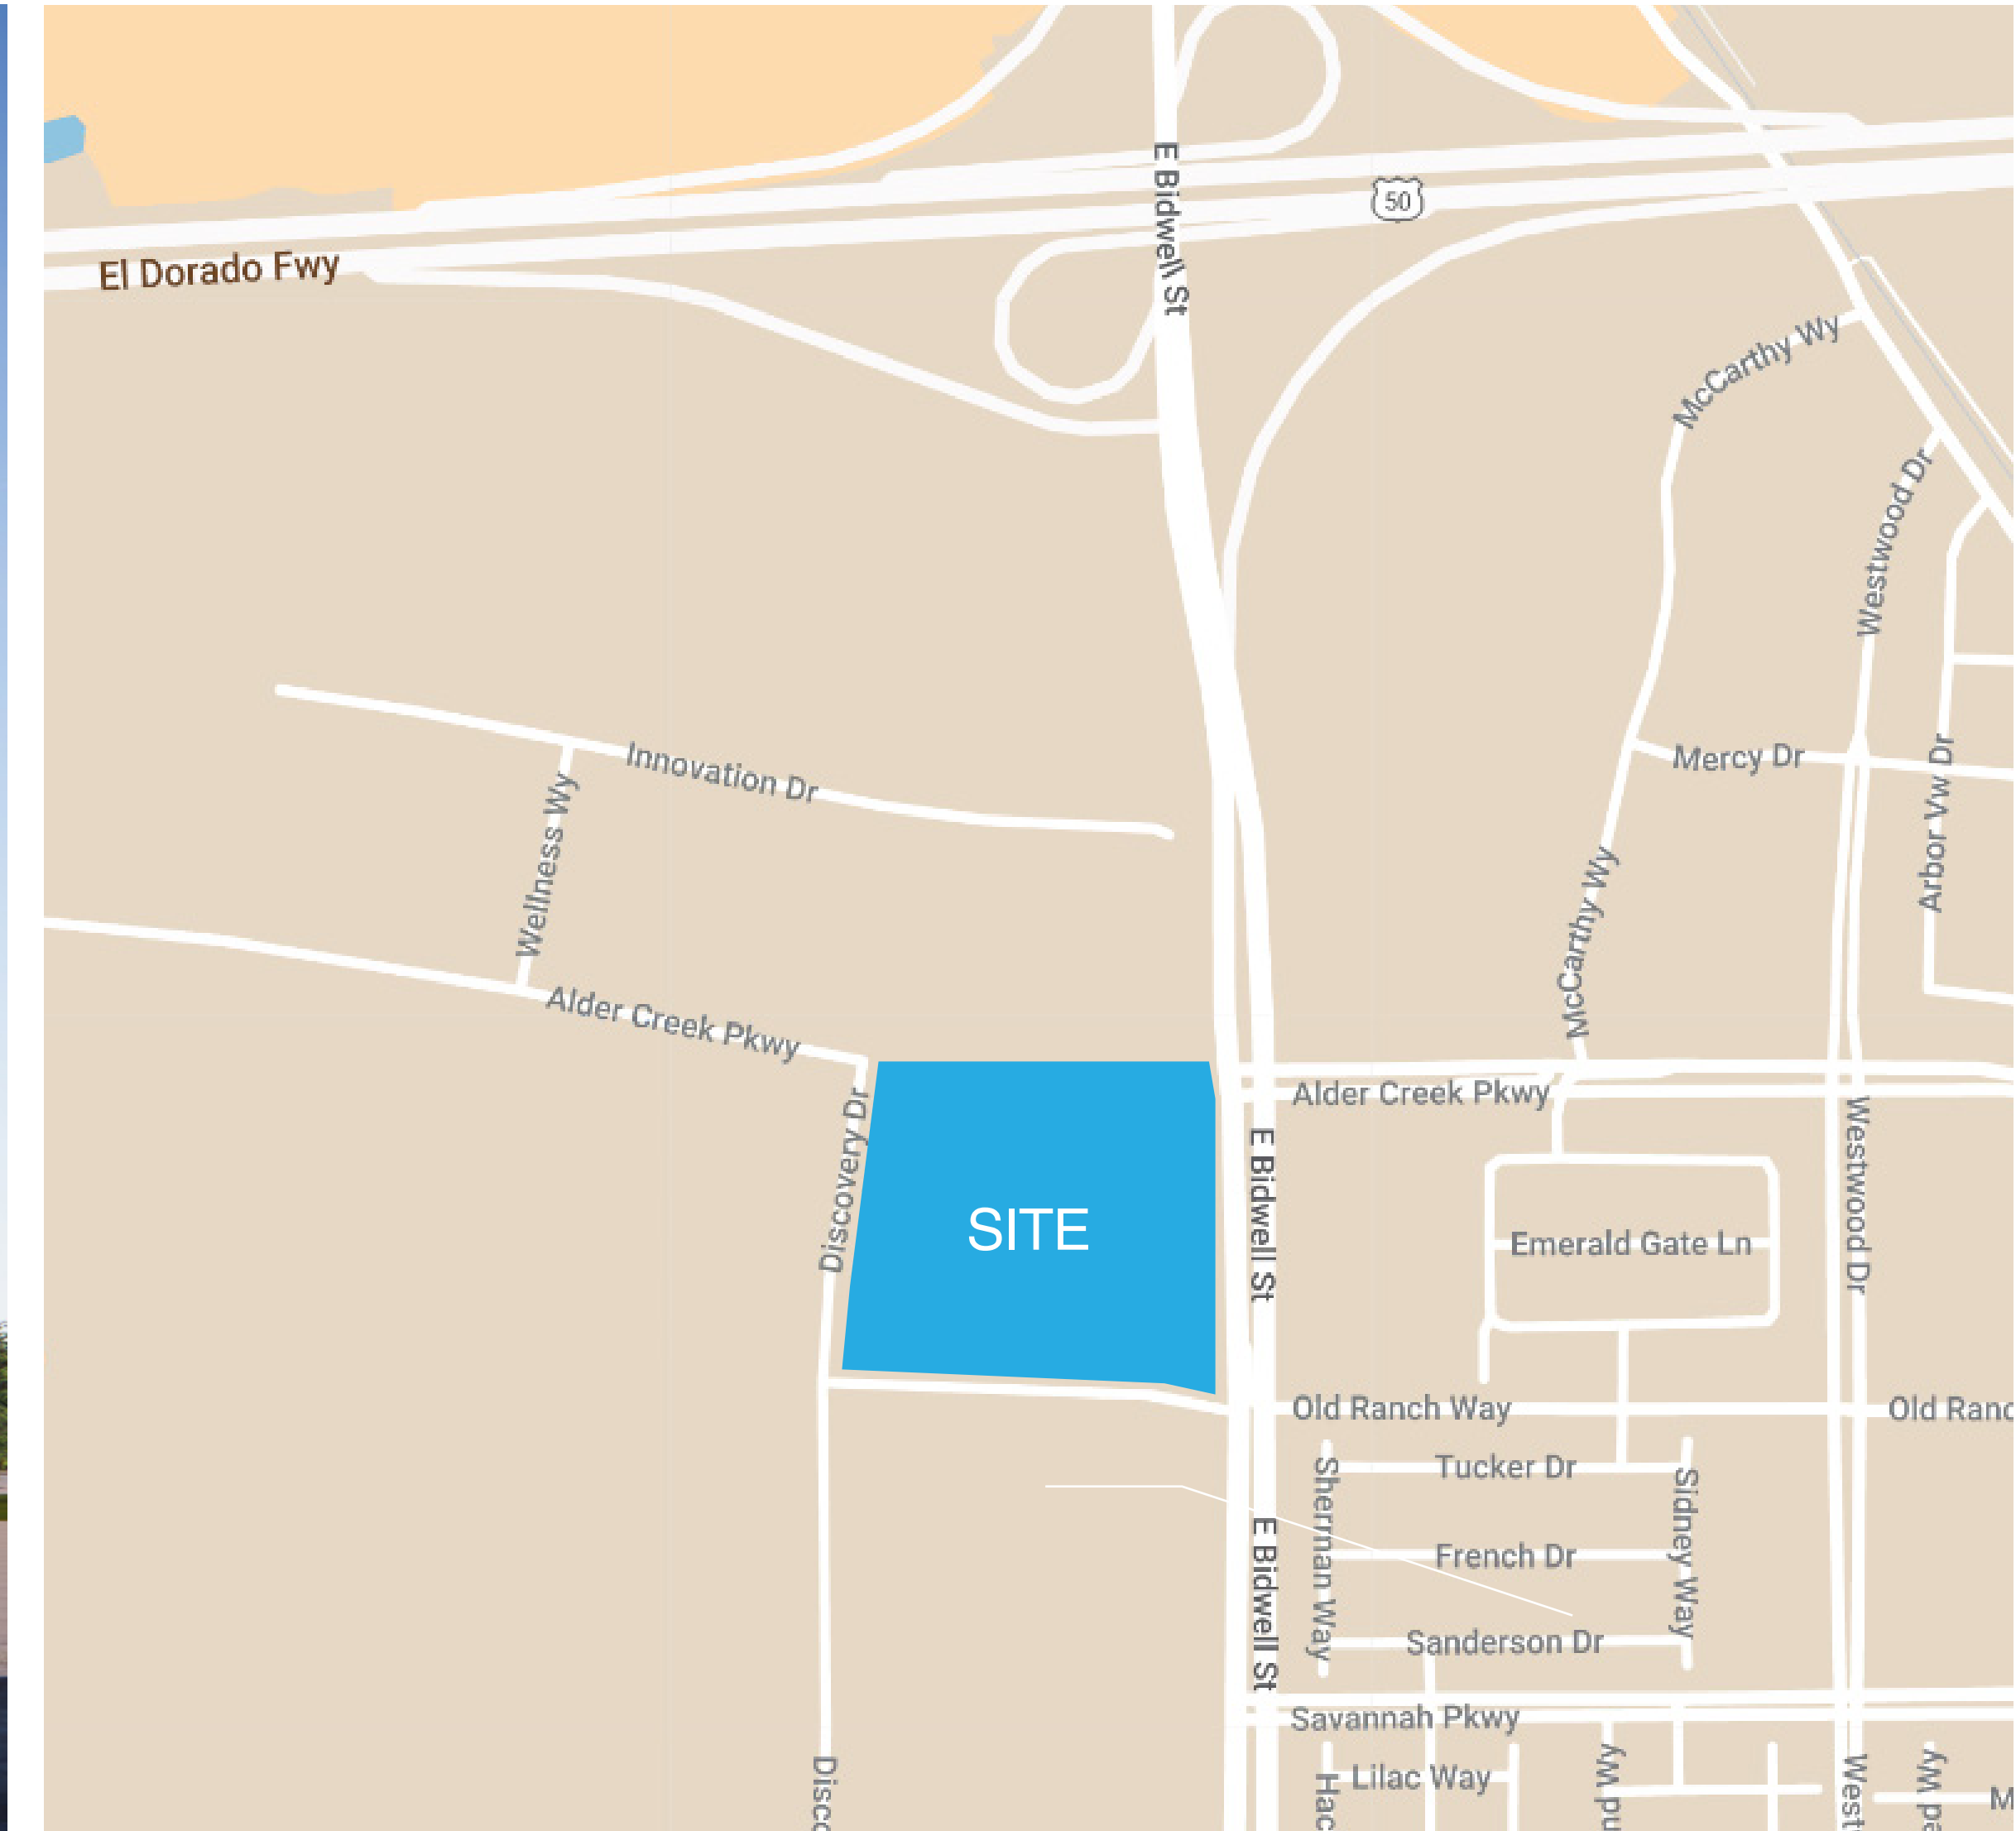

ALDER CREEK MARKETPLACE

Folsom, CA

ENTITLEMENT PACKAGE

PROJECT NO. 1405-0002

September 15, 2023

PROJECT DATA

THE SHOPS AT FOLSOM RANCH - PHASE 2 - OPT 2.7

PARCEL SIZE: 15.1 ACRES (LOT 4 - GROSS)
BUILDABLE AREA: +/- 12.124 ACRES (NET)

LEASE AREAS:

MAJOR 1 - GROCERY:	55,000 SF
PAD 1 - GAS STATION:	3,000 SF
PAD 2 - DRIVE-THRU RESTAURANT:	4,500 SF
PAD 3 - DRIVE-THRU RESTAURANT:	4,500 SF
PAD 4 - DRIVE-THRU RESTAURANT:	4,500 SF
SHOPS 1 - RETAIL:	4,500 SF
SHOPS 2 - RETAIL/DRIVE-THRU:	5,000 SF
SHOPS 3A - RETAIL/RESTAURANT:	7,000 SF
SHOPS 3B - RETAIL/RESTAURANT:	7,000 SF

TOTAL LEASE AREA: 95,000 SF

CITY PARKING REQUIRMENTS

RETAIL REQ. PARKING (3/1000 SF*)	245
DRIVE-THRU REQ. PARKING (1 PER 3 SEATS)	100
TOTAL REQ. STALLS	345


PROVIDED STALLS: 423
PROVIDED PARKING RATIO: 4.5/1000 SF

*If located within a shopping center or other mixed-use development which is predominantly retail commercial, the retail commercial parking requirement applies, provided that there are mutual parking agreements and the total cumulative gross floor area of the eating establishment(s) do(es) not exceed ten percent of the gross floor area of the shopping center.

PARKING STALL DIMENSIONS: 9' WIDE X 19' DEEP

SITE INFORMATION

ADDRESS/PARCEL NUMBER(S):	072-3190-055
SITE AREA GROSS(NET) ACRES:	15.100+/- (12.124+/-)
PARCEL ZONING DESCRIPTION:	SP-GC-PD
GENERAL PLAN DESCRIPTION:	RC
PROPOSED LAND USE:	REGIONAL COMMERCIAL
GROSS BUILDING AREA:	95,000SF
FLOOR AREA RATIO:	0.19

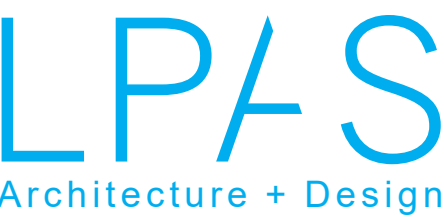

PROJECT TEAM

Owner:
Eagle Commercial Partners, LLC.
100 Pine Street, 29th Floor
San Francisco, CA 94111

Attn: Josh Rupert
Tel: (408) 200-8903
Email: josh@hunterproperties.com

Architect:
LPAS, Inc.
723 S Street,
Sacramento, CA 95811

Attn: Phil Titus
Tel: (916) 806-8571
Email: ptitus@lpas.com

Landscape Architect:
LPAS, Inc.
723 S Street,
Sacramento, CA 95811

Attn: Mike Millett
Tel: (916) 669-3424
Email: mmillett@lpas.com

Civil Engineer:
RSC Engineering
1420 Rocky Ridge Drive, Ste. 150
Roseville, CA 95661

Attn: Jim Vanderpost
Tel: (916) 788-2884
Email: j.vanderpost@rsc-engr.com

SHEET INDEX

GENERAL

A.01	PROJECT DATA, TEAM, & SHEET INDEX
A.02	PROJECT NARRATIVE
A.03	DESIGN GUIDELINES
A.04	OVERALL SITE PLAN
A.05	PARTIAL SITE PLAN
A.06	PARTIAL SITE PLAN
A.07	PARTIAL SITE PLAN
A.08	PARTIAL SITE PLAN
A.09	SITE DETAILS
A.10	SHOPS 1 - FLOOR & ROOF PLAN
A.11	SHOPS 2 - FLOOR & ROOF PLAN
A.12	SHOPS 3 - FLOOR PLAN
A.13	SHOPS 3 - ROOF PLAN
A.14	MATERIAL & COLOR BOARD
A.15	EXTERIOR ELEVATIONS - SHOPS 1
A.16	EXTERIOR ELEVATIONS - SHOPS 2
A.17	EXTERIOR ELEVATIONS - SHOPS 3
A.18	EXTERIOR ELEVATIONS - SHOPS 3

LANDSCAPE

L.01	OVERALL LANDSCAPE PLAN
L.02	PARTIAL LANDSCAPE PLAN
L.03	PARTIAL LANDSCAPE PLAN
L.04	PARTIAL LANDSCAPE PLAN
L.05	PARTIAL LANDSCAPE PLAN
L.06	LANDSCAPE DETAILS

CIVIL

CV.	PROJECT INFORMATION
TM.	TENTATIVE PARCEL MAP
GR1	PRELIMINARY OVERALL GRADING PLAN
GR2	PRELIMINARY GRADING PLAN
GR3	PRELIMINARY GRADING PLAN
GR4	PRELIMINARY GRADING PLAN
GR5	PRELIMINARY GRADING PLAN
SEC1	PRELIMINARY CROSS SECTIONS
UT1	PRELIMINARY UTILITY PLAN
UT2	PRELIMINARY UTILITY PLAN
UT3	PRELIMINARY UTILITY PLAN
UT4	PRELIMINARY UTILITY PLAN
UT5	PRELIMINARY UTILITY PLAN
SWQ	PRELIMINARY STORM WATER QUALITY PLAN

ALDER CREEK MARKETPLACE:

A Modern Agrarian Retail Haven

Nestled at the corner of Alder Creek Parkway and East Bidwell Street, bordered by Discovery Drive to the west and Old Ranch Road to the south, Alder Creek Marketplace emerges as a vibrant retail project that echoes the heritage of Folsom while embracing contemporary design sensibilities. Drawing inspiration from the neighboring Folsom Ranch Retail Project and its agrarian roots, Alder Creek Marketplace aims to create a harmonious blend of history and modernity, fostering a dynamic community hub for shopping, dining, and socializing.

The project comprises a collection of eight buildings, including four drive-thru retail pad buildings and three multi-tenant shop buildings. At the heart of the development is a major grocery store, which not only fulfills a vital community need but also serves as an essential anchor, drawing residents and visitors alike.

As you explore the marketplace, you'll notice a distinct architectural character: Modern Agrarian. This style complements The Shops at Folsom Ranch, continuing the legacy of the California Ranch Style with a contemporary twist. The design principles employed echo the rustic charm of the past while embracing the elegance of the present. Crisp white metal accents enhance the warmth of natural materials, and black metal trim adds modern elegance.

The project strategically activates the street edges through its arrangement of buildings, with steel frame structures serving as inviting pedestrian gateways. These gateways not only welcome patrons but also integrate the development into the urban fabric of the surrounding area.

The architectural elements in this project are carefully selected to reflect the Modern Agrarian concept. The design palette showcases a blend of flat and sloped roofs, paying homage to the agrarian support buildings that once defined the landscape. These elements help break down the scale of the project and create varying opportunities for added character elements and design details. Warm accent colors, balanced with light and dark material contrasts, infuse the project with a welcoming and contemporary style. Smooth-troweled stucco and a range of metal roofing and siding options evoke the functional elegance of agrarian structures while also adding a touch of modern sophistication.

Metal shade canopies and brick veneers further enhance the visual appeal, providing both functionality and warmth to the project. These design choices connect with the community's values and expectations, creating an inviting atmosphere that encourages social interaction and community engagement, especially at the pedestrian scale.

Alder Creek Marketplace isn't just a retail destination; it's an embodiment of Folsom's history and future intertwined. Through the interplay of architectural elements that pay homage to agrarian heritage and the integration of contemporary design, this project is poised to become a thriving center where residents gather, dine, shop, and create lasting memories.



DESIGN GUIDELINES

FOR FUTURE BUILDINGS OF ALDER CREEK MARKETPLACE

These design guidelines outline a comprehensive architectural vision for upcoming buildings within the Alder Creek Marketplace project. These guidelines ensure a harmonious evolution of the project’s aesthetic while allowing for creative expression and variation in design. The details below incorporate the additional information provided about key architectural features and material/color palette.

1. Architectural Character and Style:

Future buildings should harmonize with the established Modern Agrarian architectural character that defines Alder Creek Marketplace. Clean lines and uncluttered forms create a sense of calm and simplicity. Buildings should incorporate some natural materials such as wood, stone, clay, red brick, and smooth troweled plaster. Large windows should be integrated to establish a seamless connection between interior and exterior spaces, enhancing openness and spaciousness.

2. Roof Forms and Variations:

Embrace a combination of agrarian-influenced roof forms to add texture and visual appeal. Shed roofs, gable barn roofs, and flat utilitarian roof structures allude to historical functionality while offering design diversity. These roof forms can be thoughtfully integrated into canopies and architectural elements to break down scale and engage with the surroundings effectively.

3. Material Palette:

Future buildings should feature a material palette comprising red brick, smooth troweled plaster, box ribbed metal siding, corrugated metal with exposed fasteners, perforated metal, and black metal accents. This rich variety of materials contributes to a dynamic visual experience, connecting buildings to both their historical context and modern design sensibilities.

4. Color Scheme:

The color scheme should encompass warm greys, white, rust color, red brick, dark grey, and tarnished brass. These carefully selected colors evoke a sense of warmth, authenticity, and aesthetic coherence. Warm greys and whites establish a clean backdrop, while rust, red brick, and dark grey accents infuse character and depth. Tarnished brass accents provide elegant detailing and visual interest.

5. Signage Integration:


Adhere to the [signage package](#) guidelines, ensuring clear visibility, branding, and consistent design. Integrate signage seamlessly into architectural elements, aligning with specified placement, size, color, and material guidelines. Reference the attached signage package guidelines for comprehensive instructions on signage design and integration.

6. Pedestrian Engagement:

Continue the project’s emphasis on activating street edges through the use of steel frame structures and other pedestrian canopies. These structures not only serve as pedestrian gateways but also enhance accessibility and engagement with the surroundings. Create inviting outdoor spaces that encourage social interaction and community engagement.

By adhering to these design guidelines, architects and designers will contribute to the ongoing success of Alder Creek Marketplace as a vibrant and unified retail destination. The guidelines ensure that the project’s architectural evolution remains in sync with its historical roots while embracing modern design concepts.



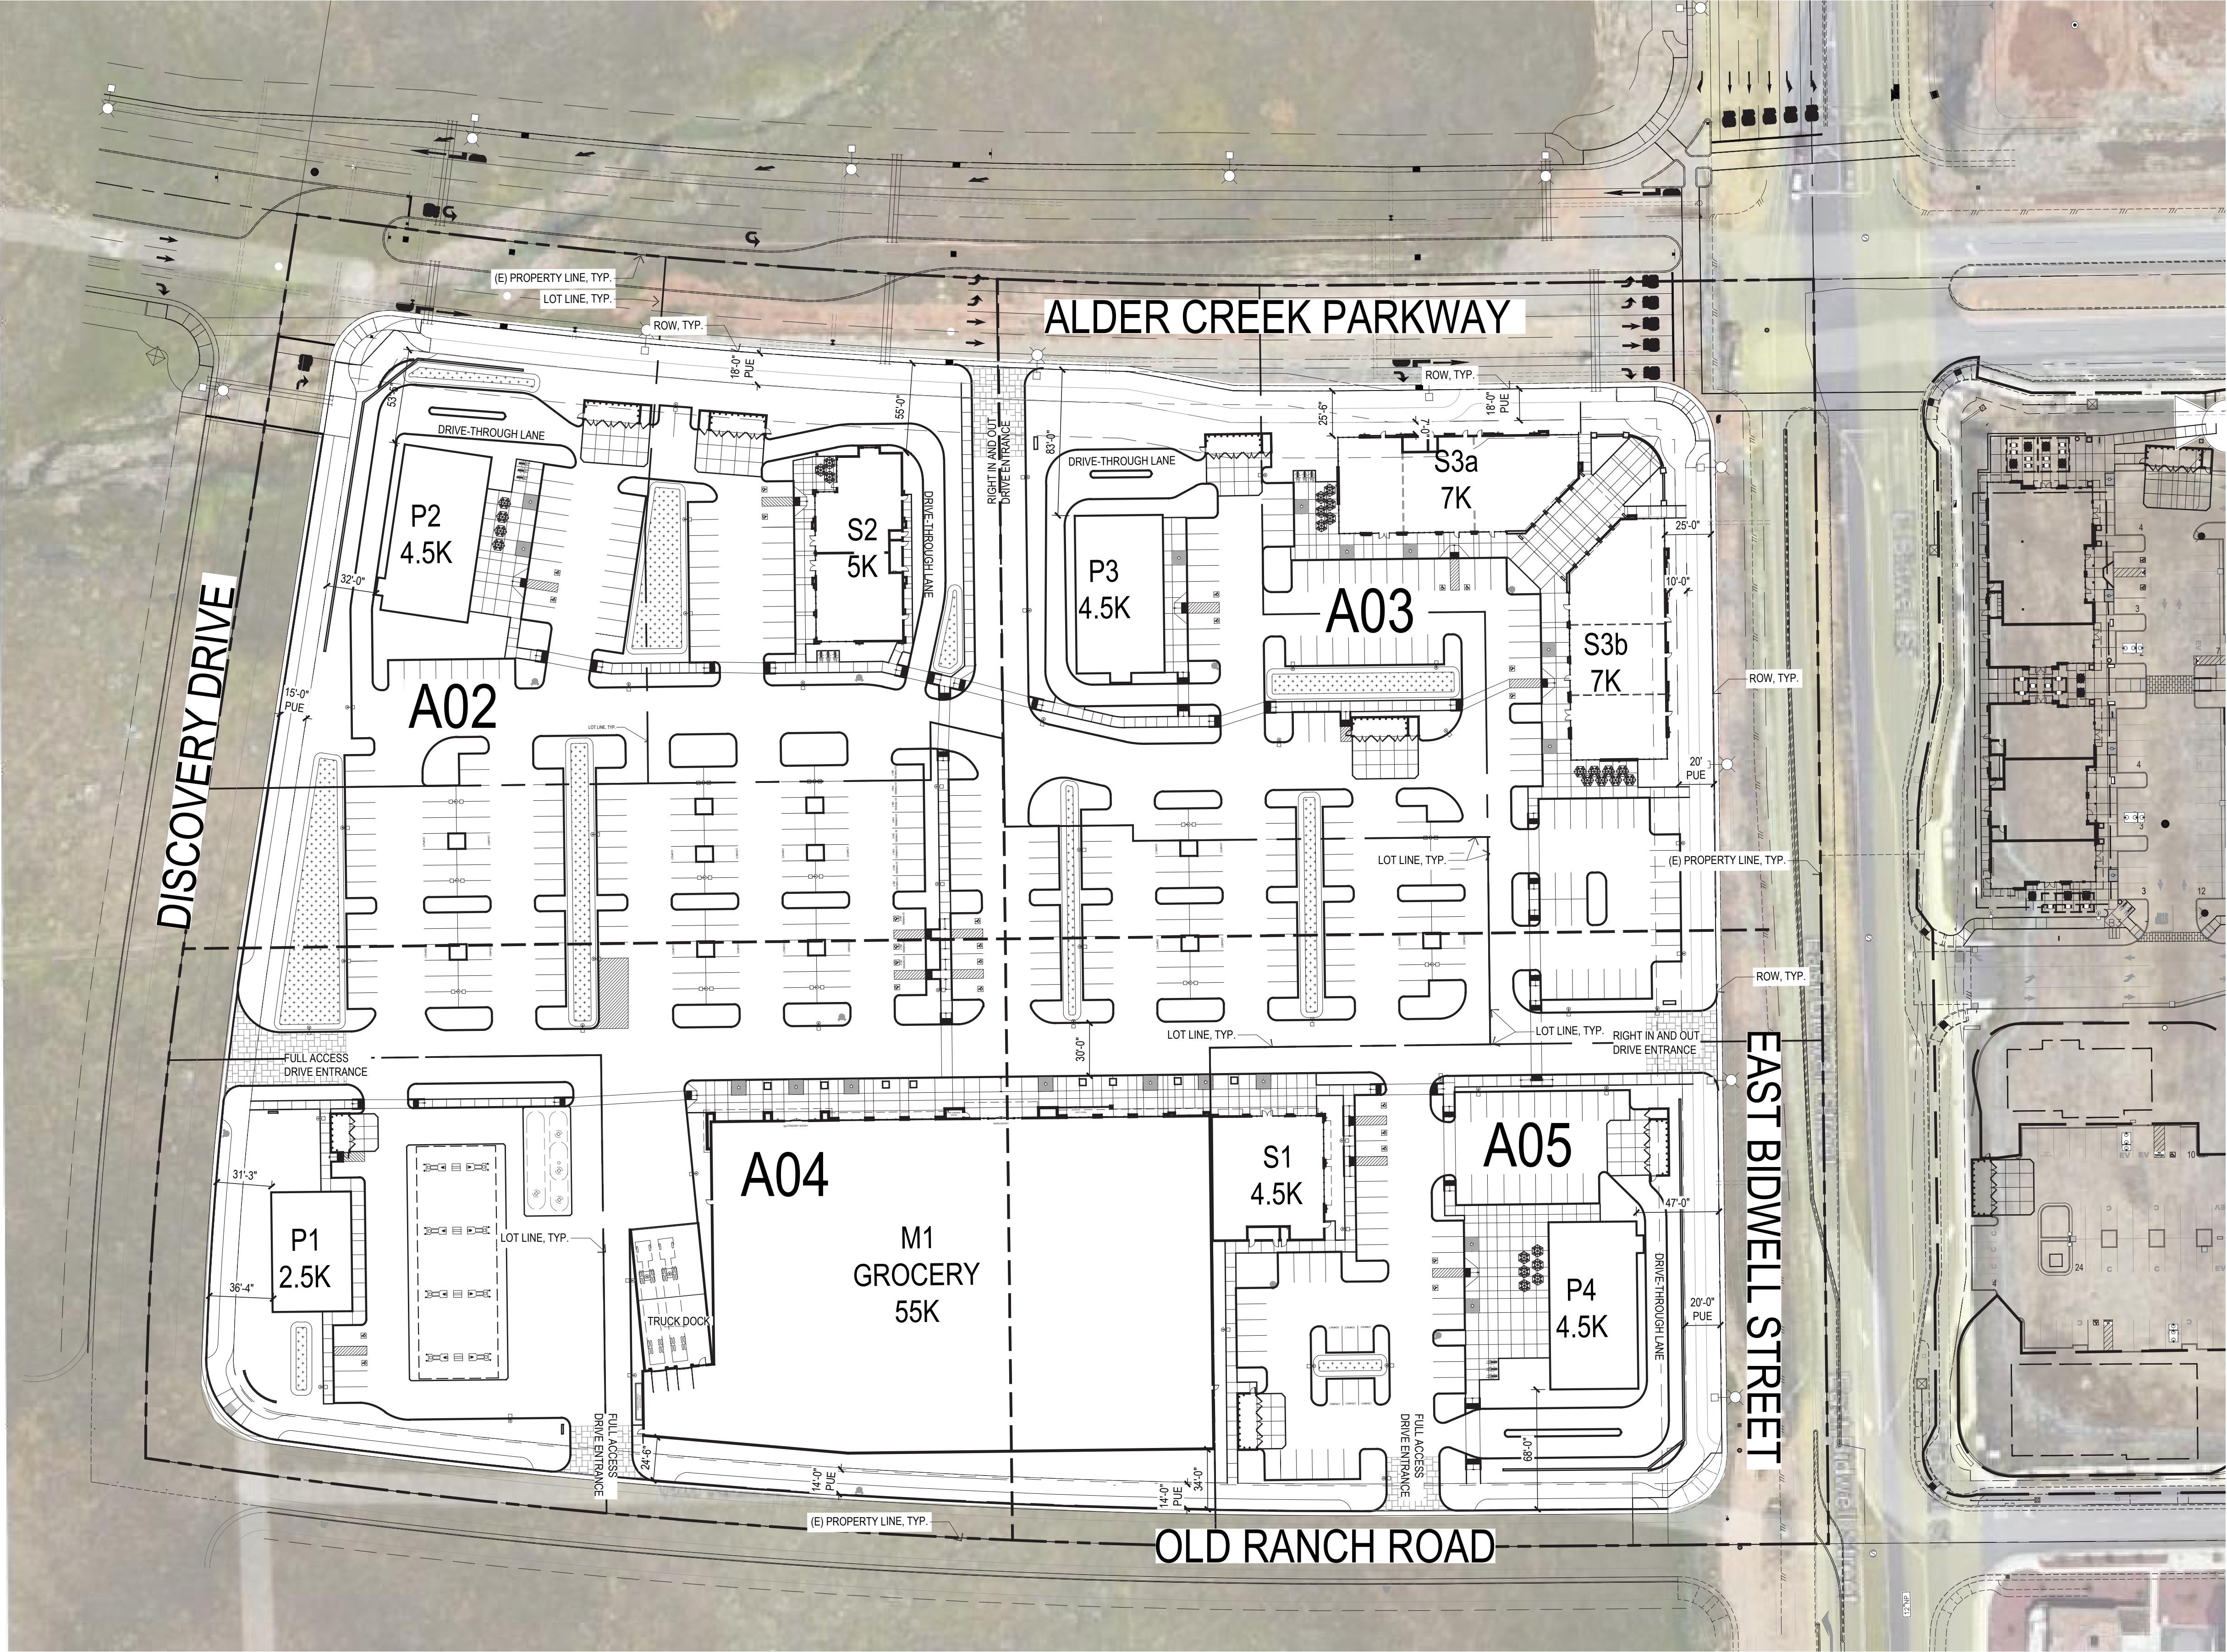

- DEVIATION:**
- BUILDING SETBACK FROM ALDER CREEK PARKWAY TO BE 7' FROM PUBLIC SIDEWALK.
 - BUILDING SETBACK FROM EAST BIDWELL STREET TO BE 10' FROM PUBLIC SIDEWALK.

CBC 11B COMMERCIAL PARKING SUMMARY: FOLSOM RANCH-PHASE 2			
REQUIRED PARKING BY CITY CODE:		345	STALLS
TOTAL PROVIDED PARKING:		421	STALLS
STANDARD PARKING STALLS:			
PROVIDED STALLS	441	STALLS	REQUIRED ACCESSIBLE PARKING 8 STALLS
PROVIDED ACCESSIBLE VAN	6	STALLS	
PROVIDED ACCESSIBLE STANDARD	17	STALLS	
ELECTRIC VEHICLE PARKING:			
PROVIDED ELECTRIC CHARGING STATIONS	23	STALLS	REQUIRED ELECTRIC CHARGING STATIONS 89 STALLS
PROVIDED ELECTRIC VAN ACCESSIBLE	1	STALLS	REQUIRED ELECTRIC ACCESSIBLE 2 STALLS
PROVIDED ELECTRIC STANDARD ACCESSIBLE	2	STALLS	
PROVIDED ELECTRIC AMBULATORY	0	STALLS	
PROVIDED EVSE	66	STALLS	
PROVIDED ELECTRIC VEHICLE CAPABLE	89	STALLS	REQUIRED ELECTRIC VEHICLE CAPABLE 23 STALLS

THE SHOPS AT FOLSOM RANCH - PHASE 2- OPT. 2.7

PARCEL SIZE: 15.100 +/- ACRES (LOT 4 - GROSS)
BUILDABLE AREA: +/- 12.124 ACRES (NET)

LEASE AREAS:

MAJOR 1 - GROCERY:	55,000 SF
PAD 1 - GAS STATION:	3,000 SF
PAD 2 - DRIVE-THRU (100 SEATS):	4,500 SF
PAD 3 - DRIVE-THRU (100 SEATS):	4,500 SF
PAD 4 - DRIVE-THRU (100 SEATS):	4,500 SF
SHOPS 1 - RETAIL :	4,500 SF
SHOPS 2 - RETAIL/ DRIVE-THRU:	5,000 SF
SHOPS 3a - RETAIL:	7,000 SF
SHOPS 3b - RETAIL:	7,000 SF

TOTAL LEASE AREA: 95,000 SF



CITY PARKING REQUIREMENT:	
RETAIL REQ. PARKING (3/ 1,000 SF*)	245
DRIVE THRU REQ. PARKING (1 PER 3 SEATS)	100
TOTAL REQUIRED STALLS:	345


PROVIDED STALLS: **423**
PROVIDED PARKING RATIO: **4.5/ 1,000 SF**

*If located within a shopping center or other mixed-use development which is predominantly retail commercial, the retail commercial parking requirement applies, provided that there are mutual parking agreements and the total cumulative gross floor area of the eating establishment(s) do(es) not exceed ten percent of the gross floor area of the shopping center.

PARKING STALL DIMENSIONS: 9' WIDE X 19' DEEP



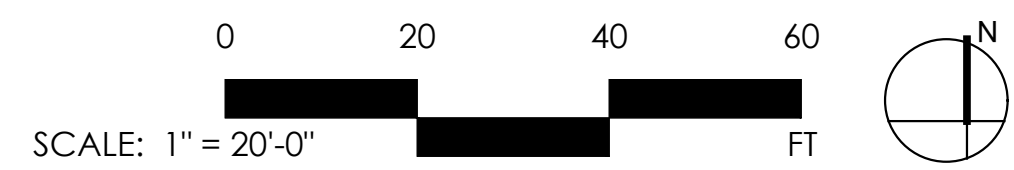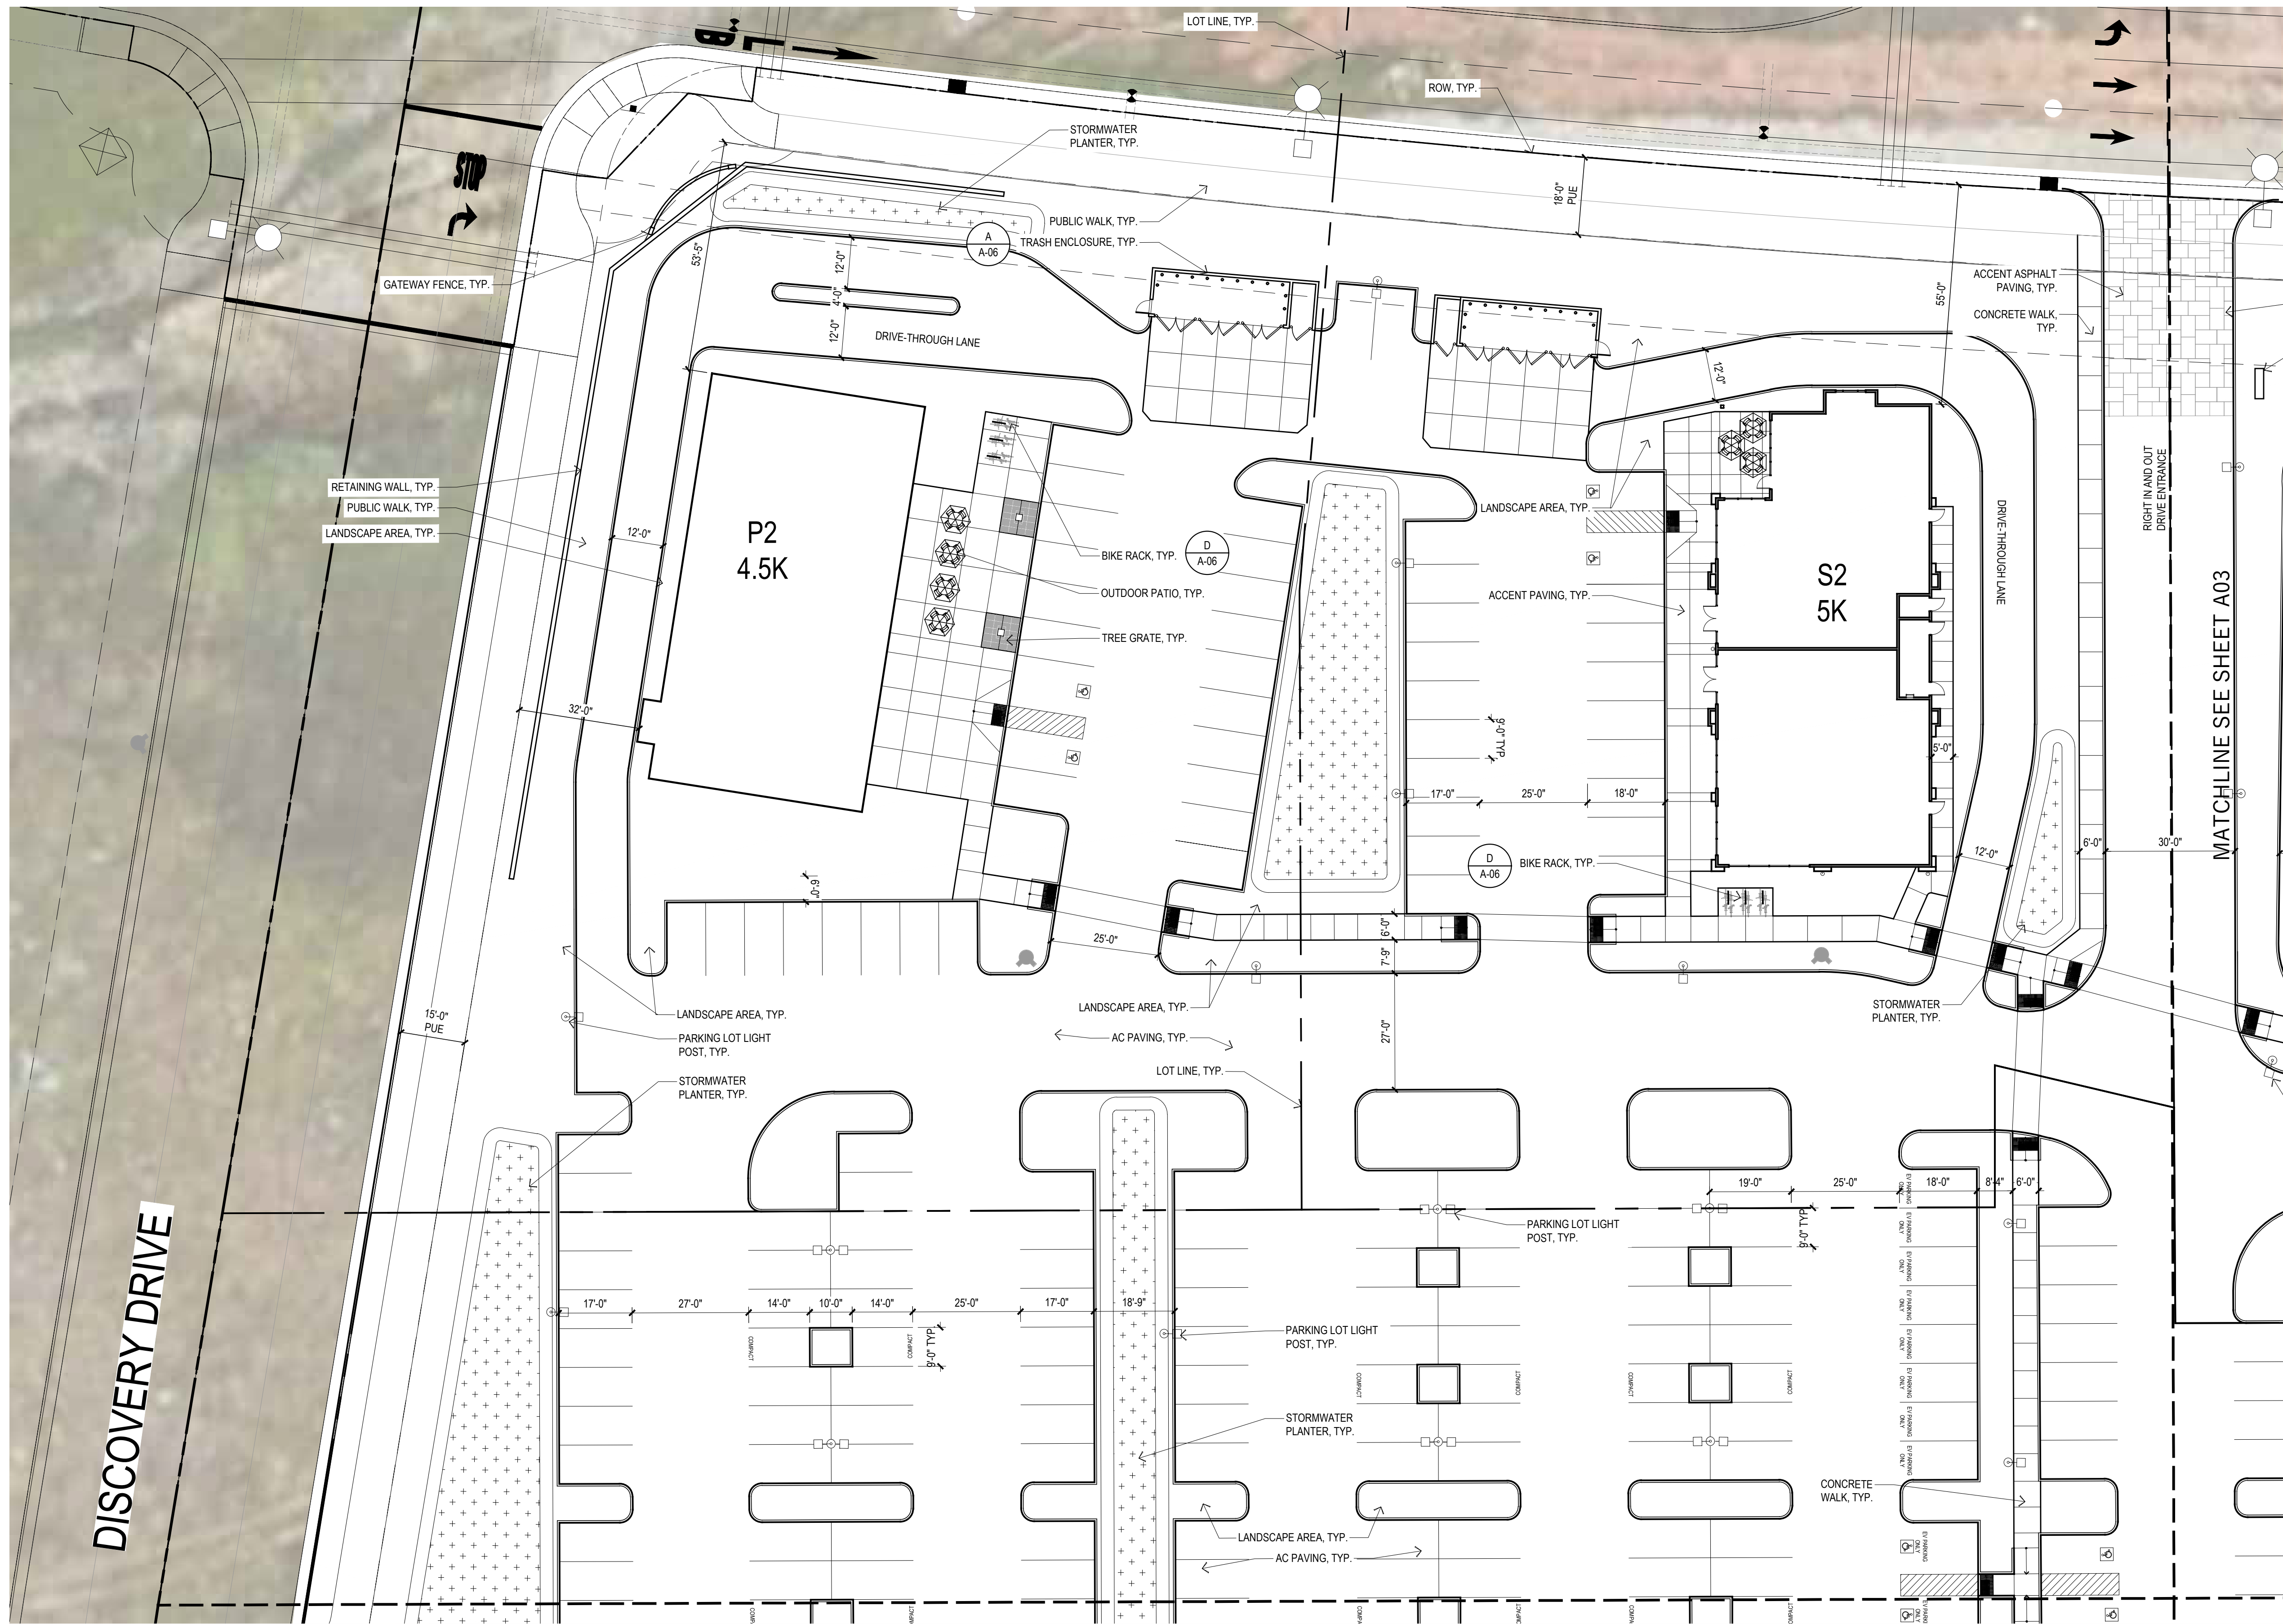

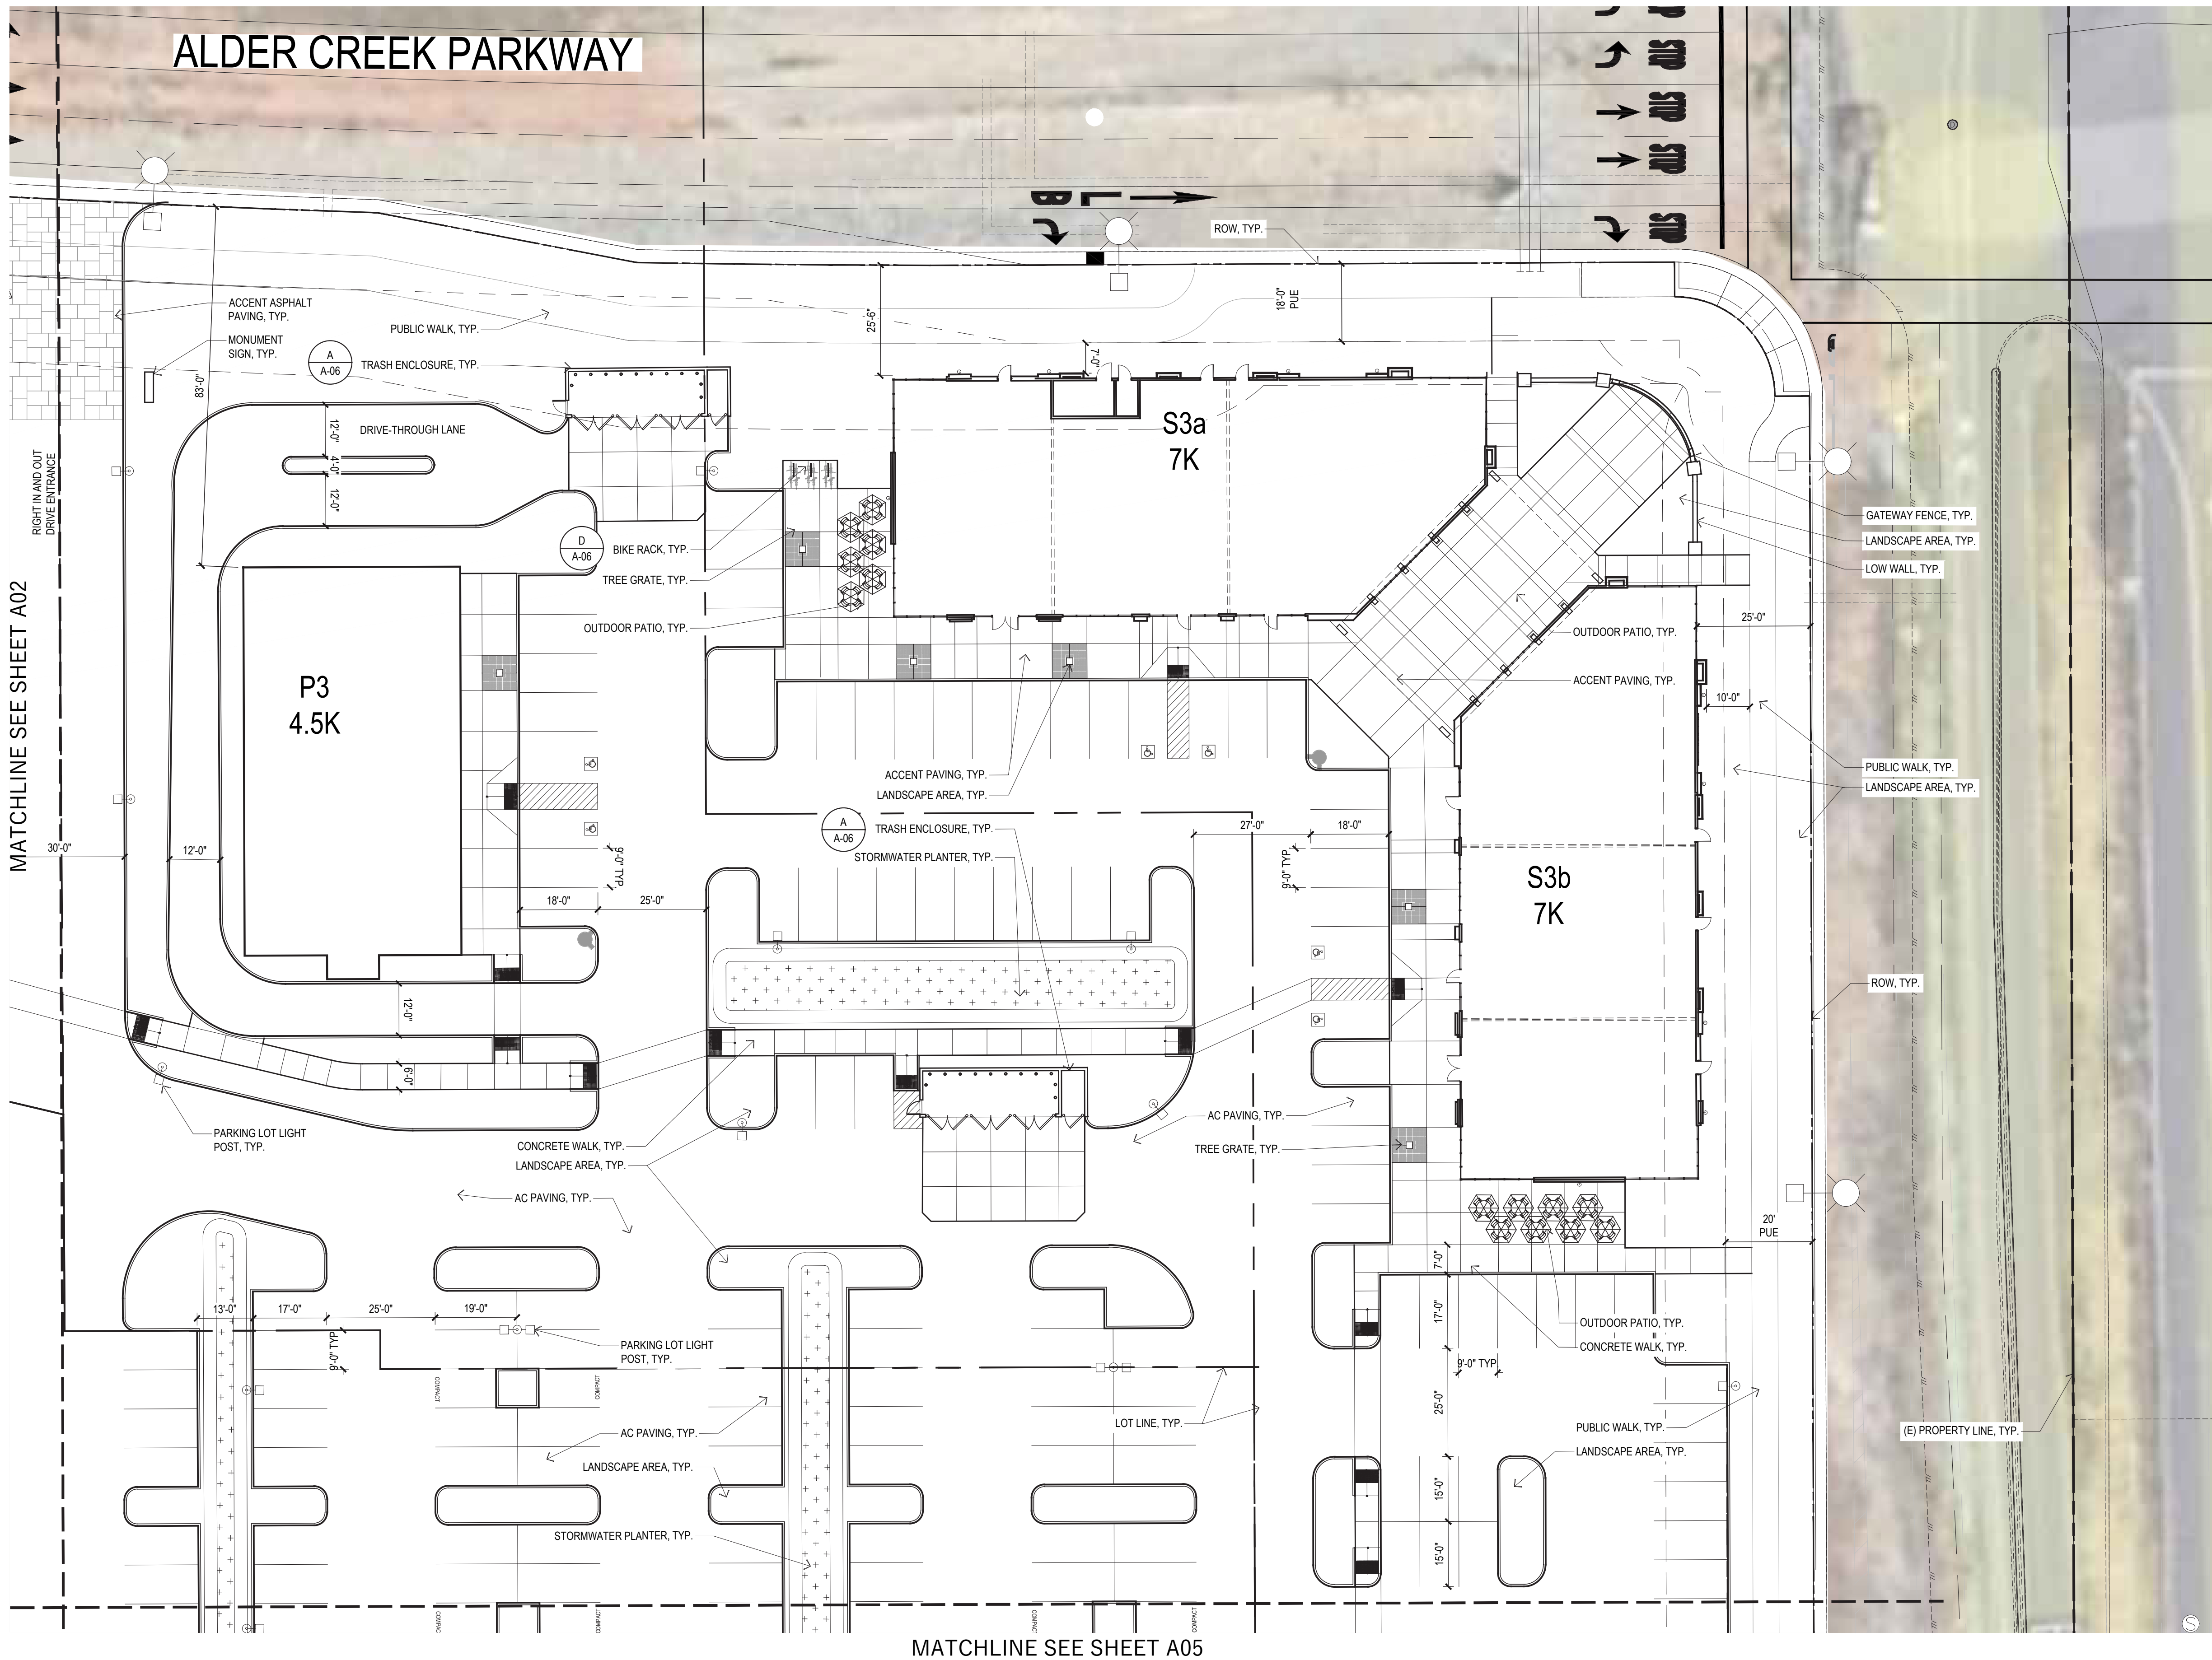

- DEVIATION:**
1. BUILDING SETBACK FROM ALDER CREEK PARKWAY TO BE 7' FROM PUBLIC SIDEWALK.
 2. BUILDING SETBACK FROM EAST BIDWELL STREET TO BE 10' FROM PUBLIC SIDEWALK.


*The Folsom Plan Area Specific Plan General Commercial (SP-GC) has a front yard set back of 20' from back of sidewalk, which we want to reduce to have a better corner feature. We would like East Bidwell St. front yard setback to be 10' from back of sidewalk. We would like Alder Creek Pkwy front yard setback to be 7' from back of sidewalk. There is an exception to our setback in the Town Center where the front yard setback is 0 from back of curb.

The shops 3 building at the corner of East Bidwell and Alder Creek Parkway has been designed following the Town Center Urban Elements include a significant corner with an prominent steel framed entry archway. Alder Creek Pkwy. and East Bidwell both have detached walks that provide a significant set back from street. Our proposed setback on Alder Creek Pkwy is a 10' landscape strip, 8' sidewalk, and 7' setback from the back of walk to face of building, which is 25' from the Right of way/ back of curb to building face.


Our proposed setback on East Bidwell St. is a 8' landscape strip, 6' sidewalk, and 10' setback from the back of walk to face of building, which is 24' from the Right of way/ back of curb to building face. The property to the north of Alder Creek Market Place is a Regional Commercial (SP-RC) and has a front yard setback of 0' and the property to the west is the Town Center and has a front yard setback of 0'. Our proposed setback would be more constant with the surrounding properties and allow an architectural feature at a prominent corner.




MATCHLINE SEE SHEET A02

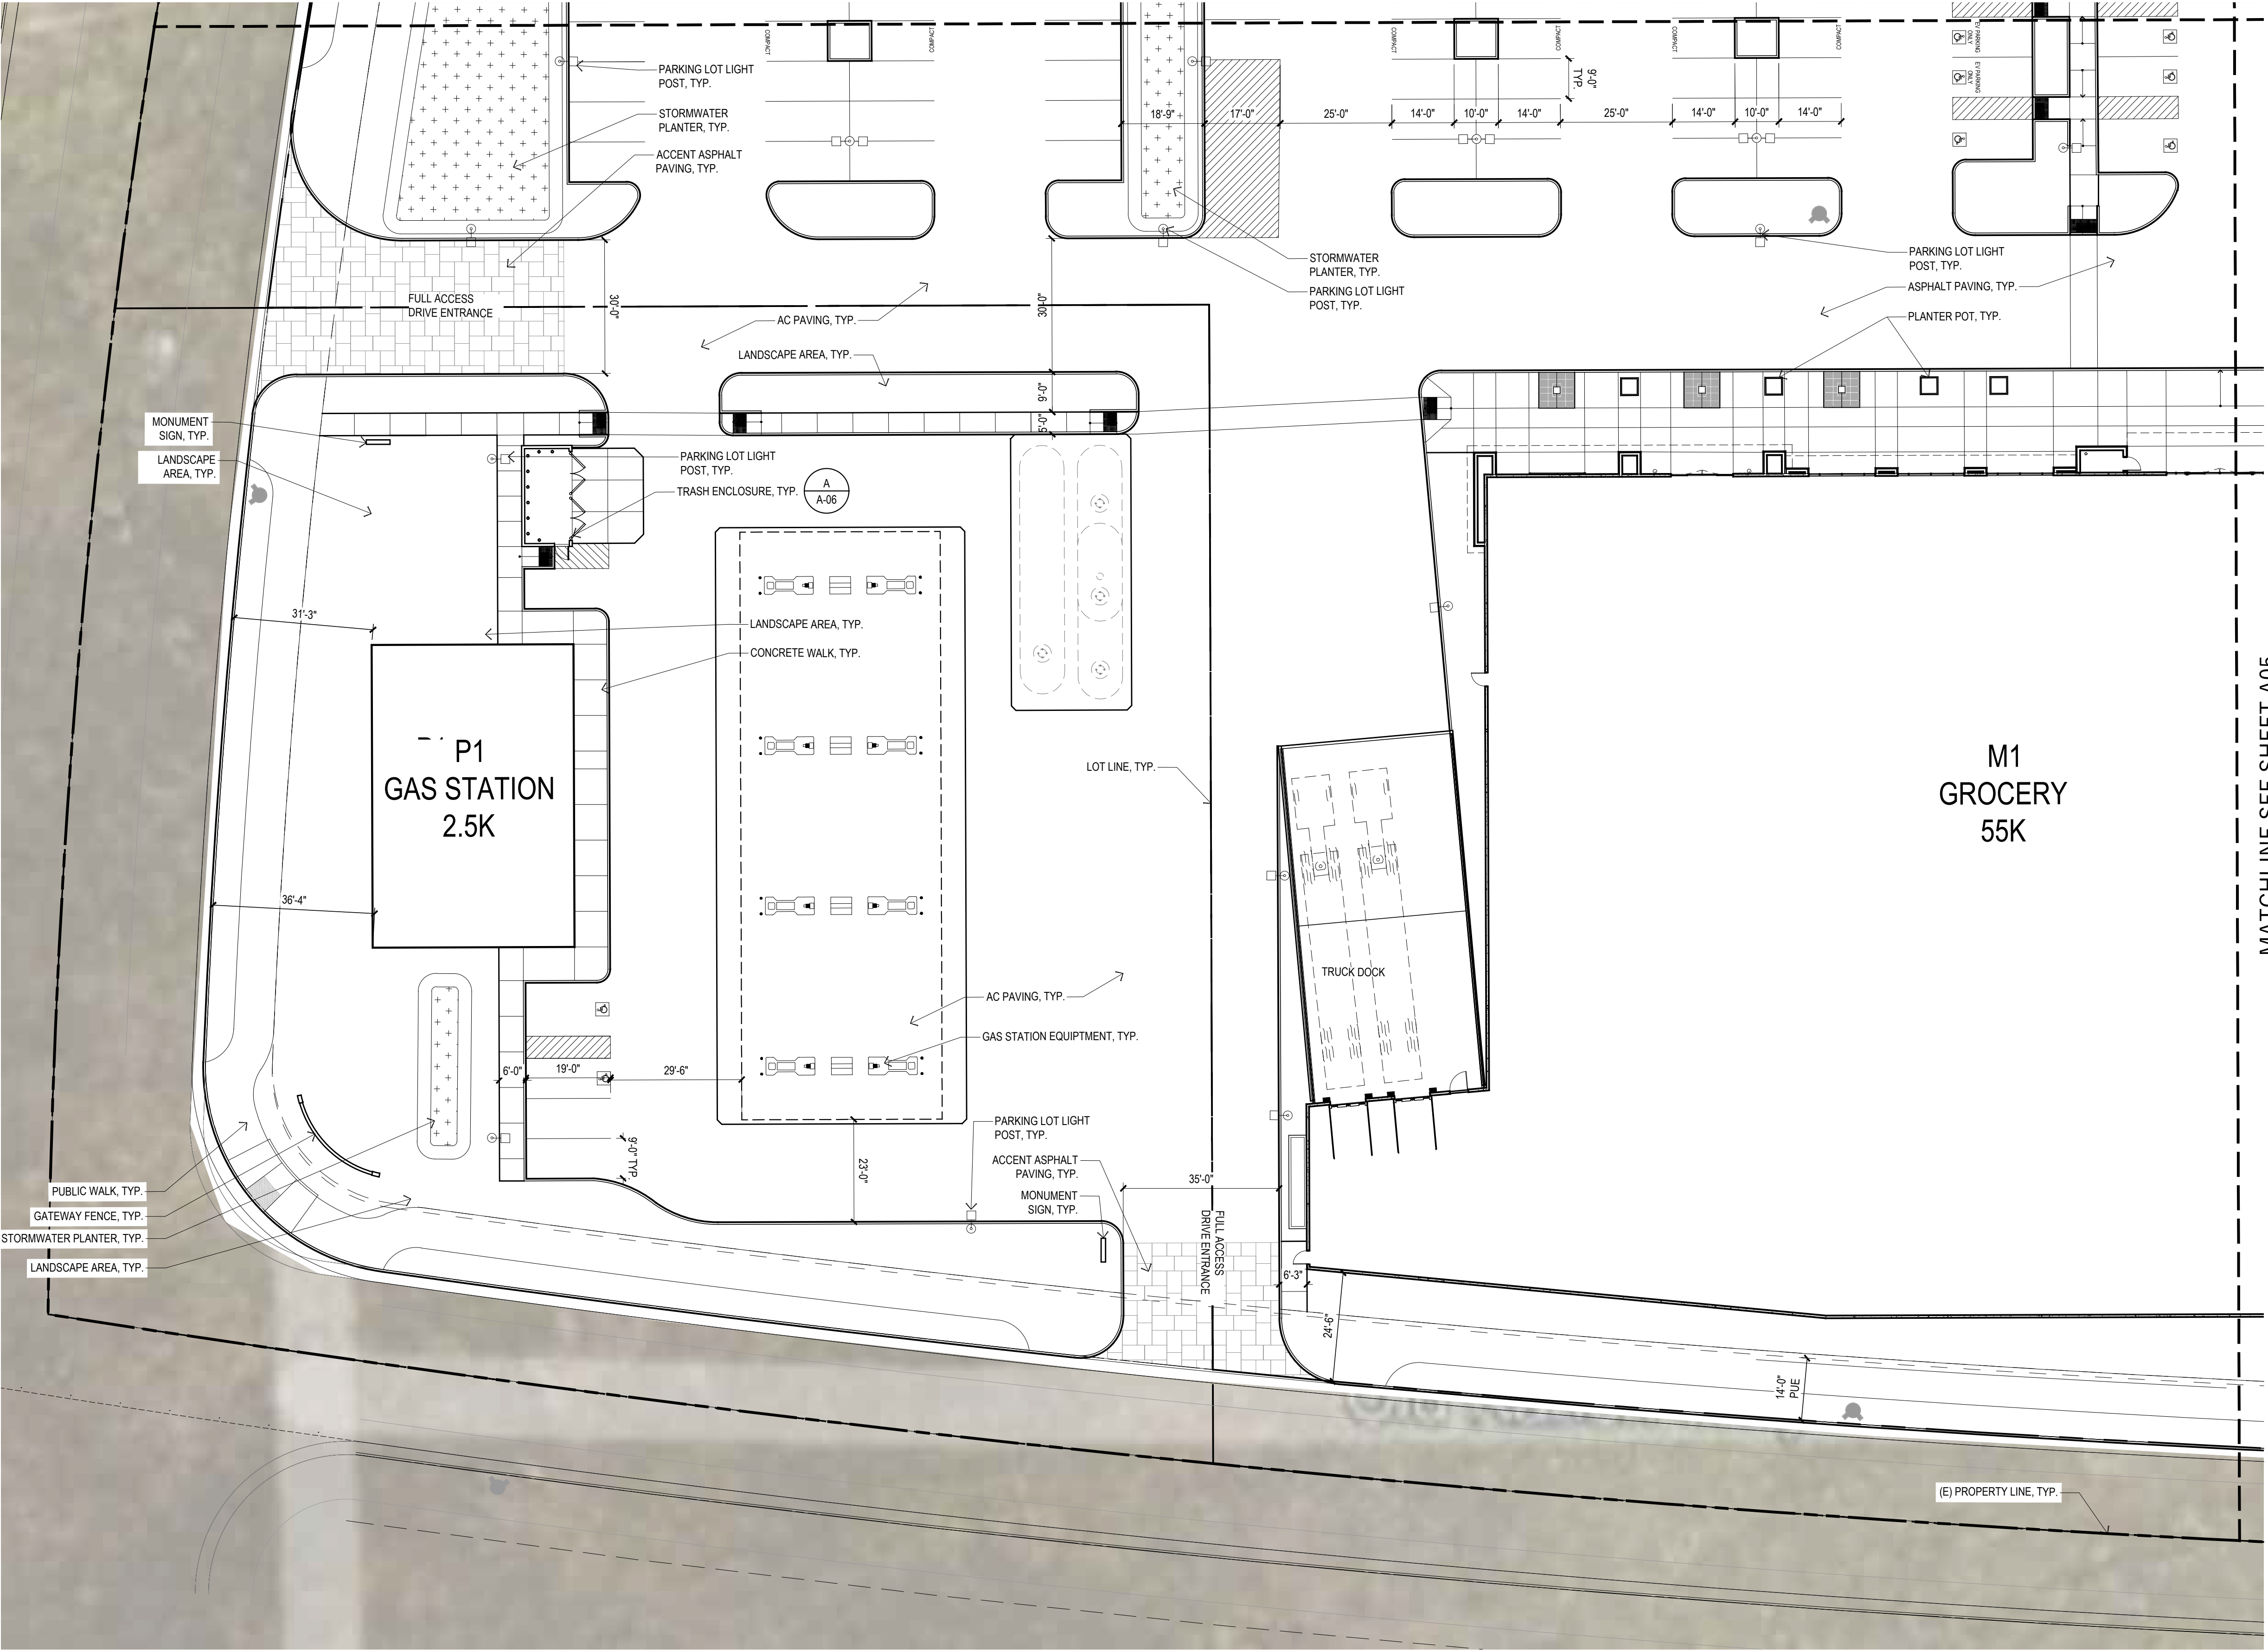




MATCHLINE SEE SHEET A05

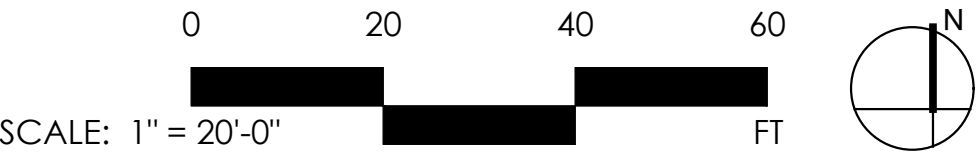

MATCHLINE SEE SHEET A03

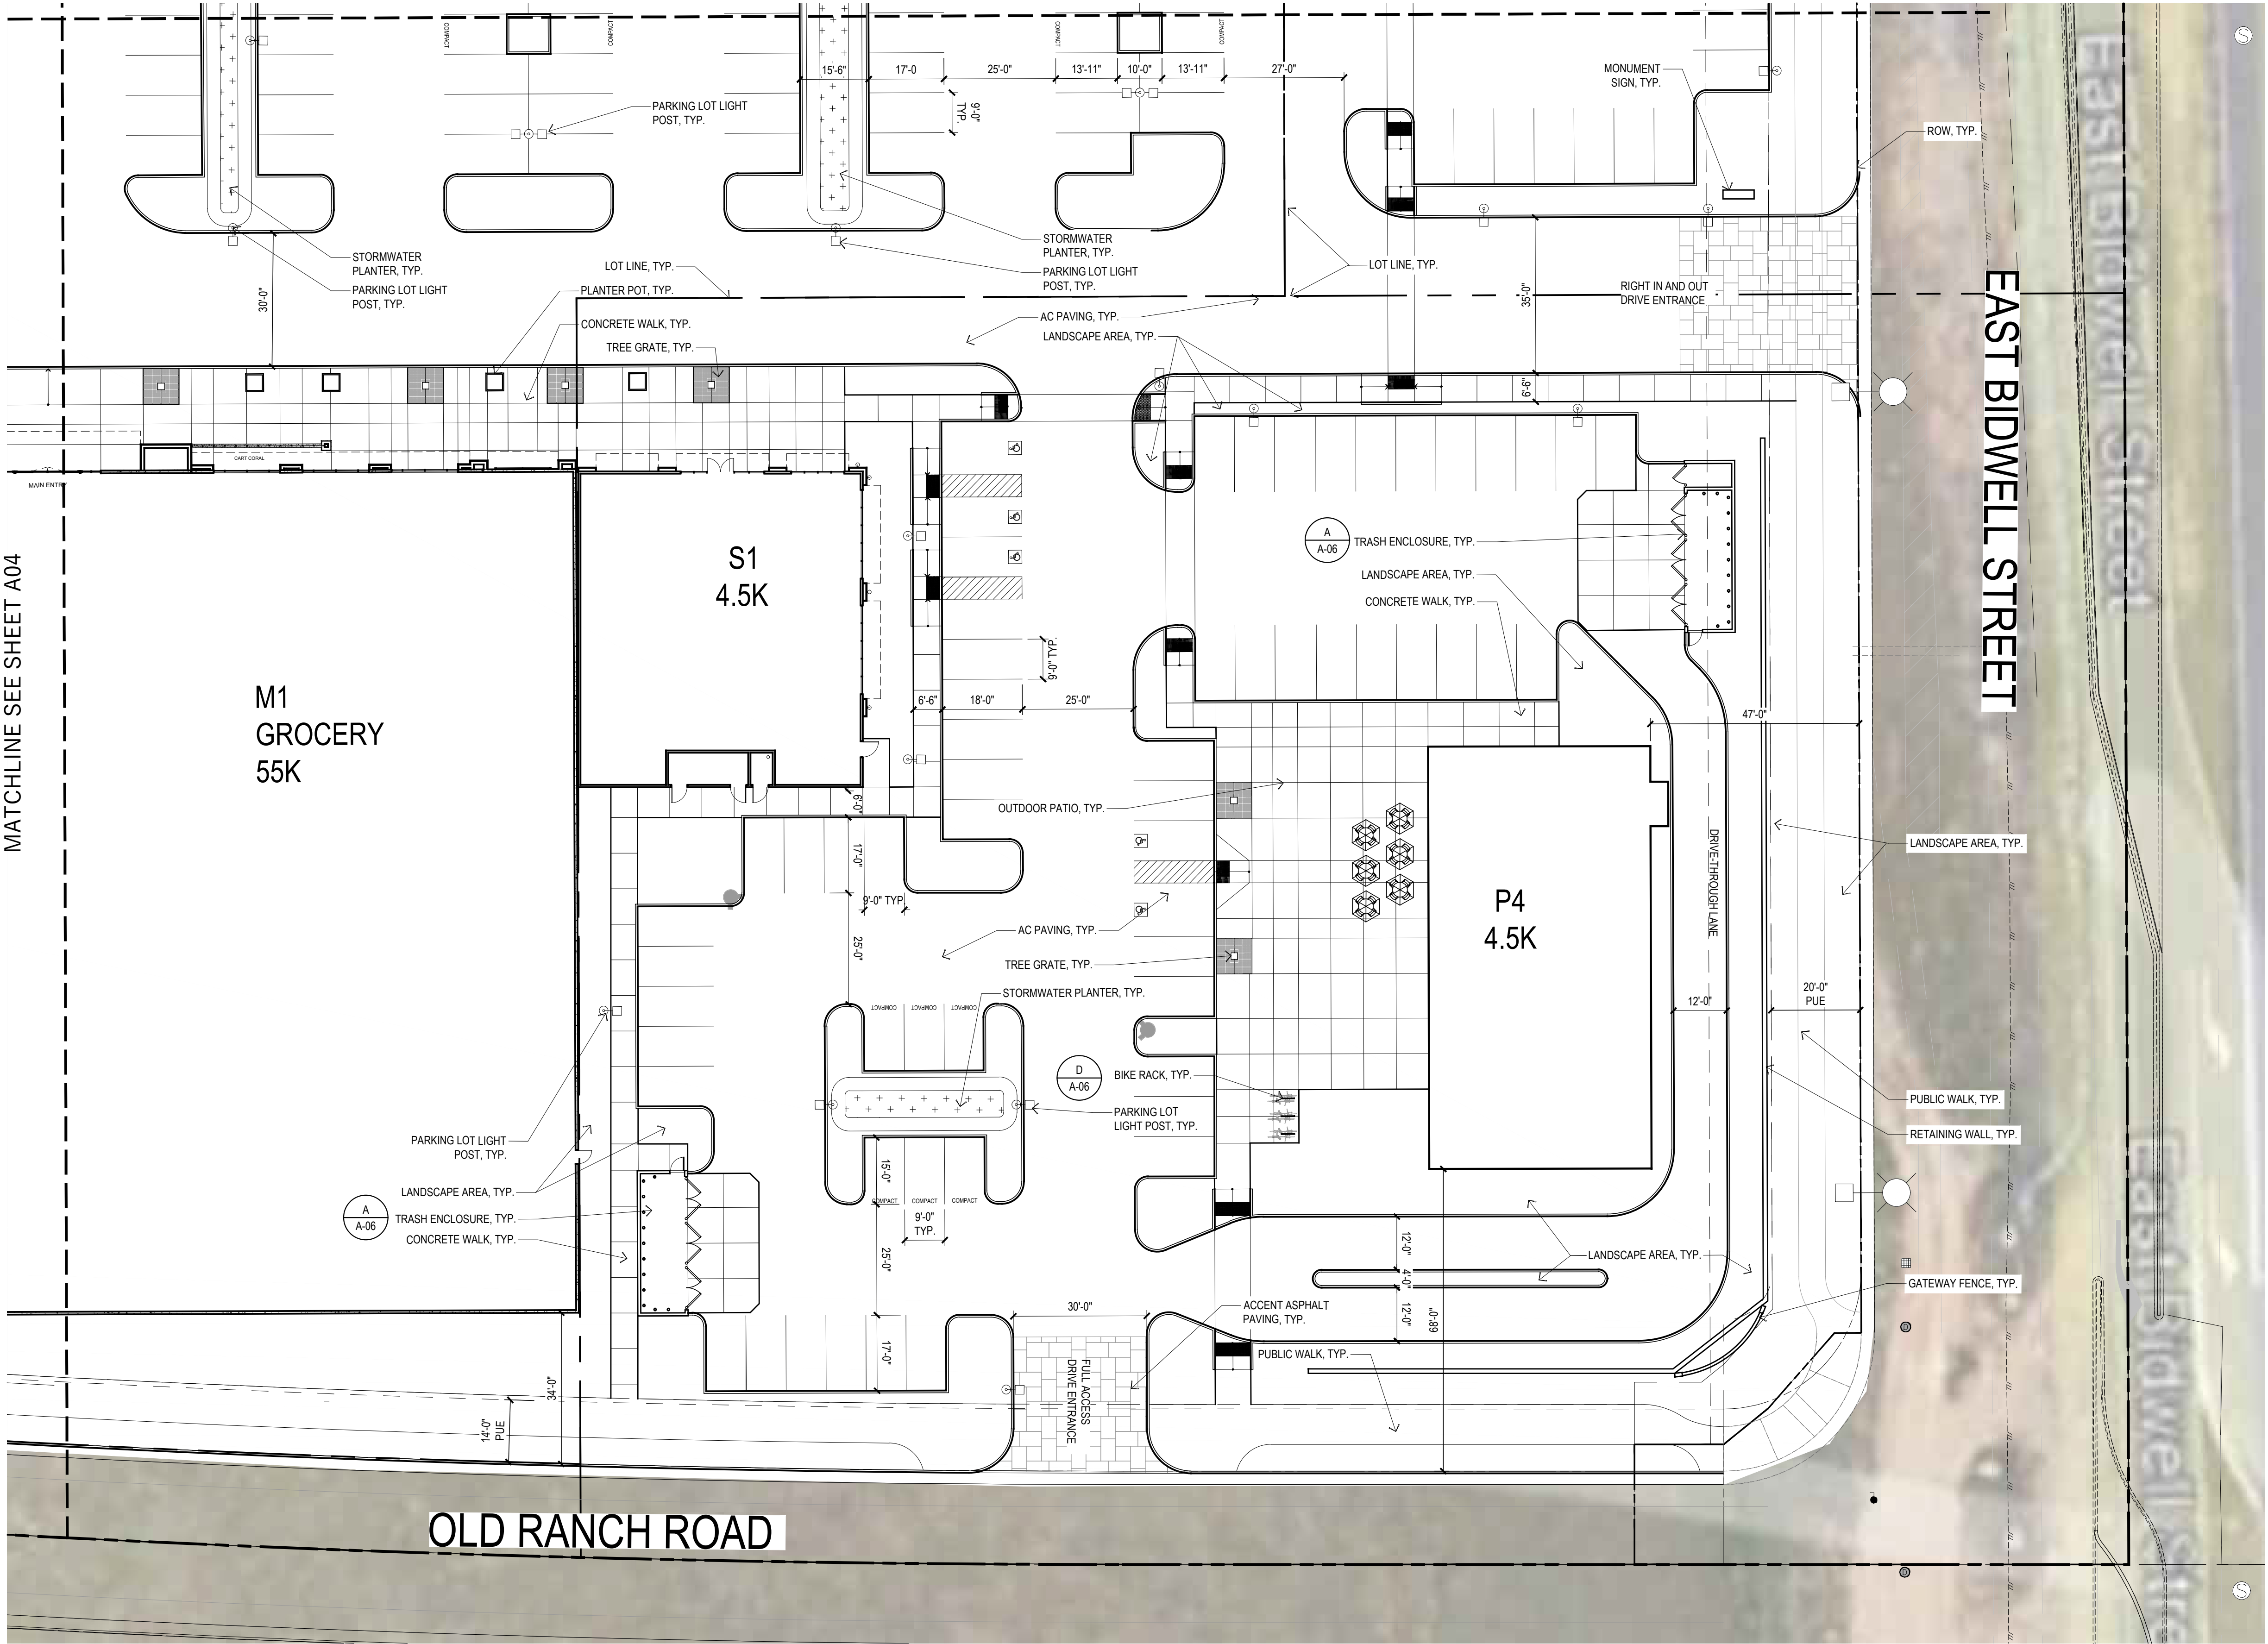


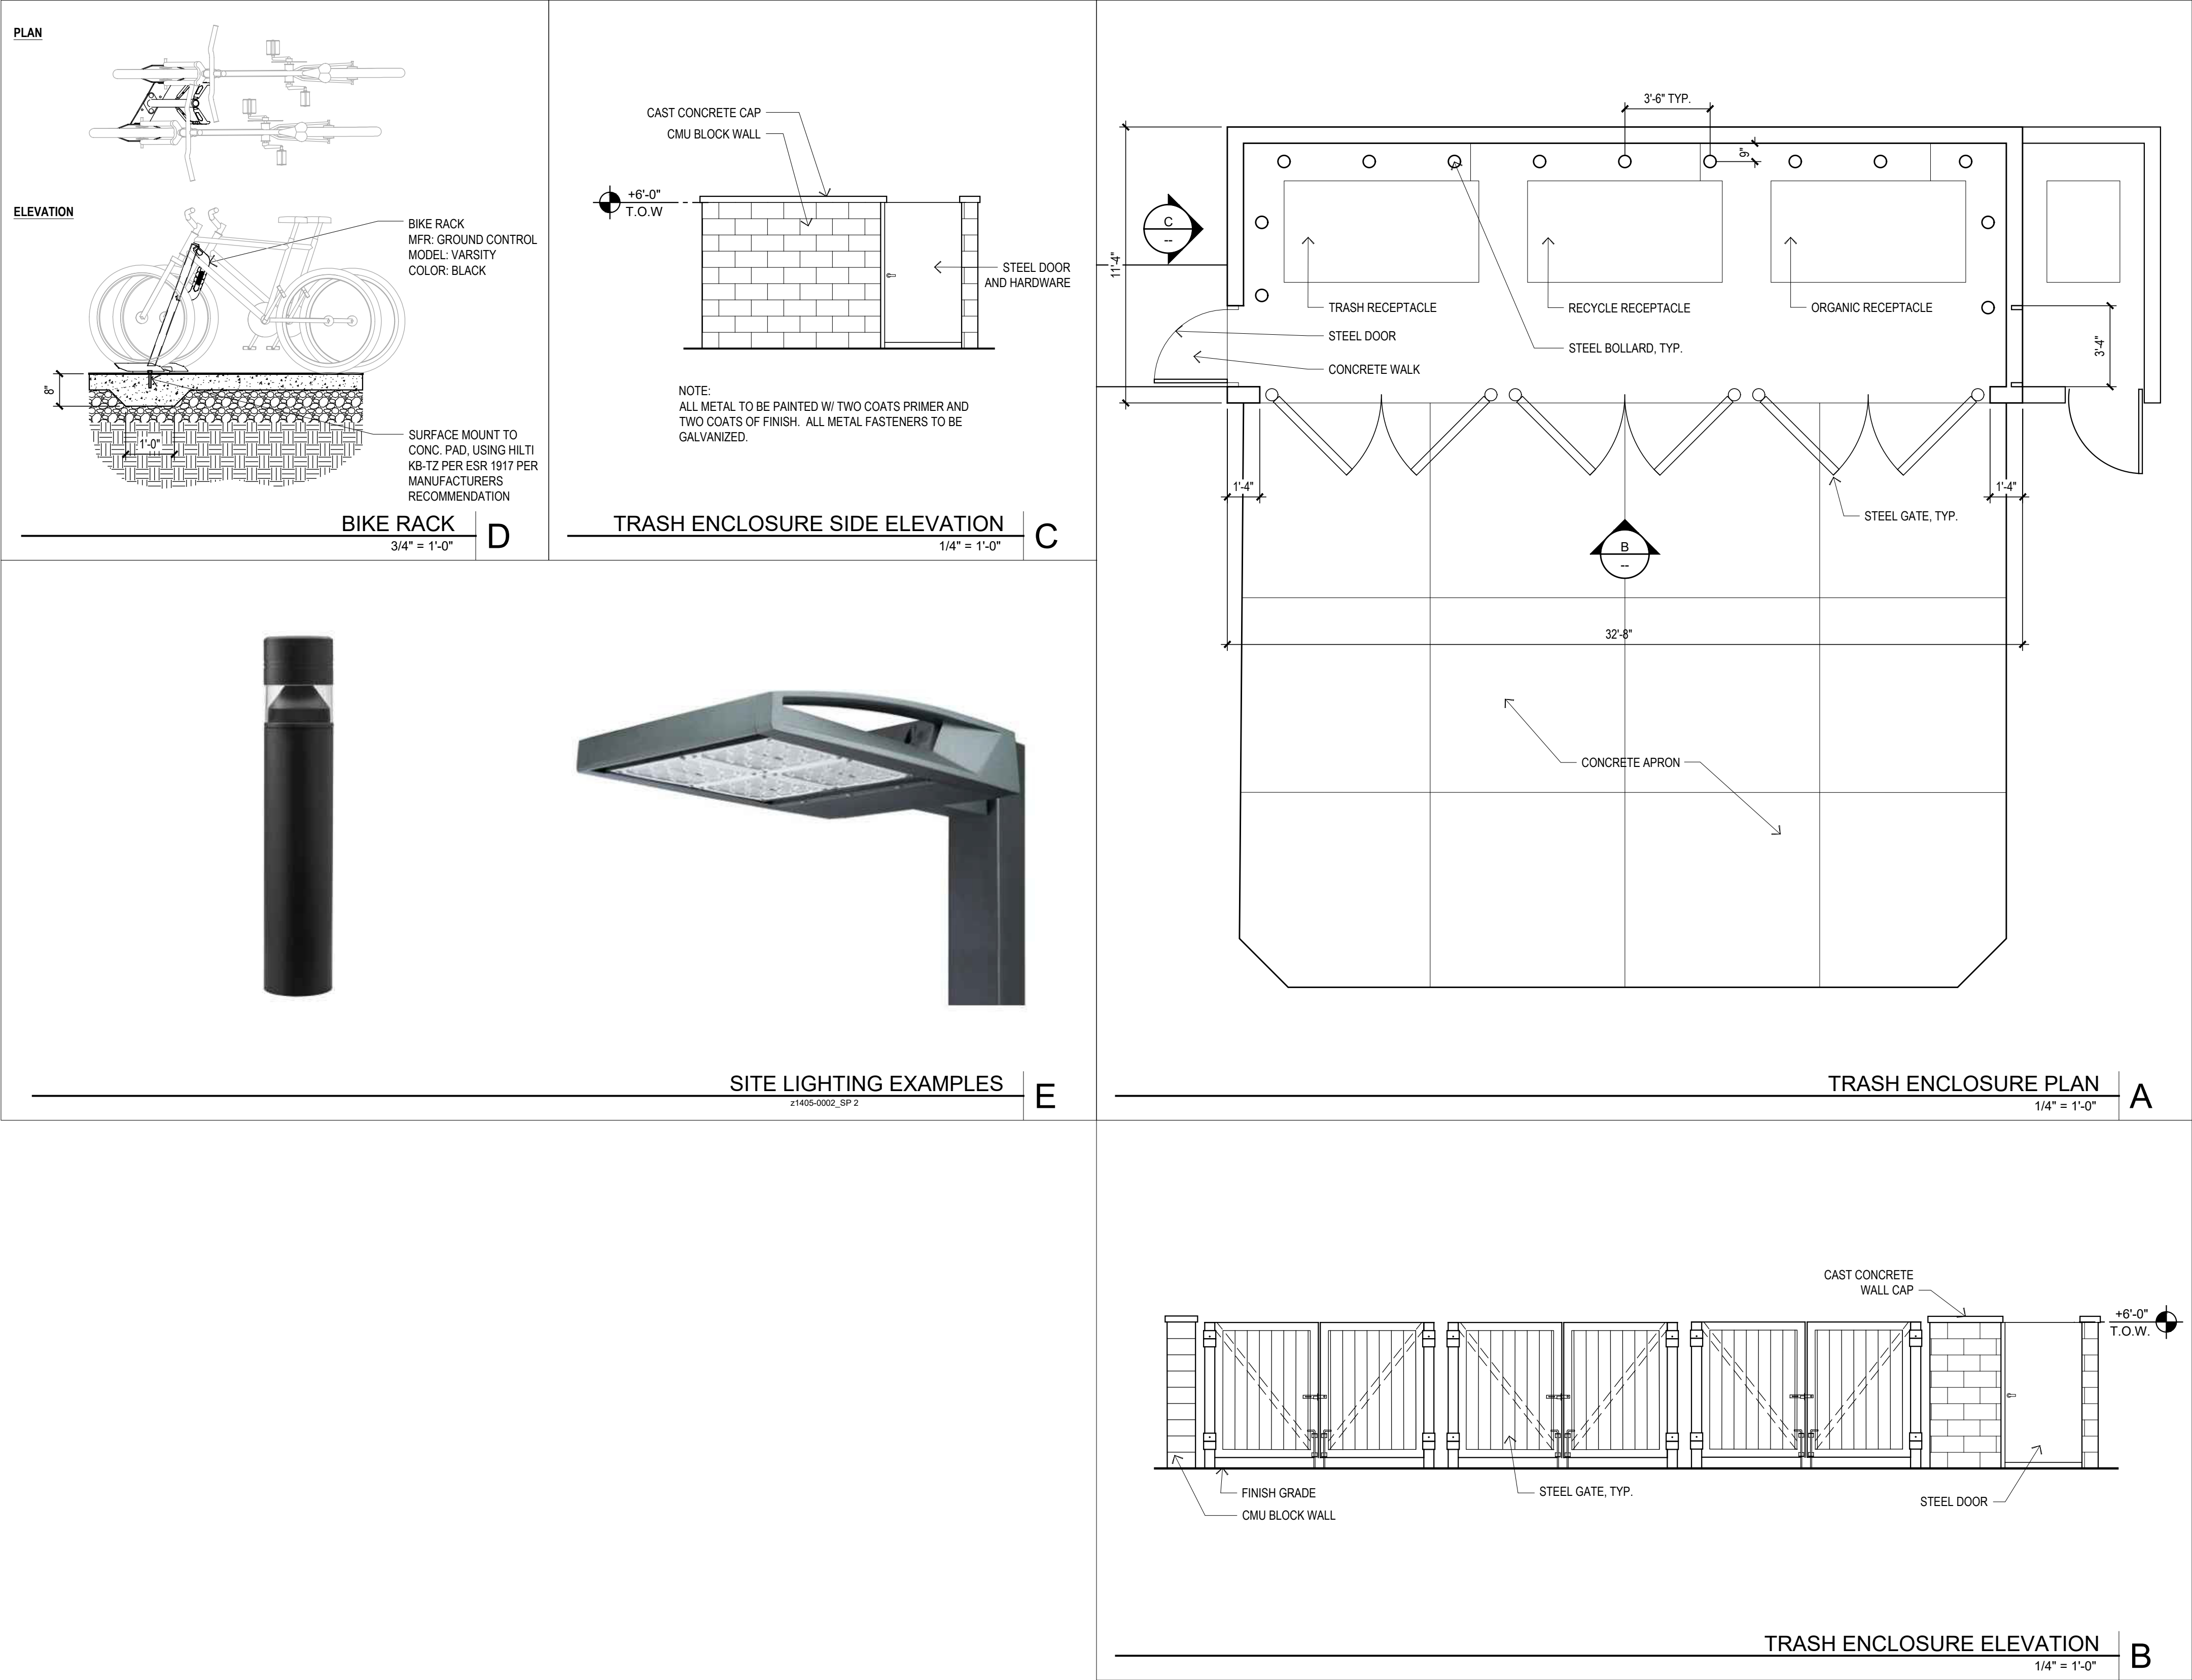

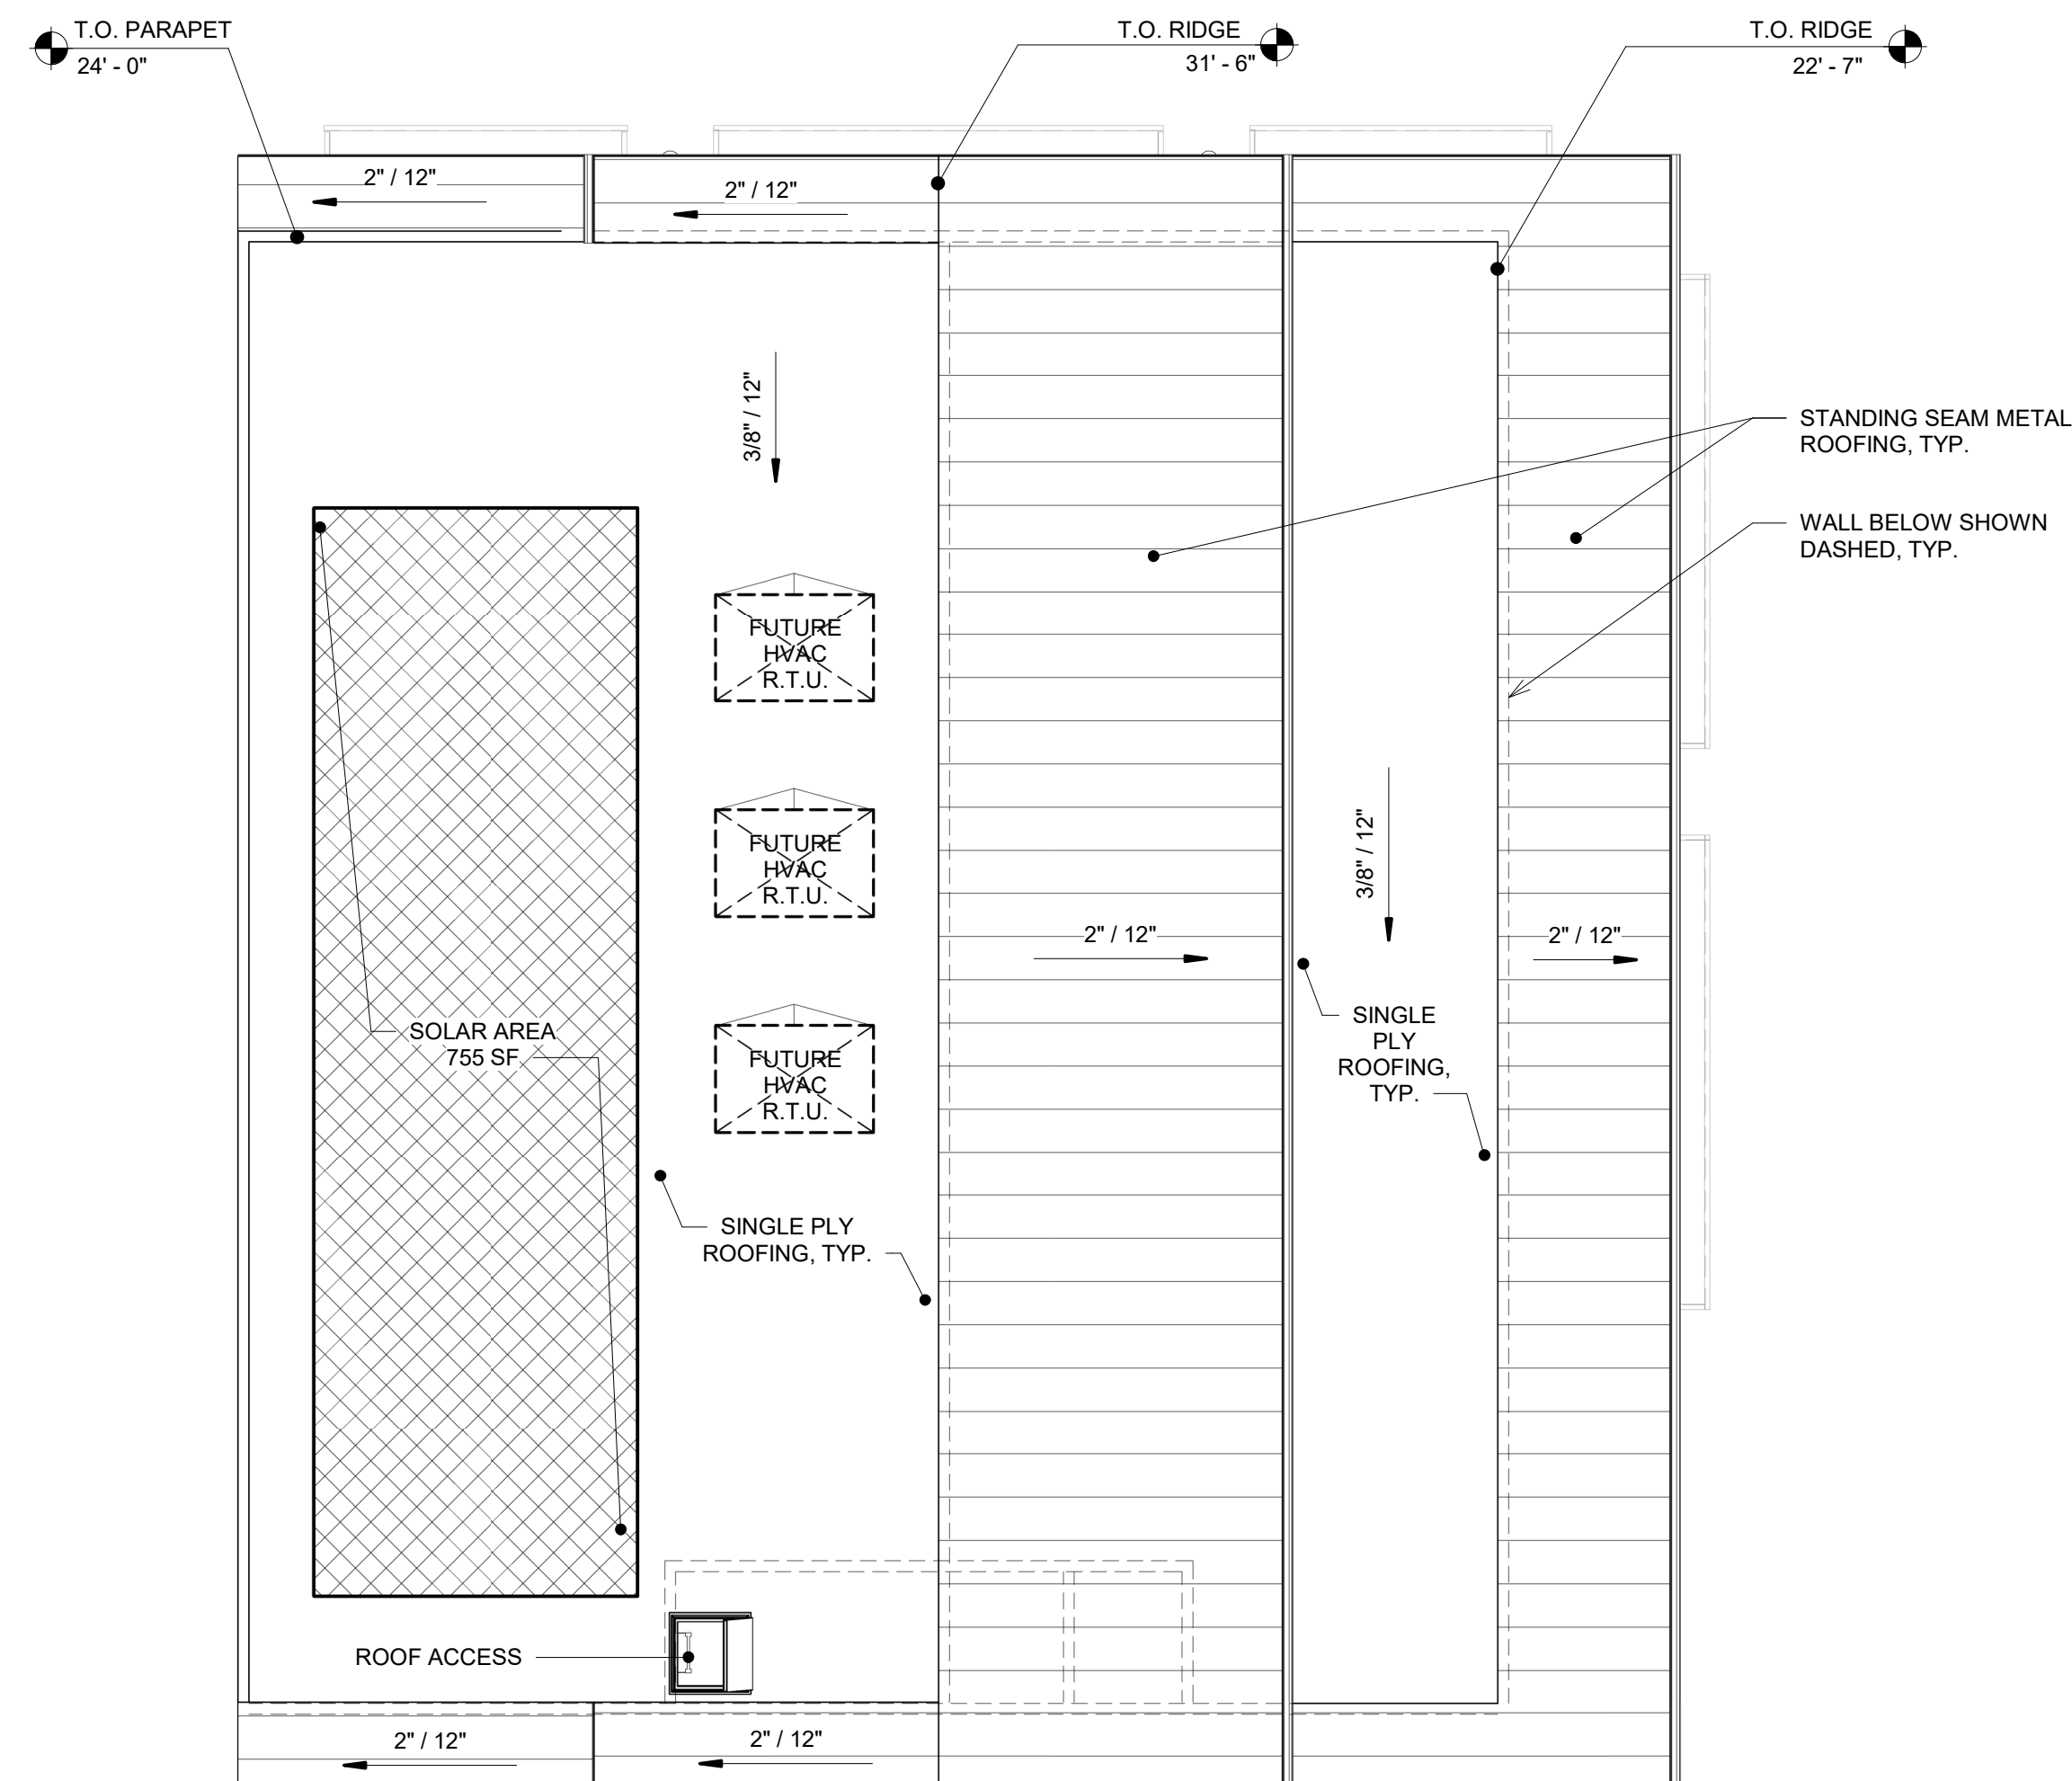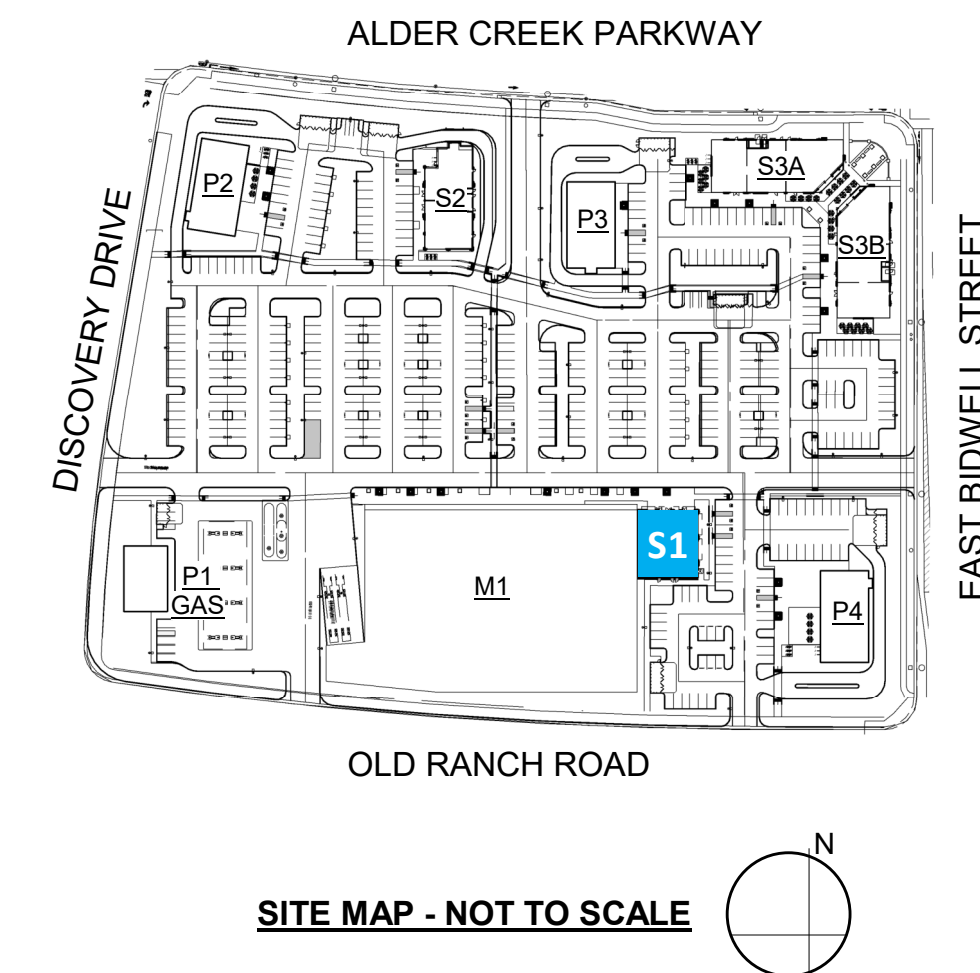

ROOF PLAN
1/8" = 1'-0"

2

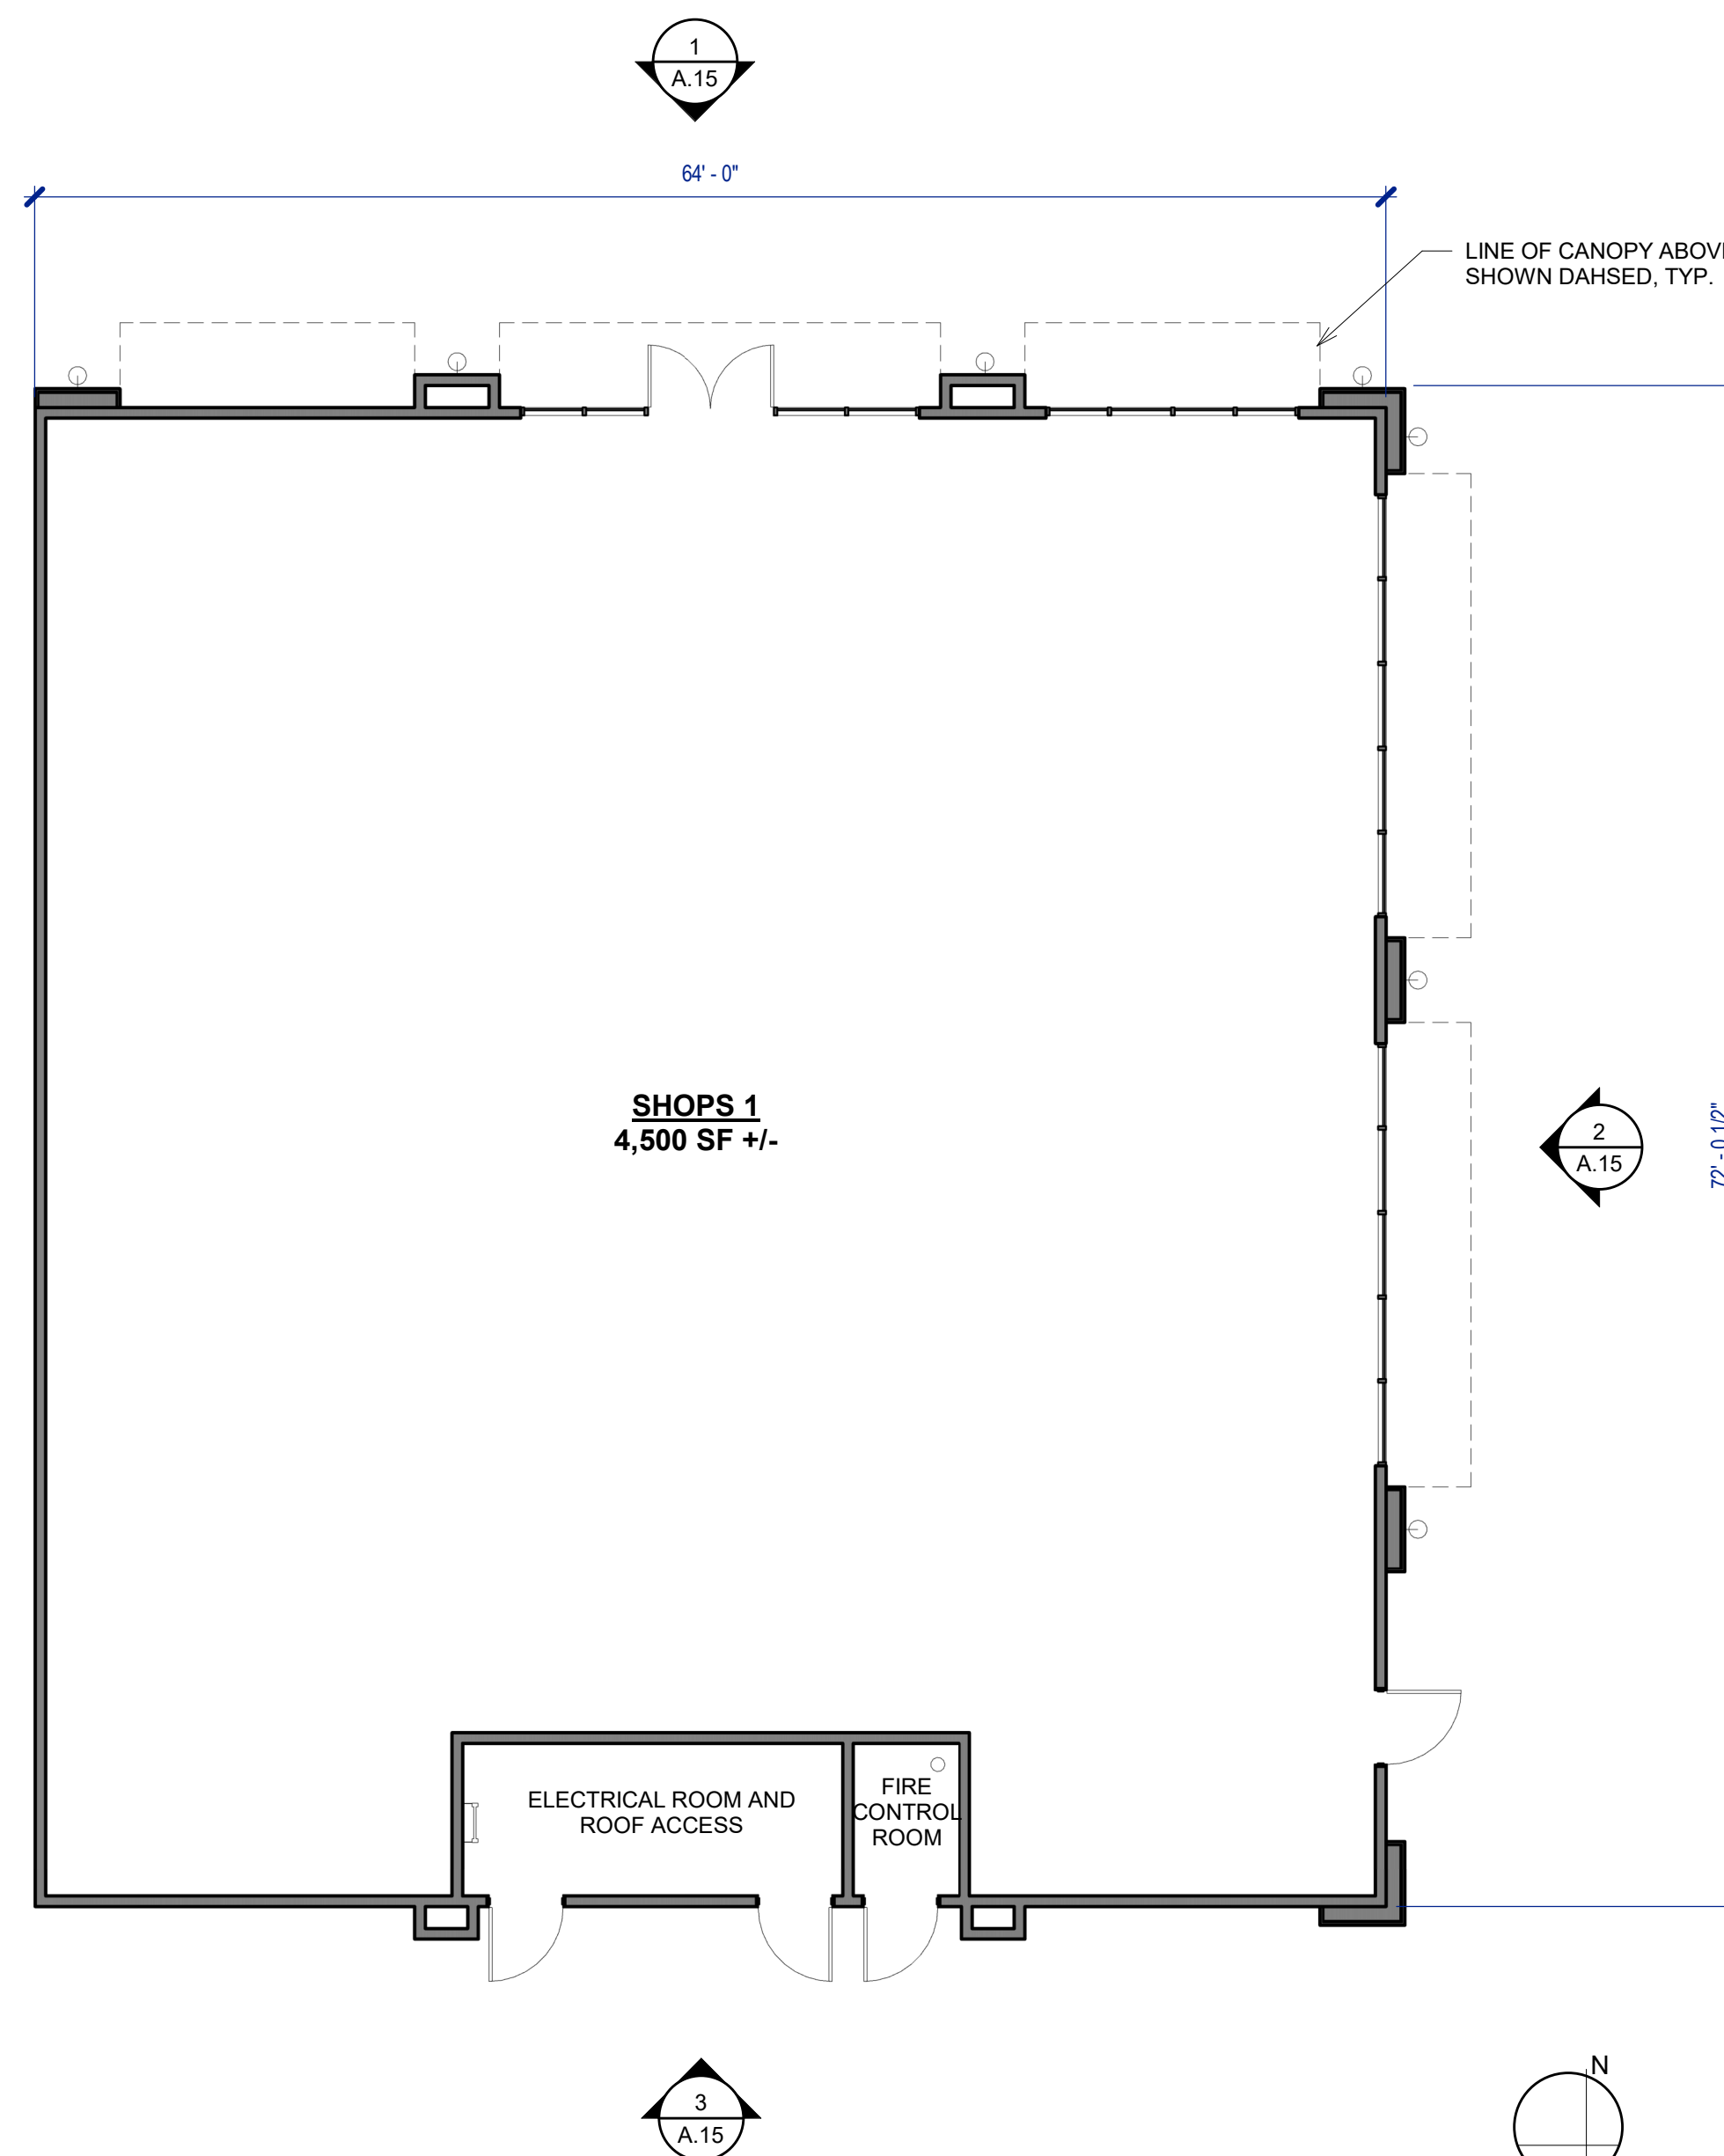

FLOOR PLAN
1/8" = 1'-0"

1


BUILDING INFORMATION - SHOPS 1

GROSS BUILDING AREA:	4,500 SF
CONSTRUCTION TYPE:	V-B
FIRE SPRINKLERS:	YES
TENANT:	T.B.D.
STORIES:	1
BUILDING HEIGHT:	31'-6"

SOLAR ZONE ROOF AREA CALCULATION

REQUIRED SOLAR ZONE (CA ENERGY CODE SECTION 110.10 (b) 1B):
15% OF TOTAL ROOF AREA EXCLUDING ANY SKYLIGHT AREA

TOTAL ROOF AREA:	5,030 SF
AREA COVERED BY SKYLIGHTS:	0 SF
MINIMUM REQUIRED SOLAR ZONE:	5,030 SF x (.15) = 755 SF
TOTAL PROVIDED SOLAR ZONE:	920 SF

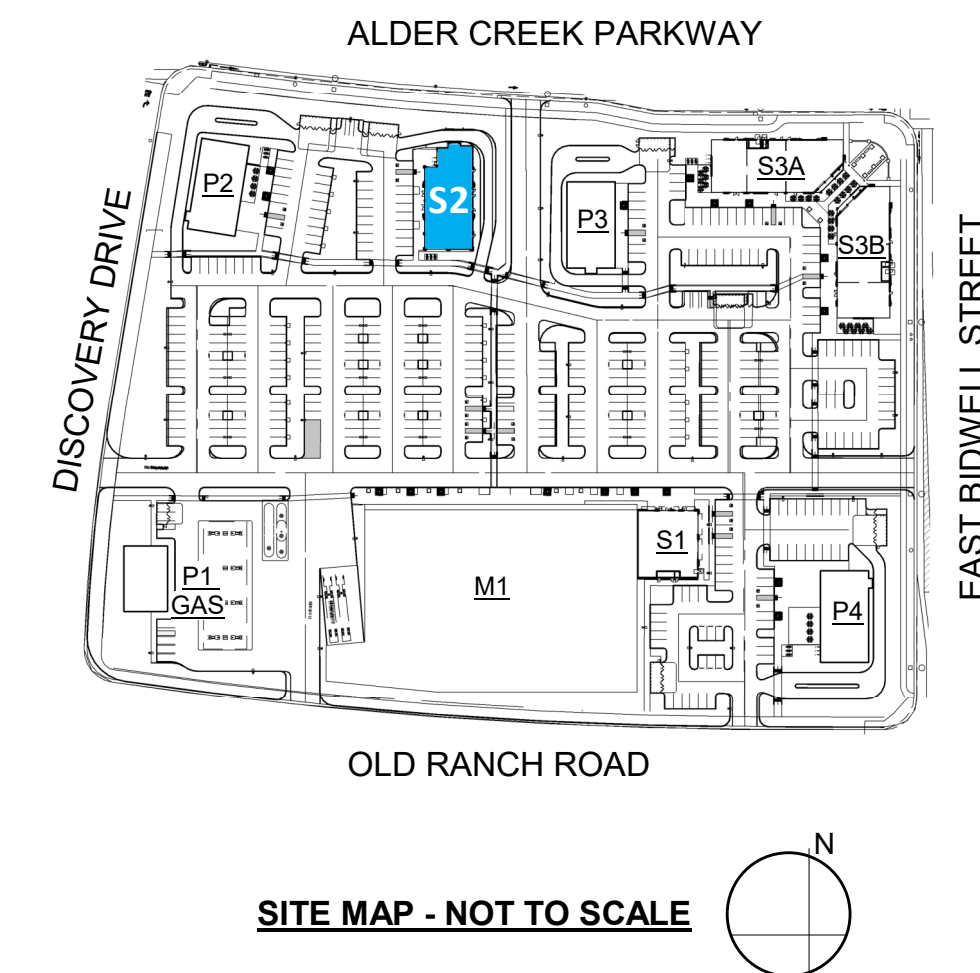


BUILDING INFORMATION - SHOPS 2

GROSS BUILDING AREA:	5,000 SF
CONSTRUCTION TYPE:	V-B
FIRE SPRINKLERS:	YES
TENANT:	T.B.D.
STORIES:	1
BUILDING HEIGHT:	31'-6"

SOLAR ZONE ROOF AREA CALCULATION



REQUIRED SOLAR ZONE, (CA ENERGY CODE SECTION 110.10 (b) 1B):	
15% OF TOTAL ROOF AREA EXCLUDING ANY SKYLIGHT AREA	
TOTAL ROOF AREA:	6,081 SF
AREA COVERED BY SKYLIGHTS:	0 SF
MINIMUM REQUIRED SOLAR ZONE:	6,081 SF x (.15) = 913 SF
TOTAL PROVIDED SOLAR ZONE:	920 SF

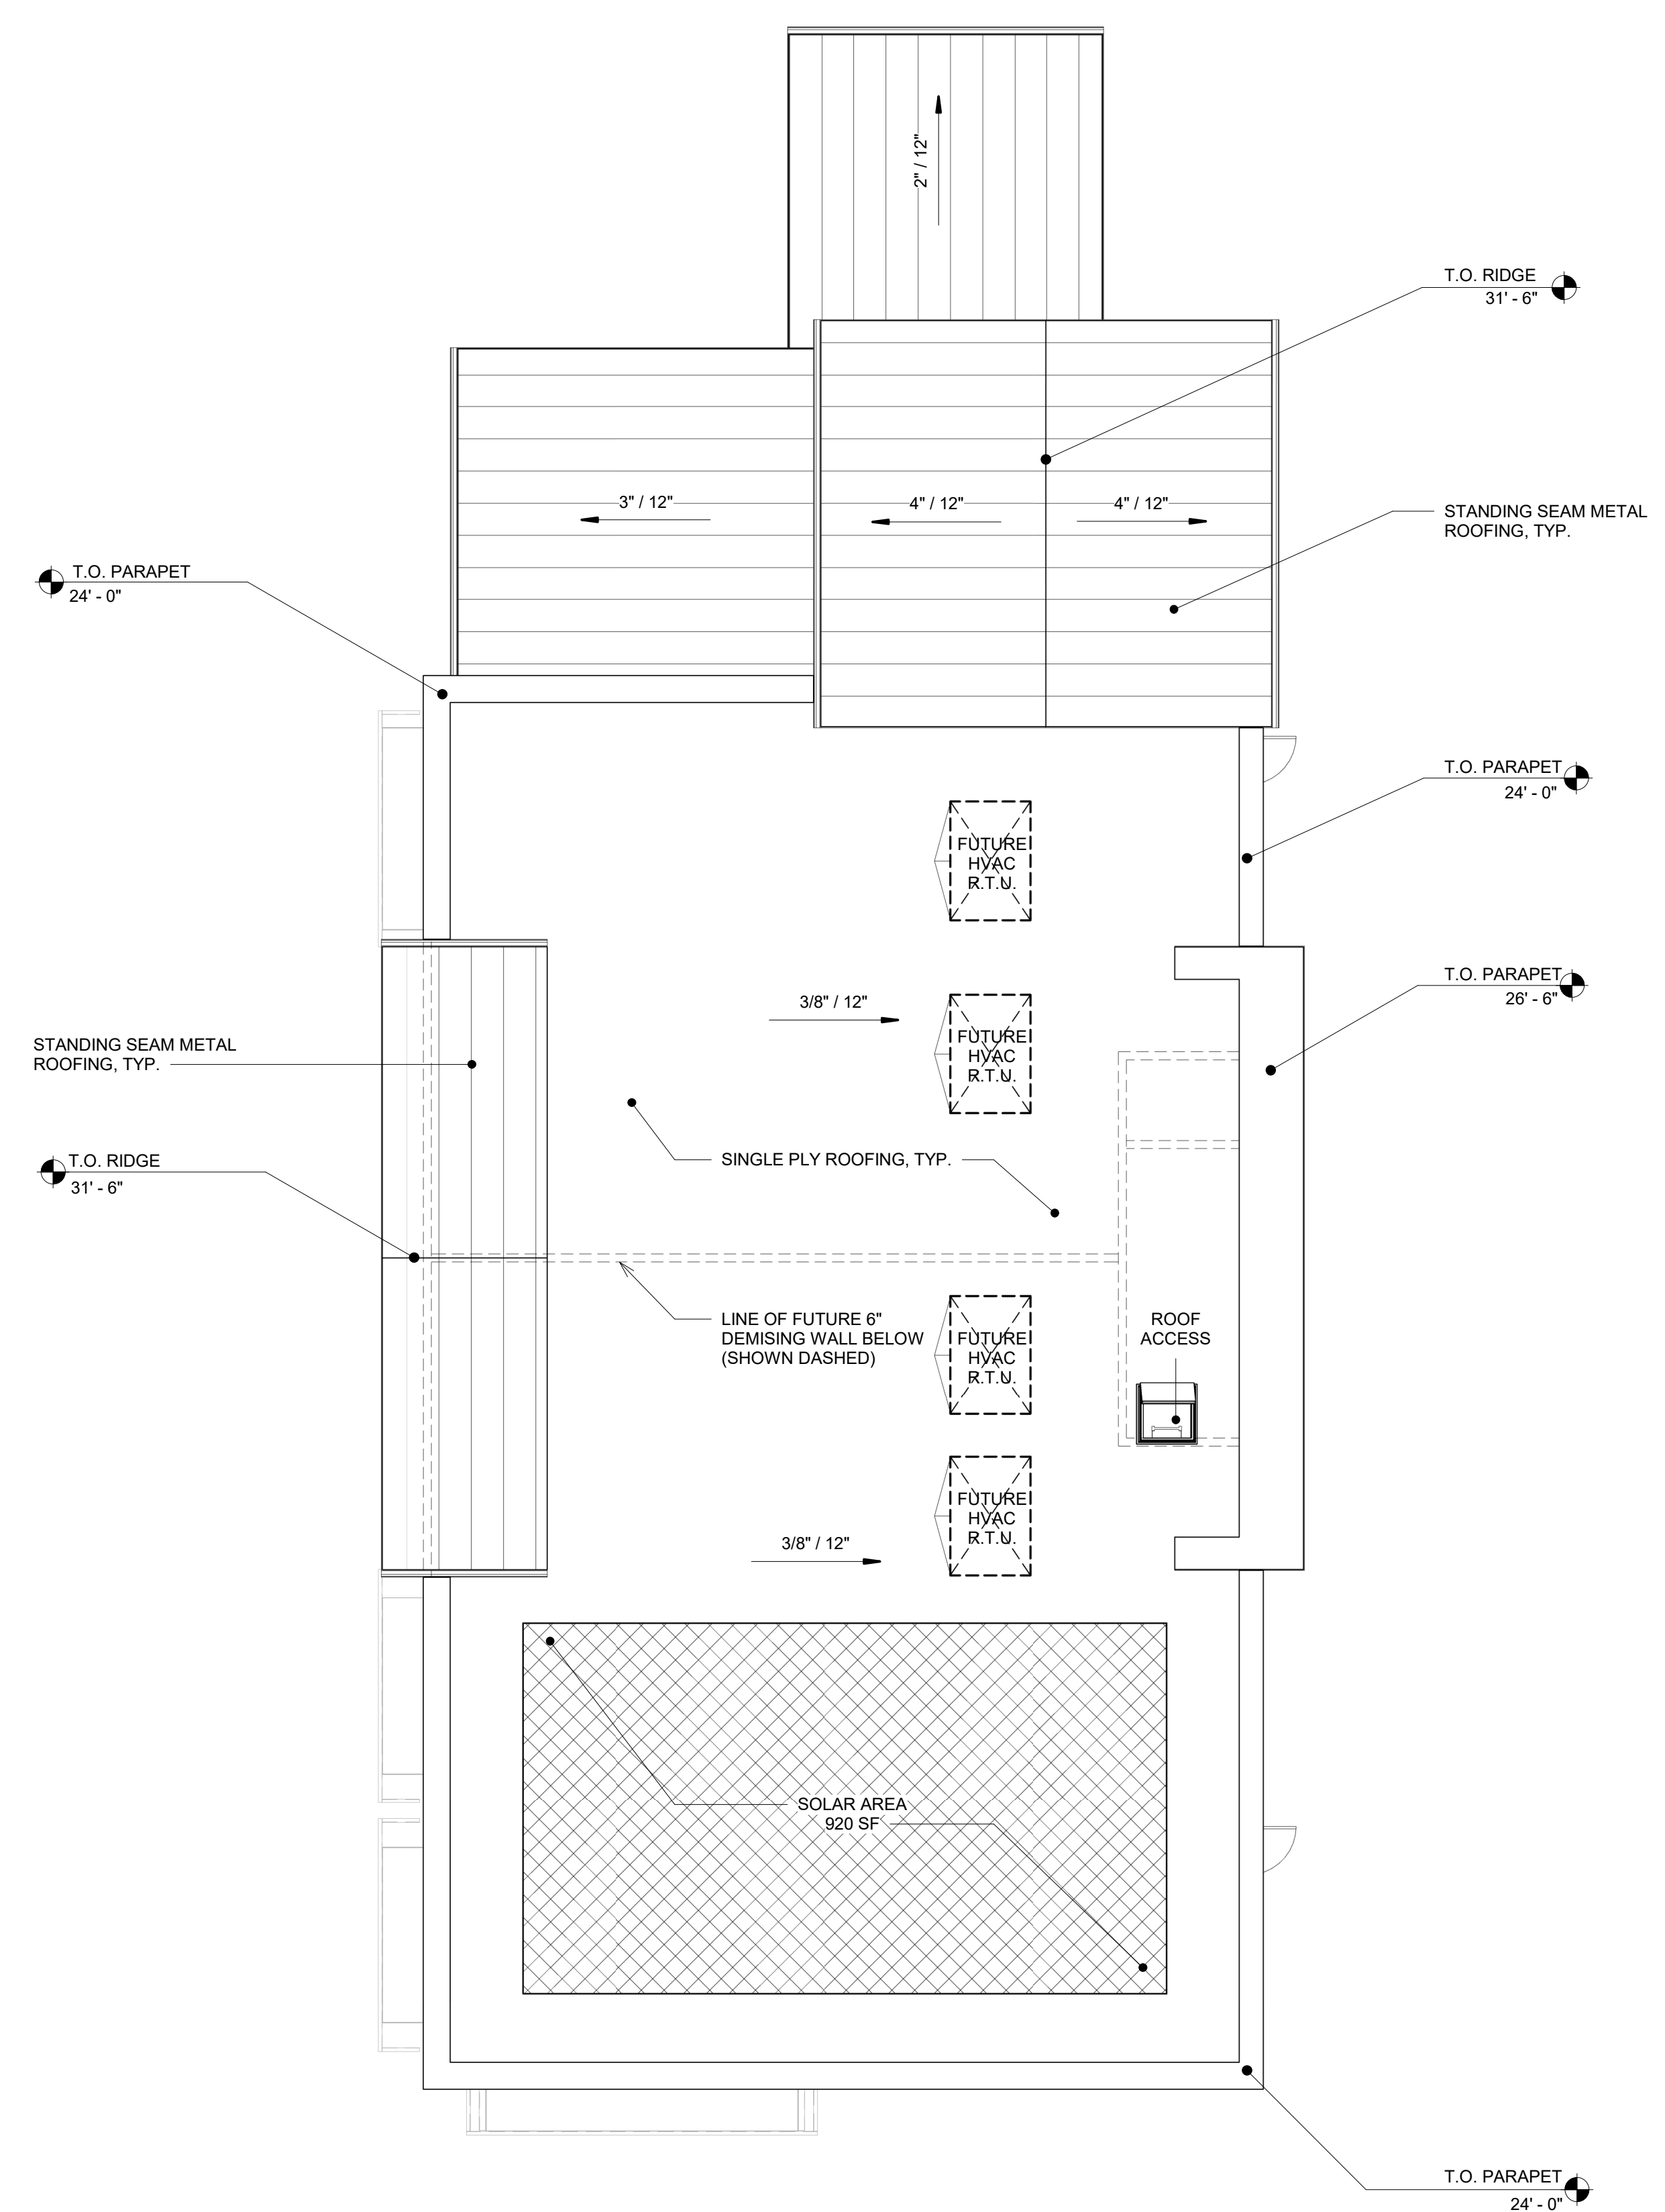

PROPOSED FLOOR PLAN | 2
1/8" = 1'-0"



PROPOSED FLOOR PLAN | 1
1/8" = 1'-0"

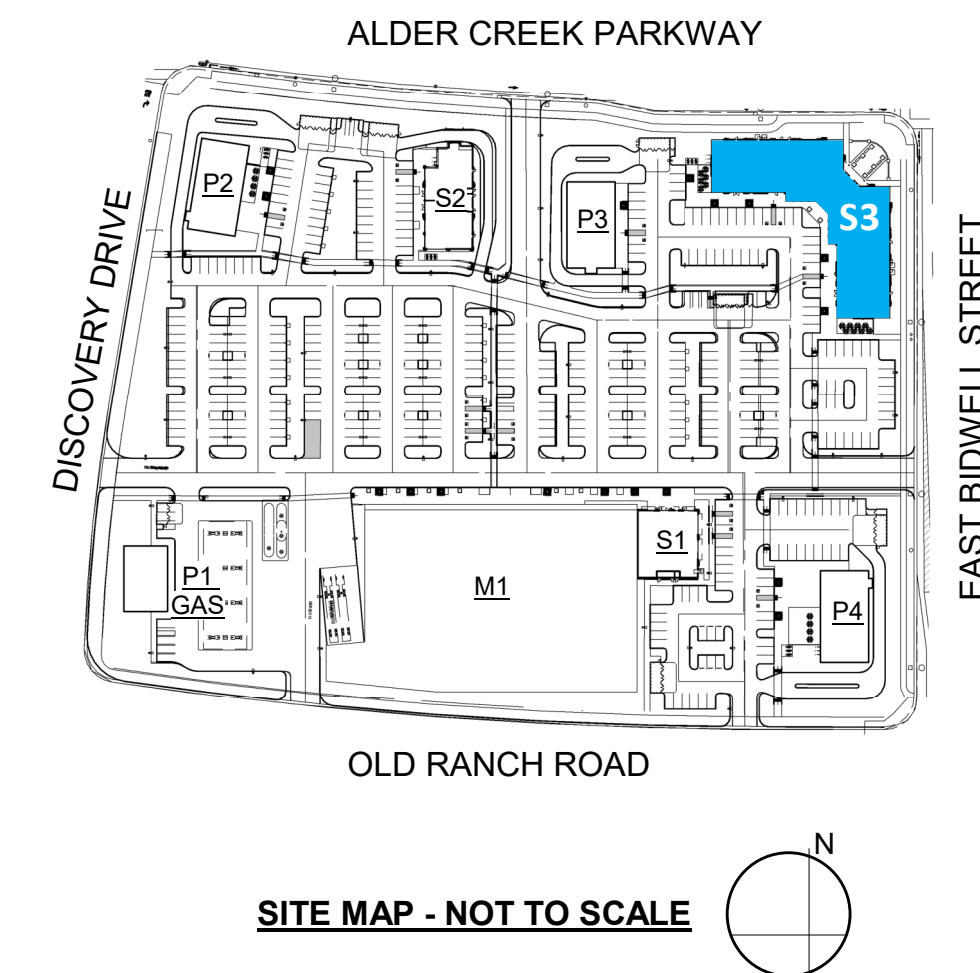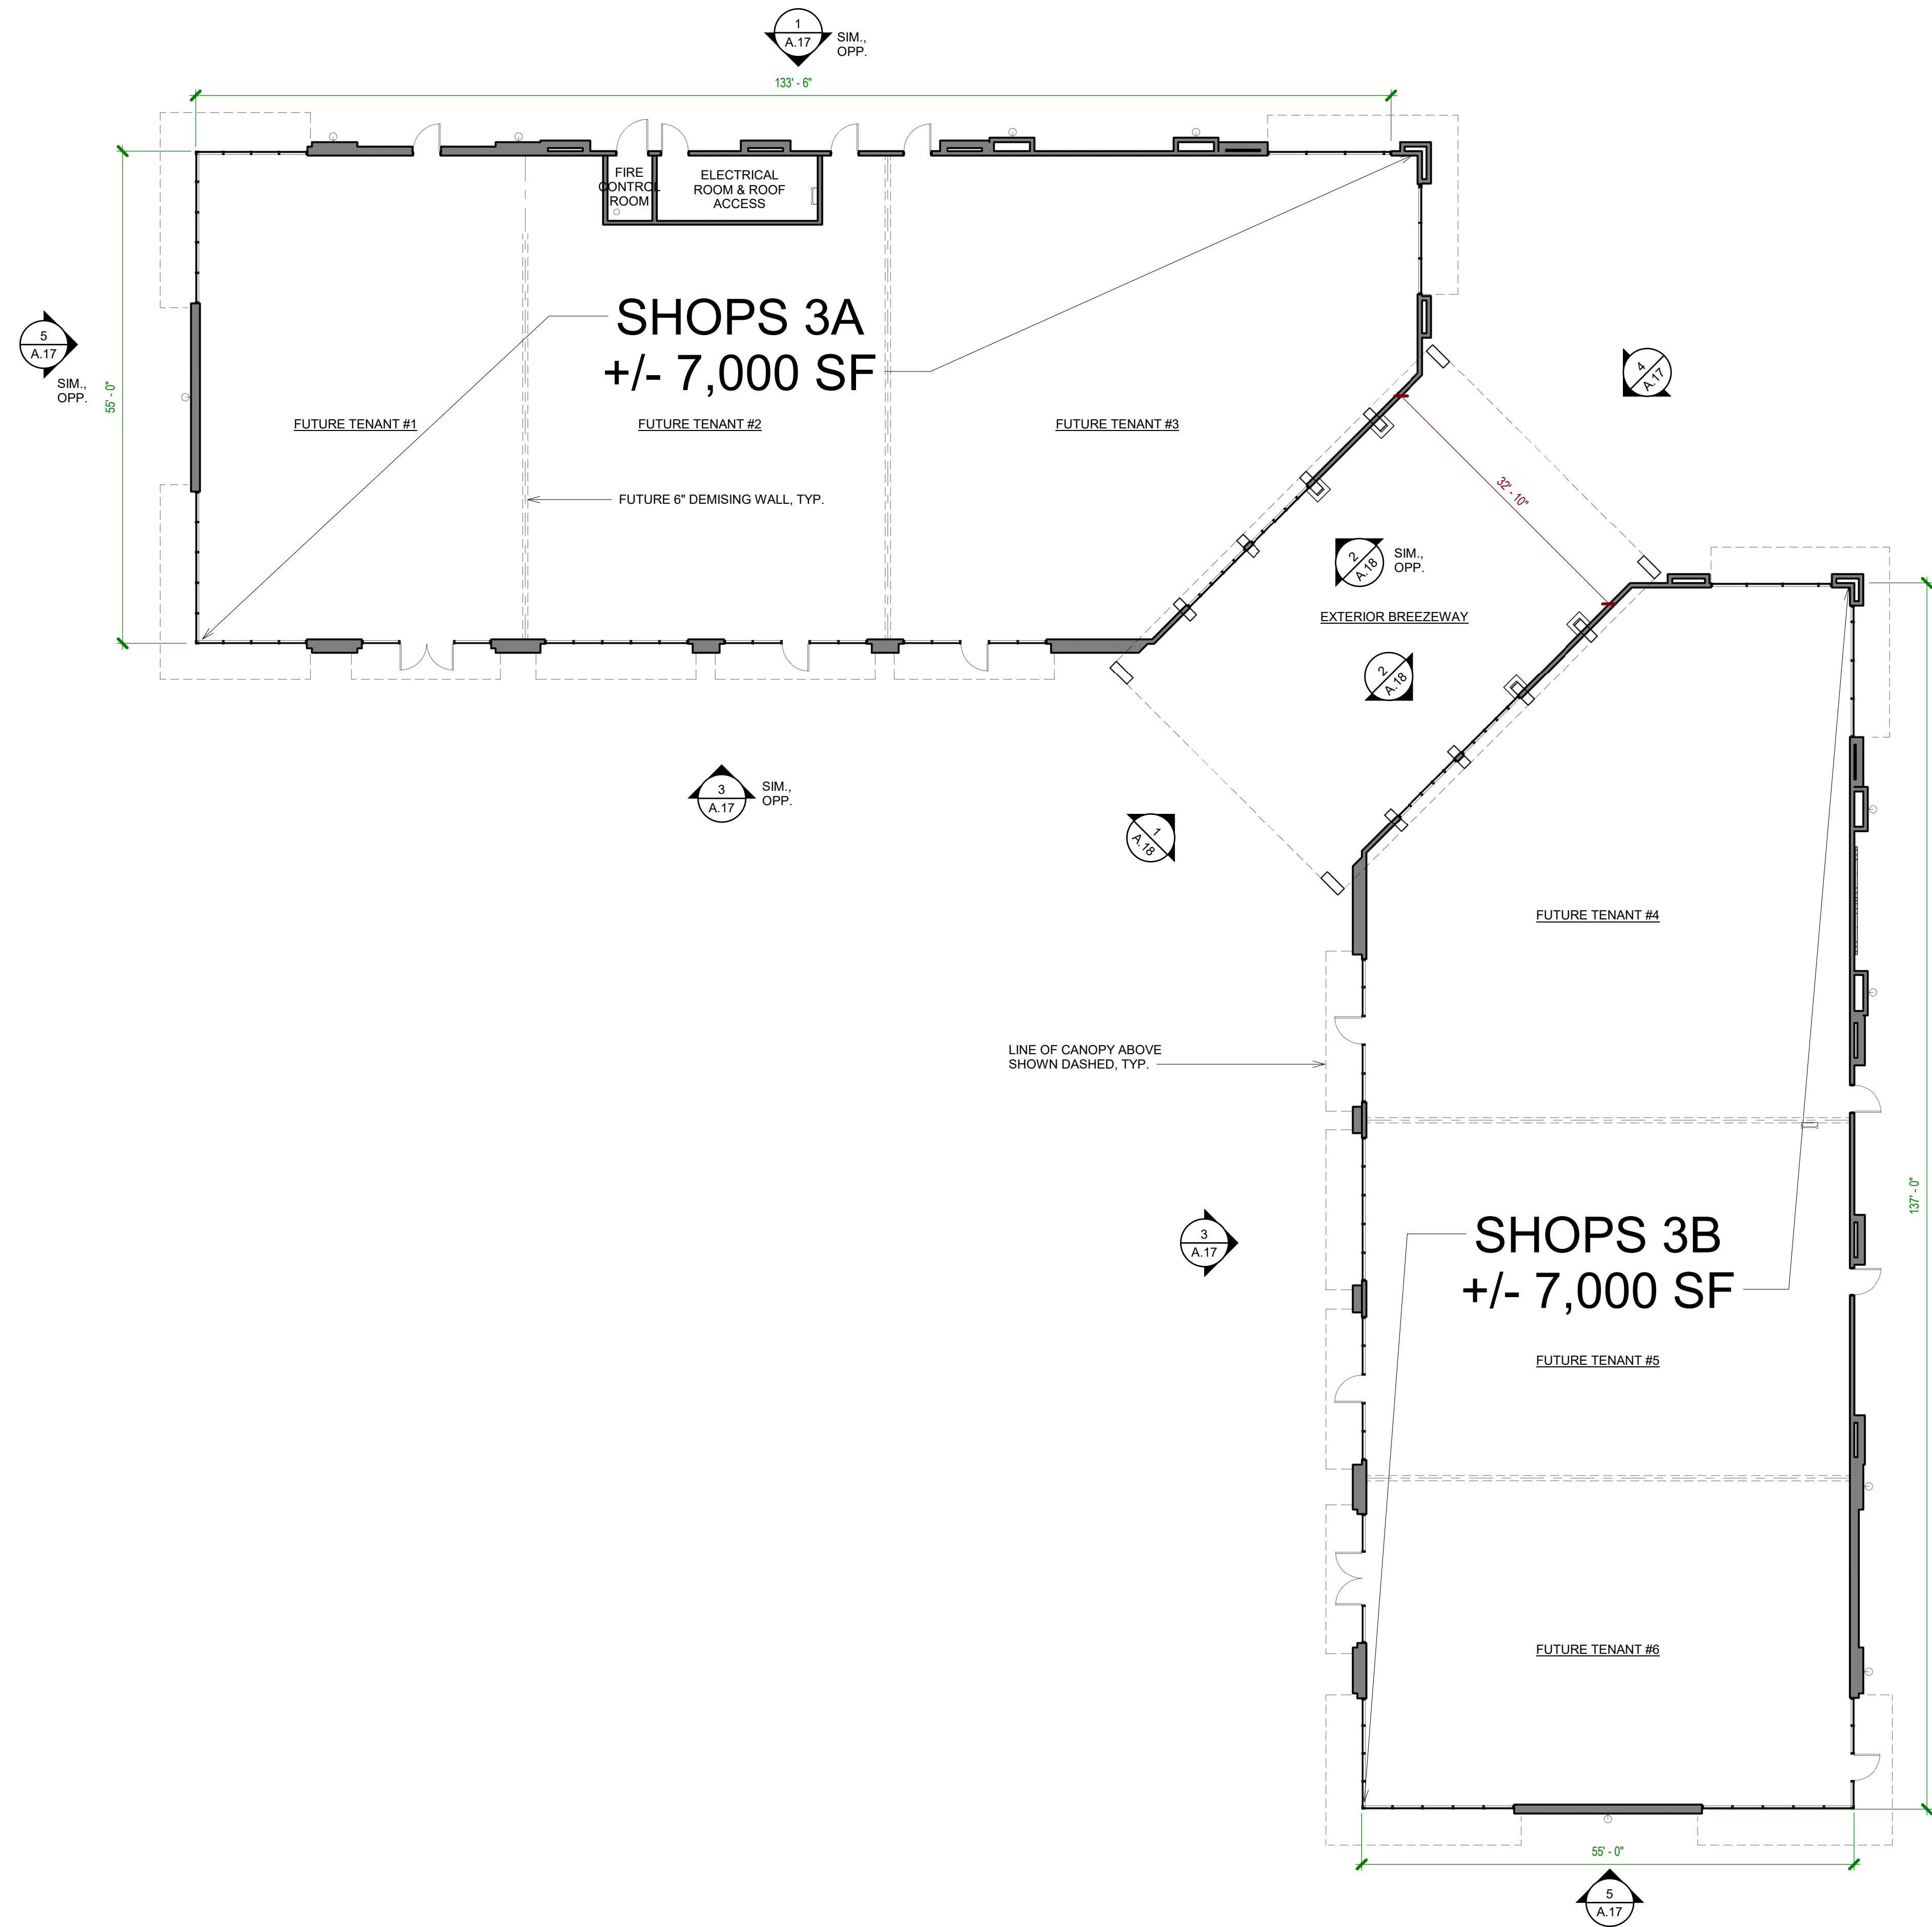



BUILDING INFORMATION - SHOPS 3

GROSS BUILDING AREA:	14,000 SF
CONSTRUCTION TYPE:	V-8
FIRE SPRINKLERS:	YES
TENANT:	T.B.D.
STORIES:	1
BUILDING HEIGHT:	40'

SOLAR ZONE ROOF AREA CALCULATION

REQUIRED SOLAR ZONE (CA ENERGY CODE SECTION 110.10 (b) 1B):
15% OF TOTAL ROOF AREA EXCLUDING ANY SKYLIGHT AREA

TOTAL ROOF AREA:	16,322 SF
AREA COVERED BY SKYLIGHTS:	0 SF
MINIMUM REQUIRED SOLAR ZONE:	16,322 SF x (.15) = 2,448 SF
TOTAL PROVIDED SOLAR ZONE:	2,448 SF

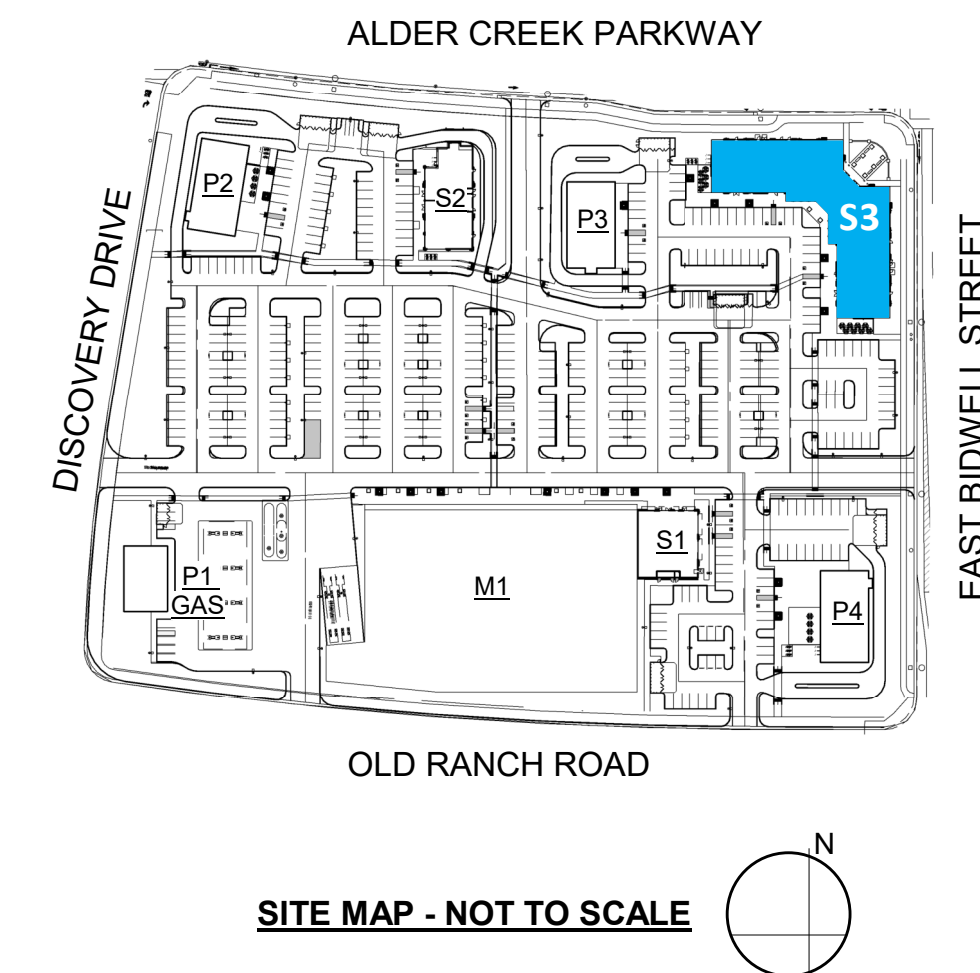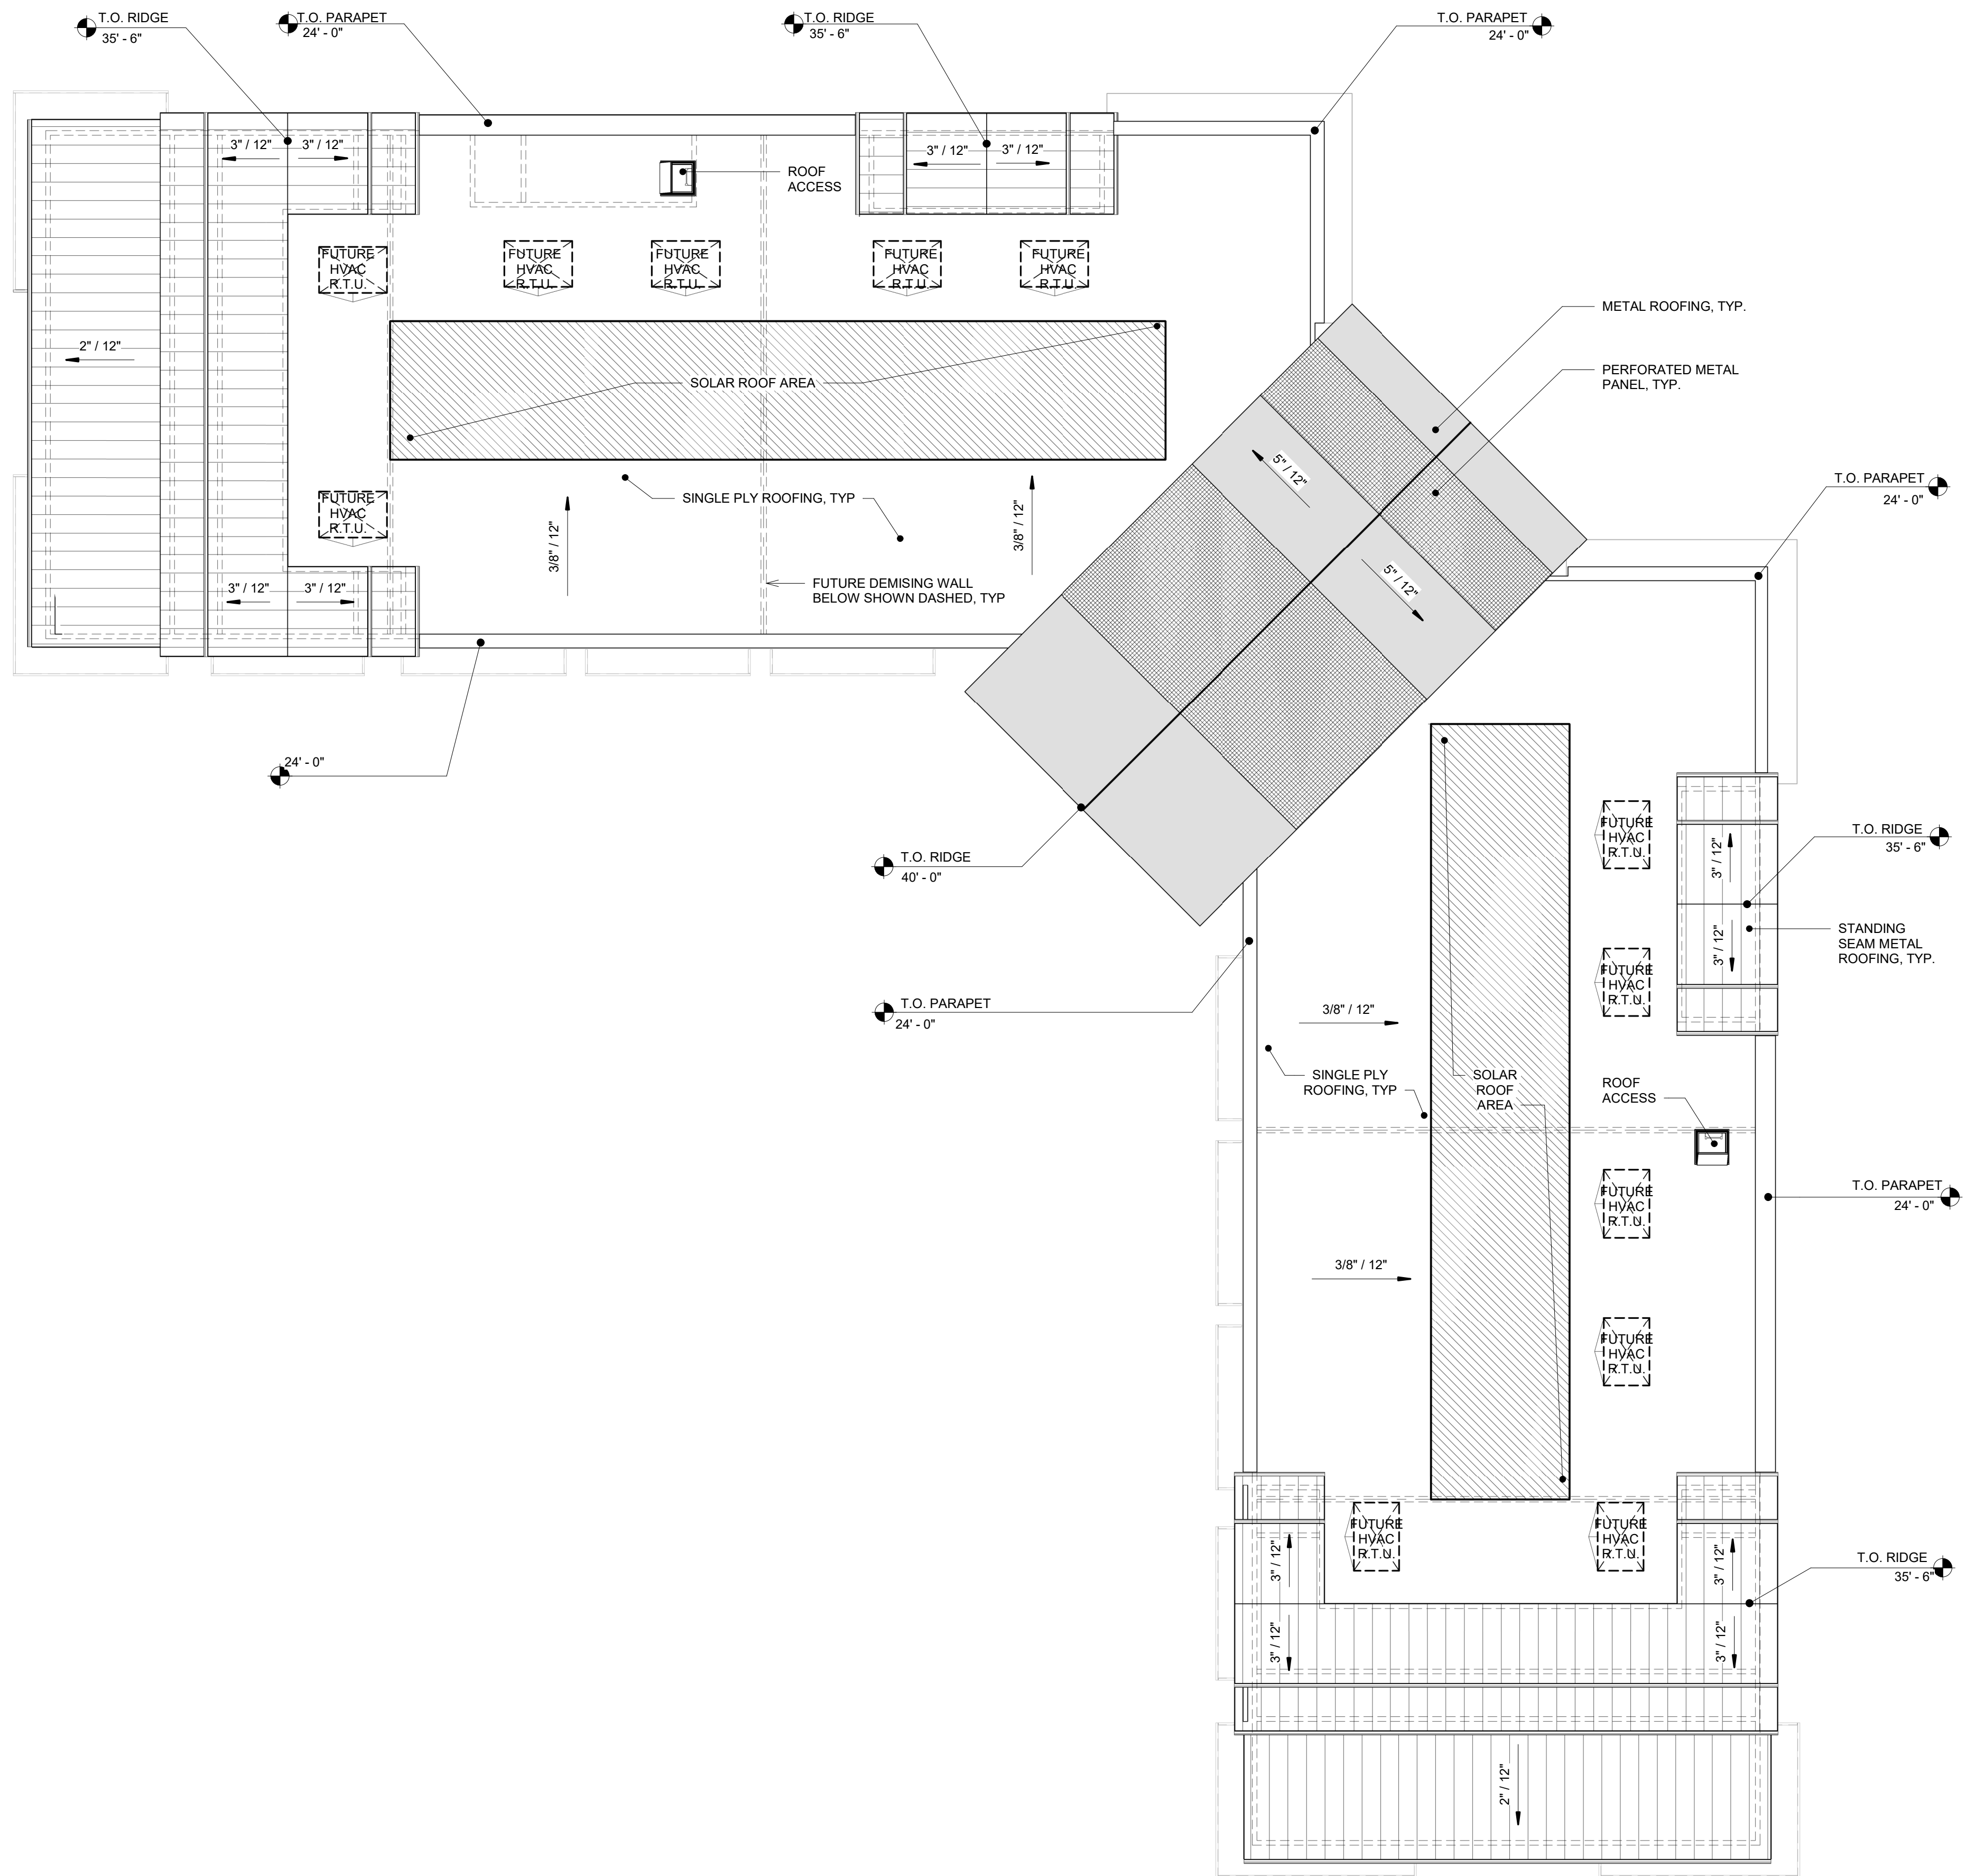

BUILDING INFORMATION - SHOPS 3

GROSS BUILDING AREA:	14,000 SF
CONSTRUCTION TYPE:	V-B
FIRE SPRINKLERS:	YES
TENANT:	T.B.D.
STORIES:	1
BUILDING HEIGHT:	40'

SOLAR ZONE ROOF AREA CALCULATION

REQUIRED SOLAR ZONE (CA ENERGY CODE SECTION 110.10 (b) 1B):	
15% OF TOTAL ROOF AREA EXCLUDING ANY SKYLIGHT AREA	
TOTAL ROOF AREA:	16,322 SF
AREA COVERED BY SKYLIGHTS:	0 SF
MINIMUM REQUIRED SOLAR ZONE:	16,322 SF x (.15) = 2,448 SF
TOTAL PROVIDED SOLAR ZONE:	2,448 SF

COLORS

1

MFR: SHERWIN WILLIAMS
CLR: SW 9544 “DASHING”

2

MFR: SHERWIN WILLIAMS
CLR: SW 7598 “SIERRA REDWOOD”

3

MRF: SHERWIN WILLIAMS
CLR: SW 6990 “CAVIAR”

4

MRF: SHERWIN WILLIAMS
CLR: SW 9026 “TARNISHED TRUMPET”

MATERIALS

5

MINI V-BEAM METAL SIDING
AEP SPAN - REGAL WHITE

6

MINI V-BEAM METAL SIDING
AEP SPAN - TERRA-COTTA

7

BOX RIB METAL SIDING
AEP SPAN - ZINC GREY

8

BOX RIB METAL SIDING
AEP SPAN - MIDNIGHT BRONZE

9

HC MUDDOX THIN BRICK
REDWOOD

10

METAL ACCENT
TERRACOTTA

13

G.F.R.C. WALL BASE
SMOOTH CONCRETE

11

METAL ACCENT
MIDNIGHT BRONZE

14

1/2” ROUND PERFORATED METAL
MCNICHOLS - PAINTED TERRA-COTTA

12

STANDING SEAM METAL ROOFING
PAINTED MIDNIGHT BRONZE

15

SLOTTED PERFORATED METAL
MCNICHOLS - PAINTED ZINC GREY

COLORS

01. DASHING
SW 9544

02. SIERRA REDWOOD
SW 8598

03. CAVIAR
SW 6990

04. TARNISHED TRUMPET
SW 9026

MATERIALS

05. MINI V-BEAM METAL SIDING
AEP SPAN - REGAL WHITE

06. MINI V-BEAM METAL SIDING
AEP SPAN - TERRA COTTA

07. BOX RIB METAL SIDING
AEP SPAN - ZINC GREY

08. BOX RIB METAL SIDING
AEP SPAN - MIDNIGHT BRONZE

09. THIN BRICK
HC MUDDOX - REDWOOD

10. METAL ACCENT
TERRA-COTTA



11. METAL ACCENT
MIDNIGHT BRONZE

12. G.F.R.C. WALL BASE
SMOOTH CONCRETE

13. STANDING SEAM METAL ROOF
MIDNIGHT BRONZE

14. 1/2" ROUND PERFORATED METAL
MCNICHOLS - PAINTED TERRA-COTTA

15. SLOTTED PERFORATED METAL
MCNICHOLS - PAINTED ZINC GREY

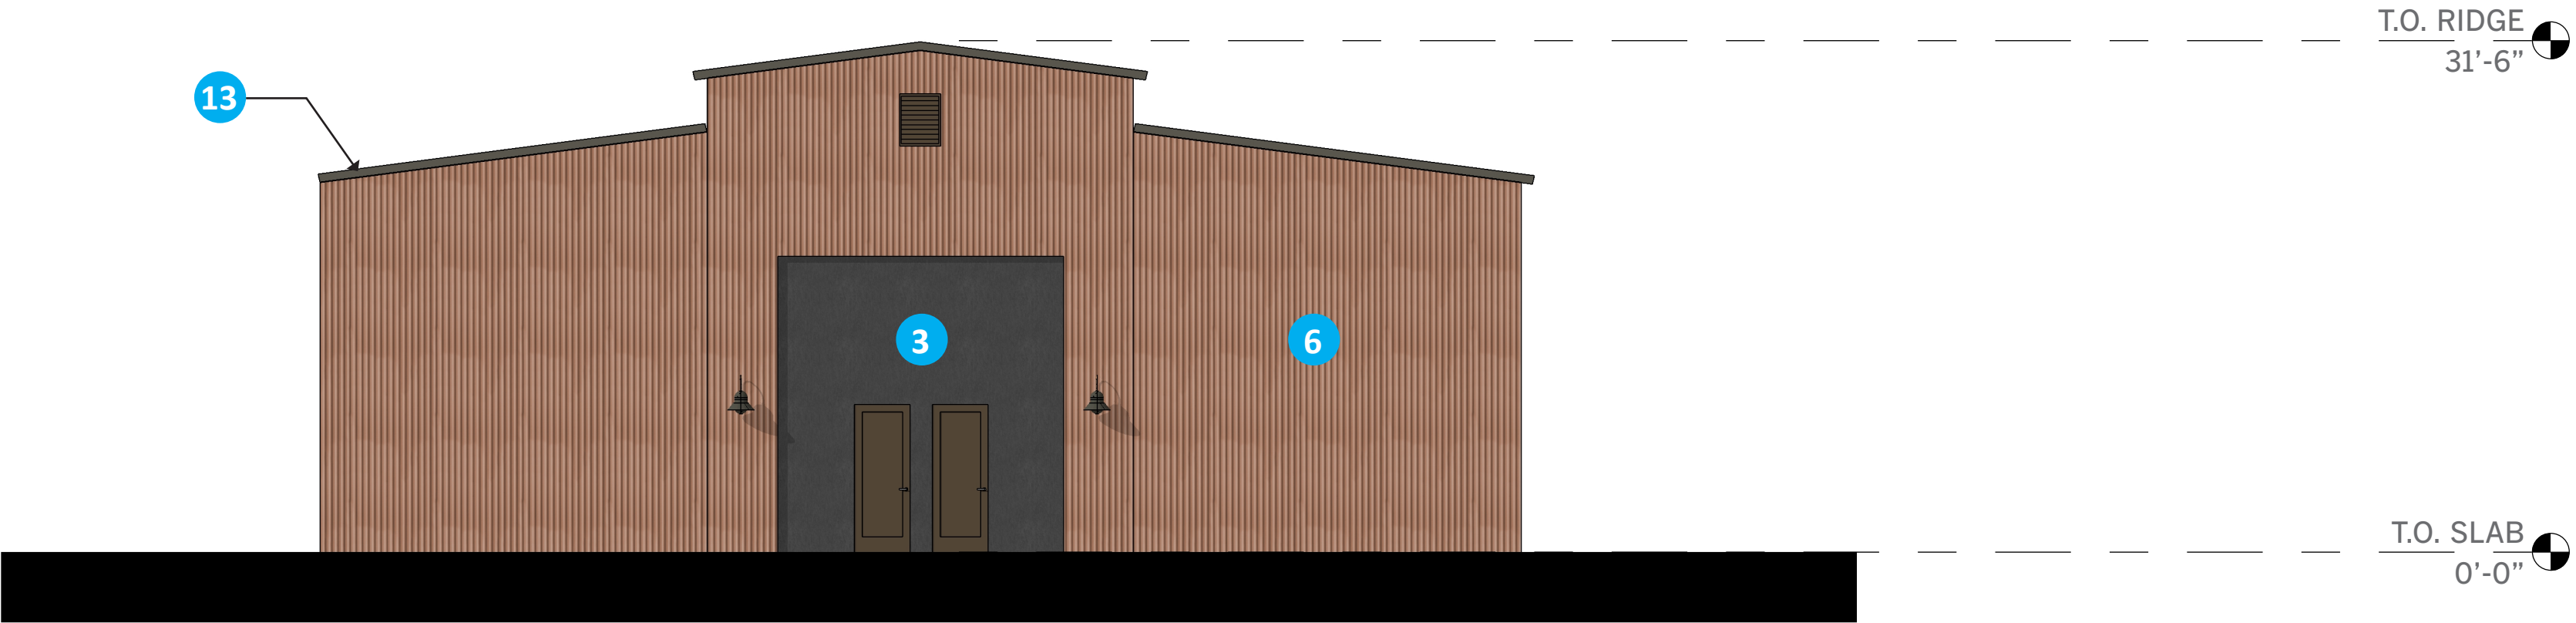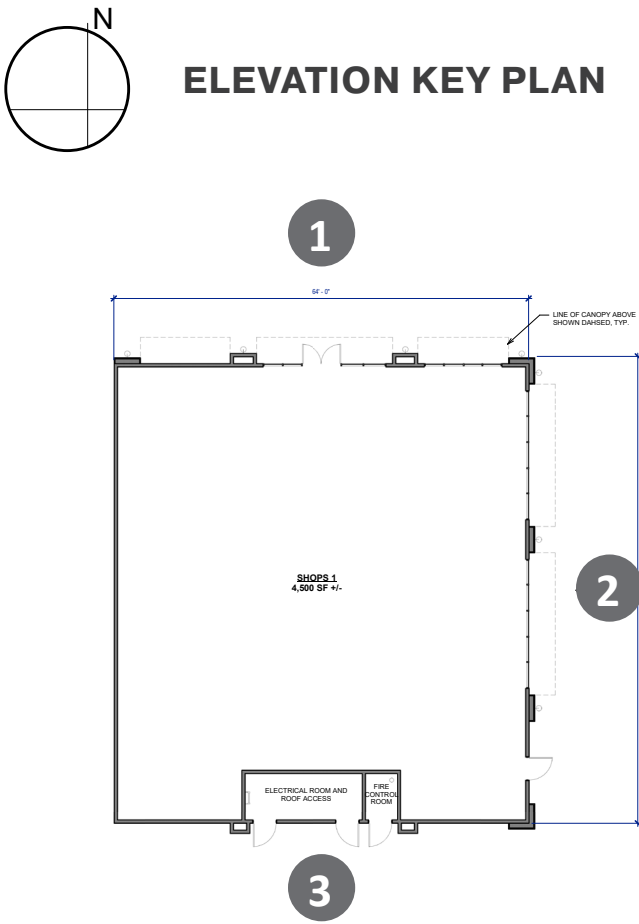

3. SOUTH ELEVATION



2. EAST ELEVATION



1. NORTH ELEVATION

Scale: 1/8" = 1'-0"

COLORS



- 01. **DASHING**
SW 9544
- 02. **SIERRA REDWOOD**
SW 8598
- 03. **CAVIAR**
SW 6990
- 04. **TARNISHED TRUMPET**
SW 9026

MATERIALS


- 05. **MINI V-BEAM METAL SIDING**
AEP SPAN - REGAL WHITE
- 06. **MINI V-BEAM METAL SIDING**
AEP SPAN - TERRA COTTA
- 07. **BOX RIB METAL SIDING**
AEP SPAN - ZINC GREY
- 08. **BOX RIB METAL SIDING**
AEP SPAN - MIDNIGHT BRONZE

- 09. **THIN BRICK**
HC MUDDOX - REDWOOD
- 10. **METAL ACCENT**
TERRA-COTTA
- 11. **METAL ACCENT**
MIDNIGHT BRONZE
- 12. **G.F.R.C. WALL BASE**
SMOOTH CONCRETE


- 13. **STANDING SEAM METAL ROOF**
MIDNIGHT BRONZE
- 14. **1/2" ROUND PERFORATED METAL**
MCNICHOLS - PAINTED TERRA-COTTA
- 15. **SLOTTED PERFORATED METAL**
MCNICHOLS - PAINTED ZINC GREY

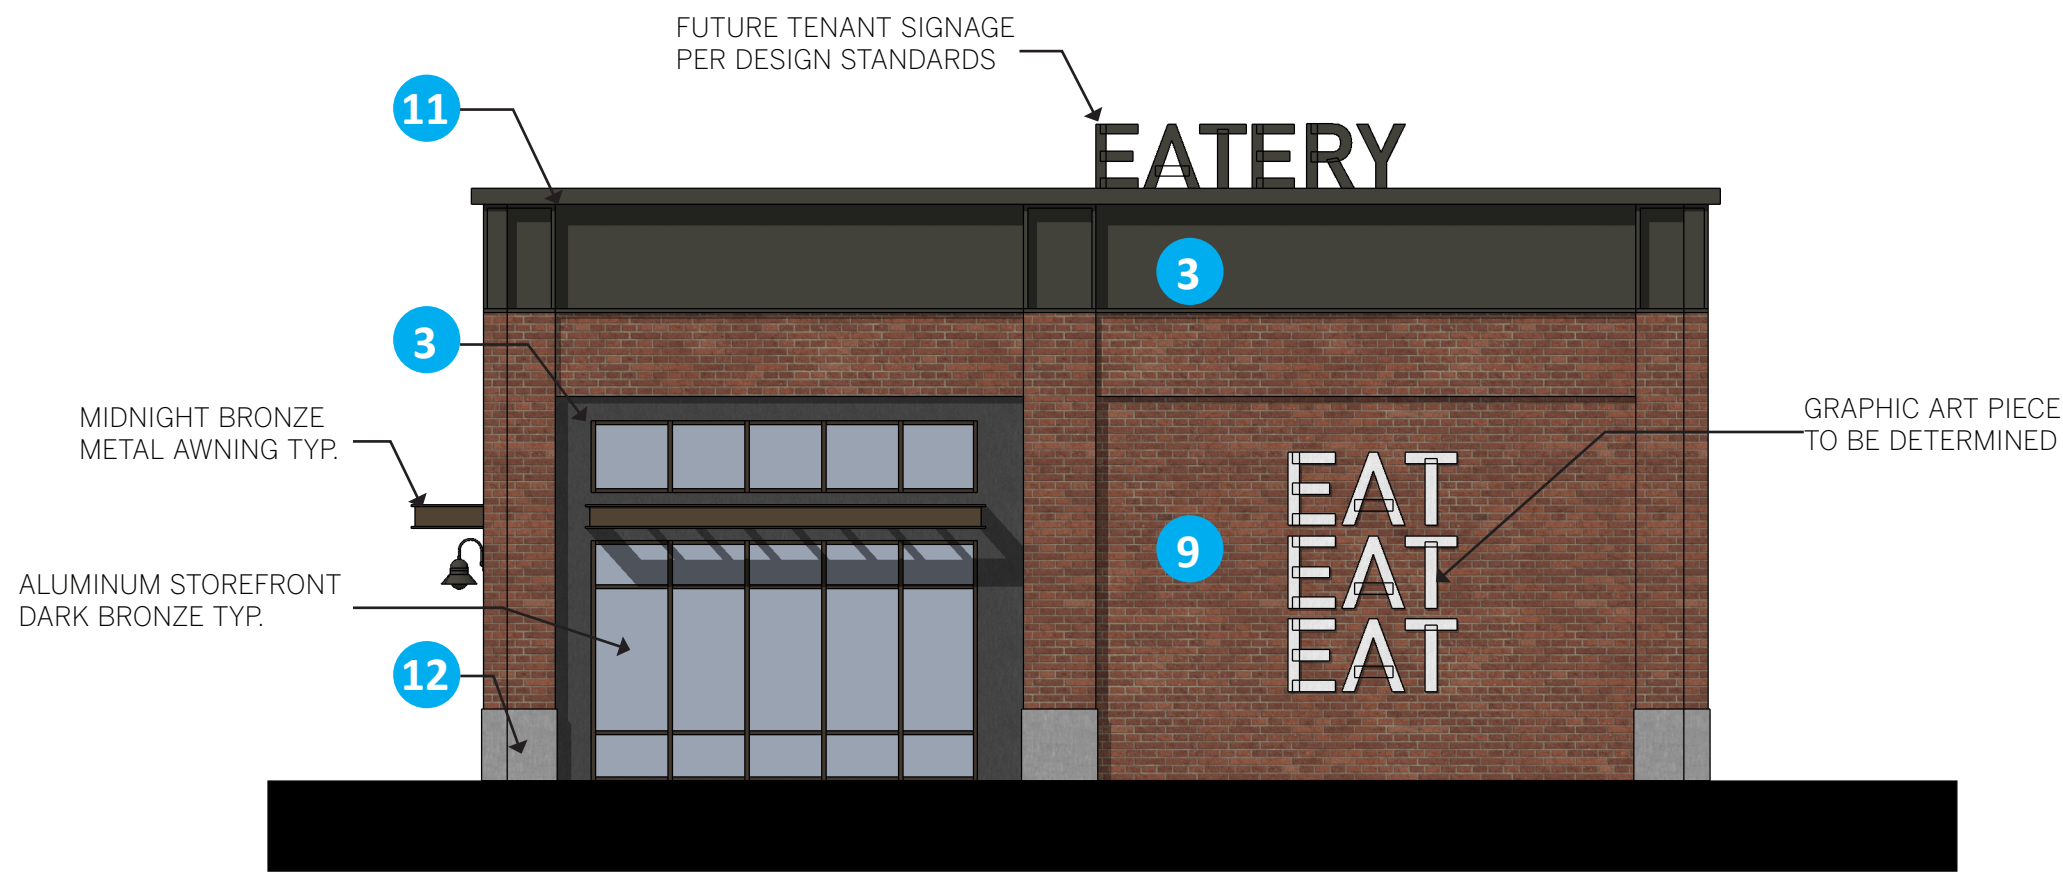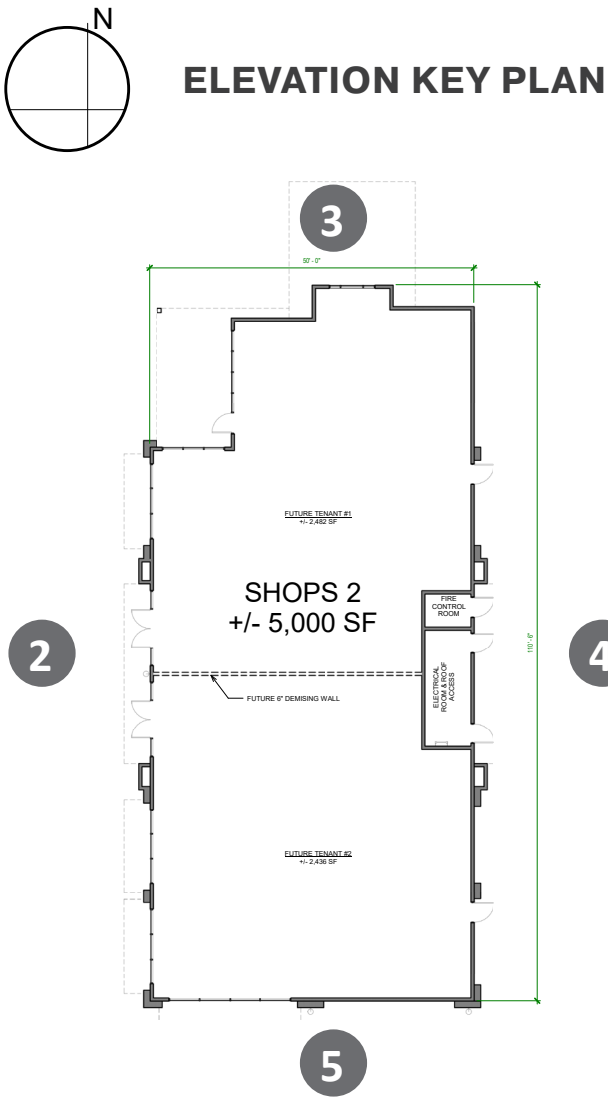

5. SOUTH ELEVATION

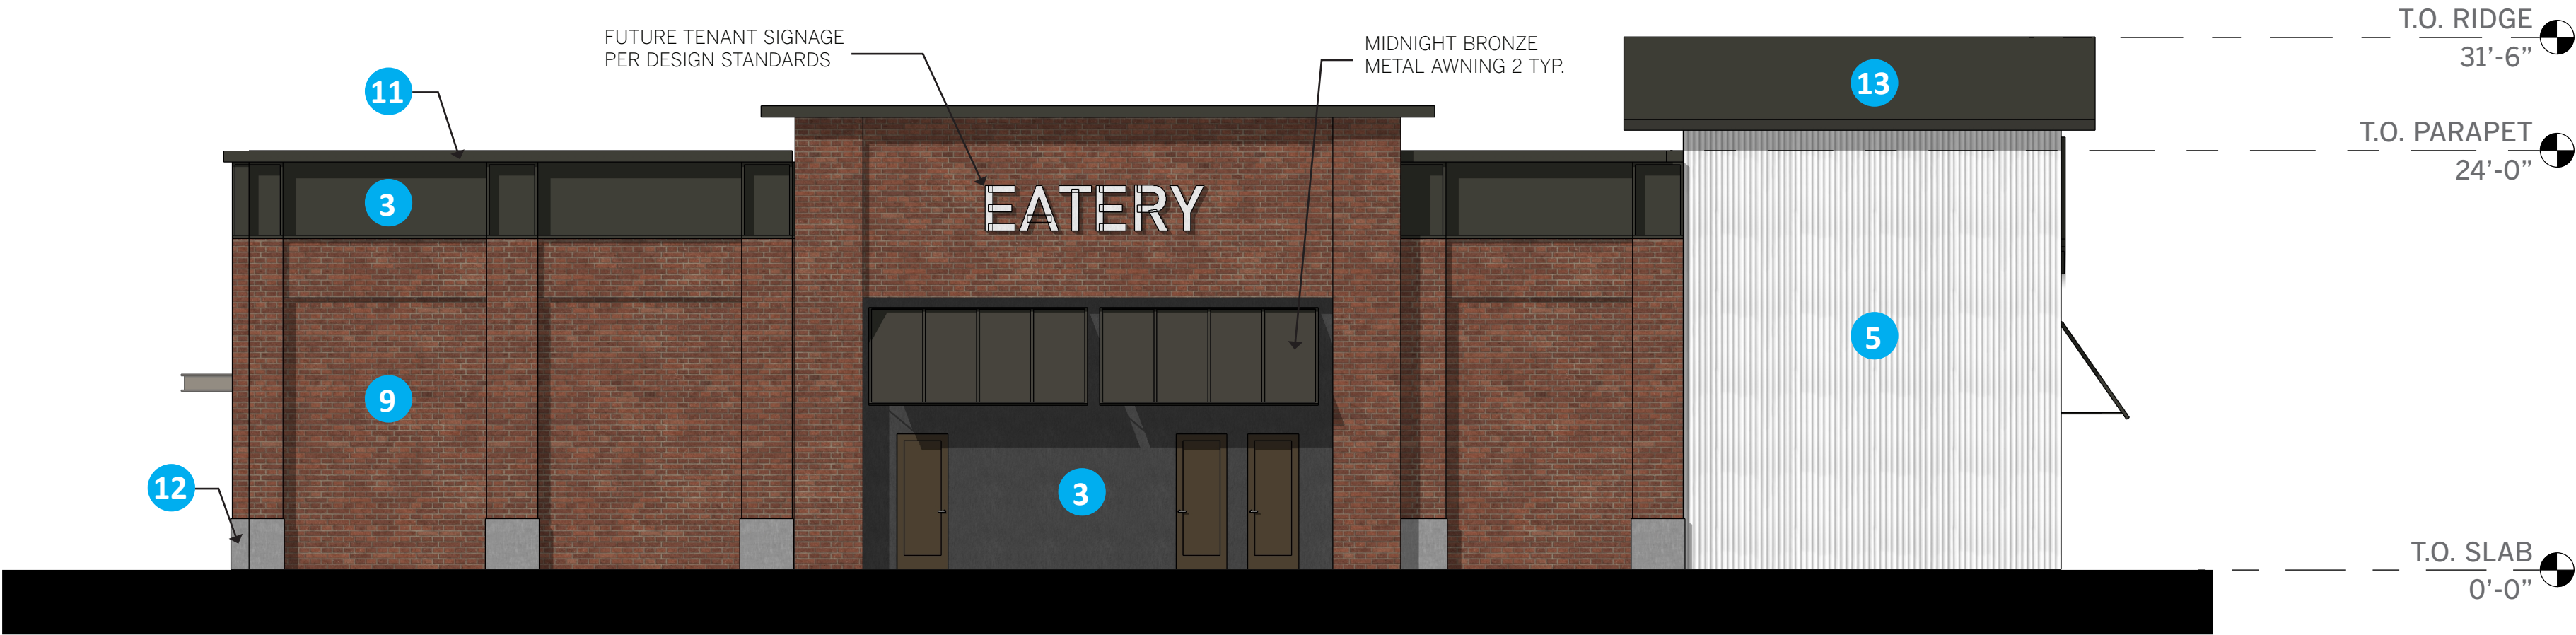

4. EAST ELEVATION

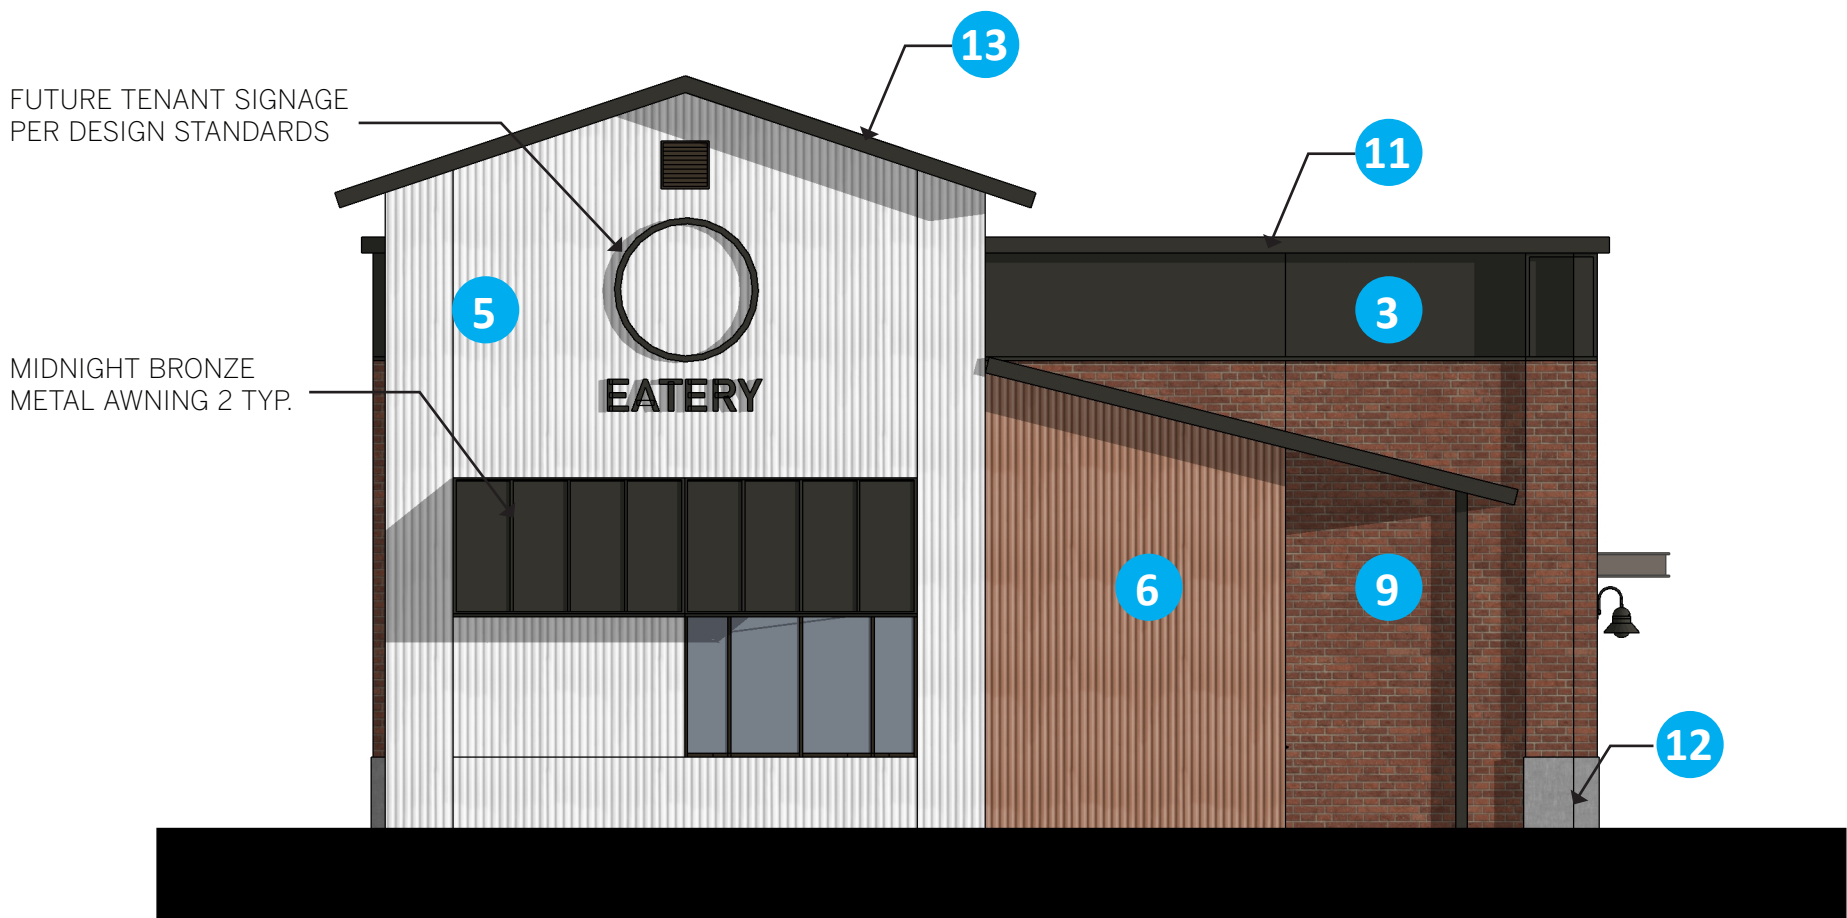

3. NORTH ELEVATION



2. WEST ELEVATION

Scale: 1/8" = 1'-0"

COLORS


- 01. **DASHING**
SW 9544
- 02. **SIERRA REDWOOD**
SW 8598
- 03. **CAVIAR**
SW 6990
- 04. **TARNISHED TRUMPET**
SW 9026

MATERIALS


- 05. **MINI V-BEAM METAL SIDING**
AEP SPAN - REGAL WHITE
- 06. **MINI V-BEAM METAL SIDING**
AEP SPAN - TERRA COTTA
- 07. **BOX RIB METAL SIDING**
AEP SPAN - ZINC GREY
- 08. **BOX RIB METAL SIDING**
AEP SPAN - MIDNIGHT BRONZE

- 09. **THIN BRICK**
HC MUDDOX - REDWOOD
- 10. **METAL ACCENT**
TERRA-COTTA
- 11. **METAL ACCENT**
MIDNIGHT BRONZE
- 12. **G.F.R.C. WALL BASE**
SMOOTH CONCRETE

- 13. **STANDING SEAM METAL ROOF**
MIDNIGHT BRONZE
- 14. **1/2" ROUND PERFORATED METAL**
MCNICHOLS - PAINTED TERRA-COTTA
- 15. **SLOTTED PERFORATED METAL**
MCNICHOLS - PAINTED ZINC GREY

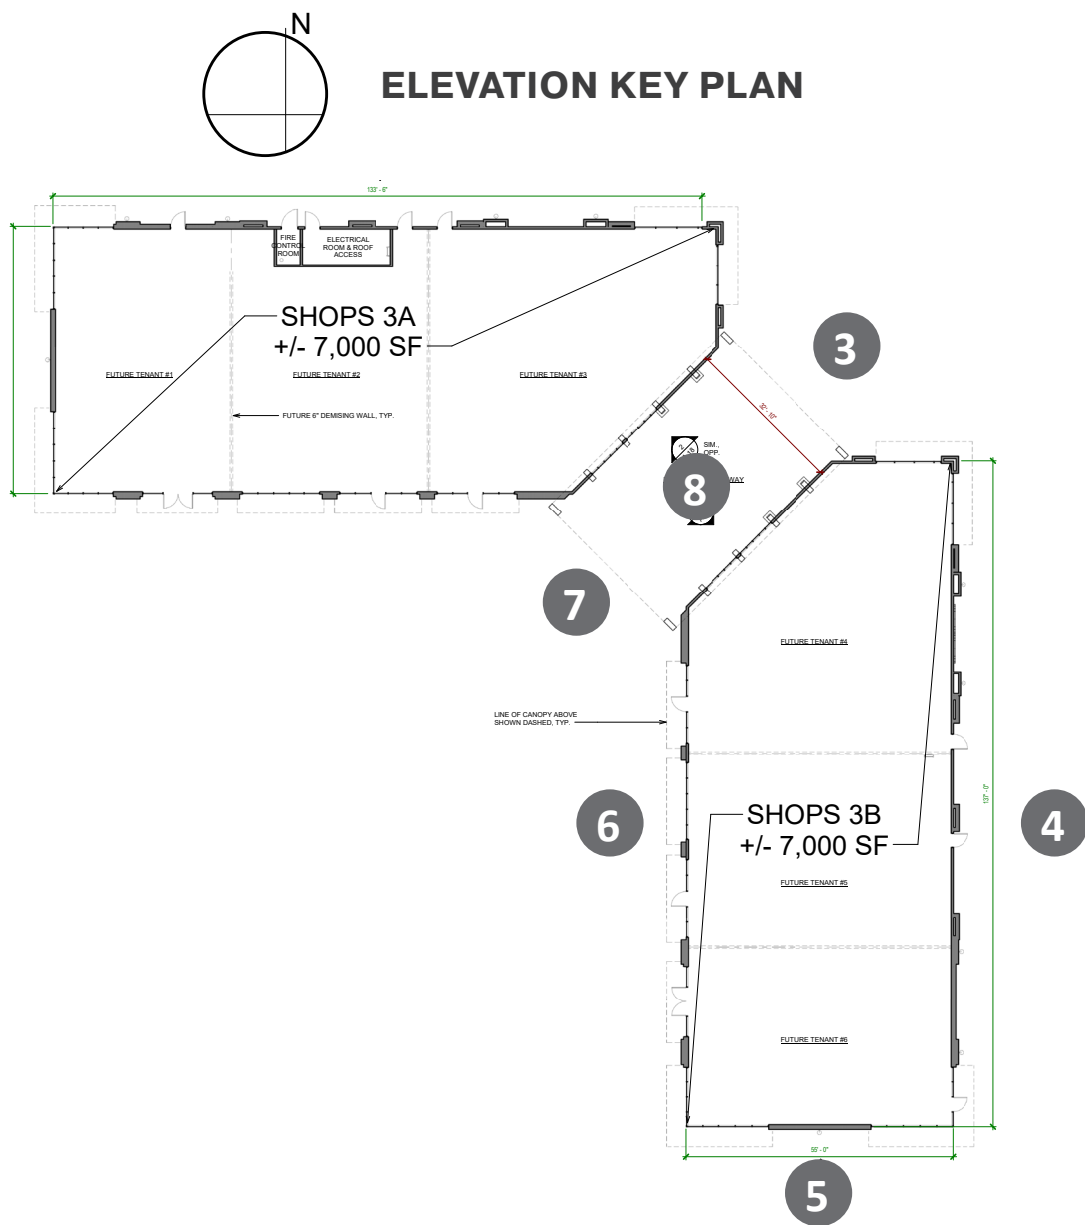


6. WEST ELEVATION

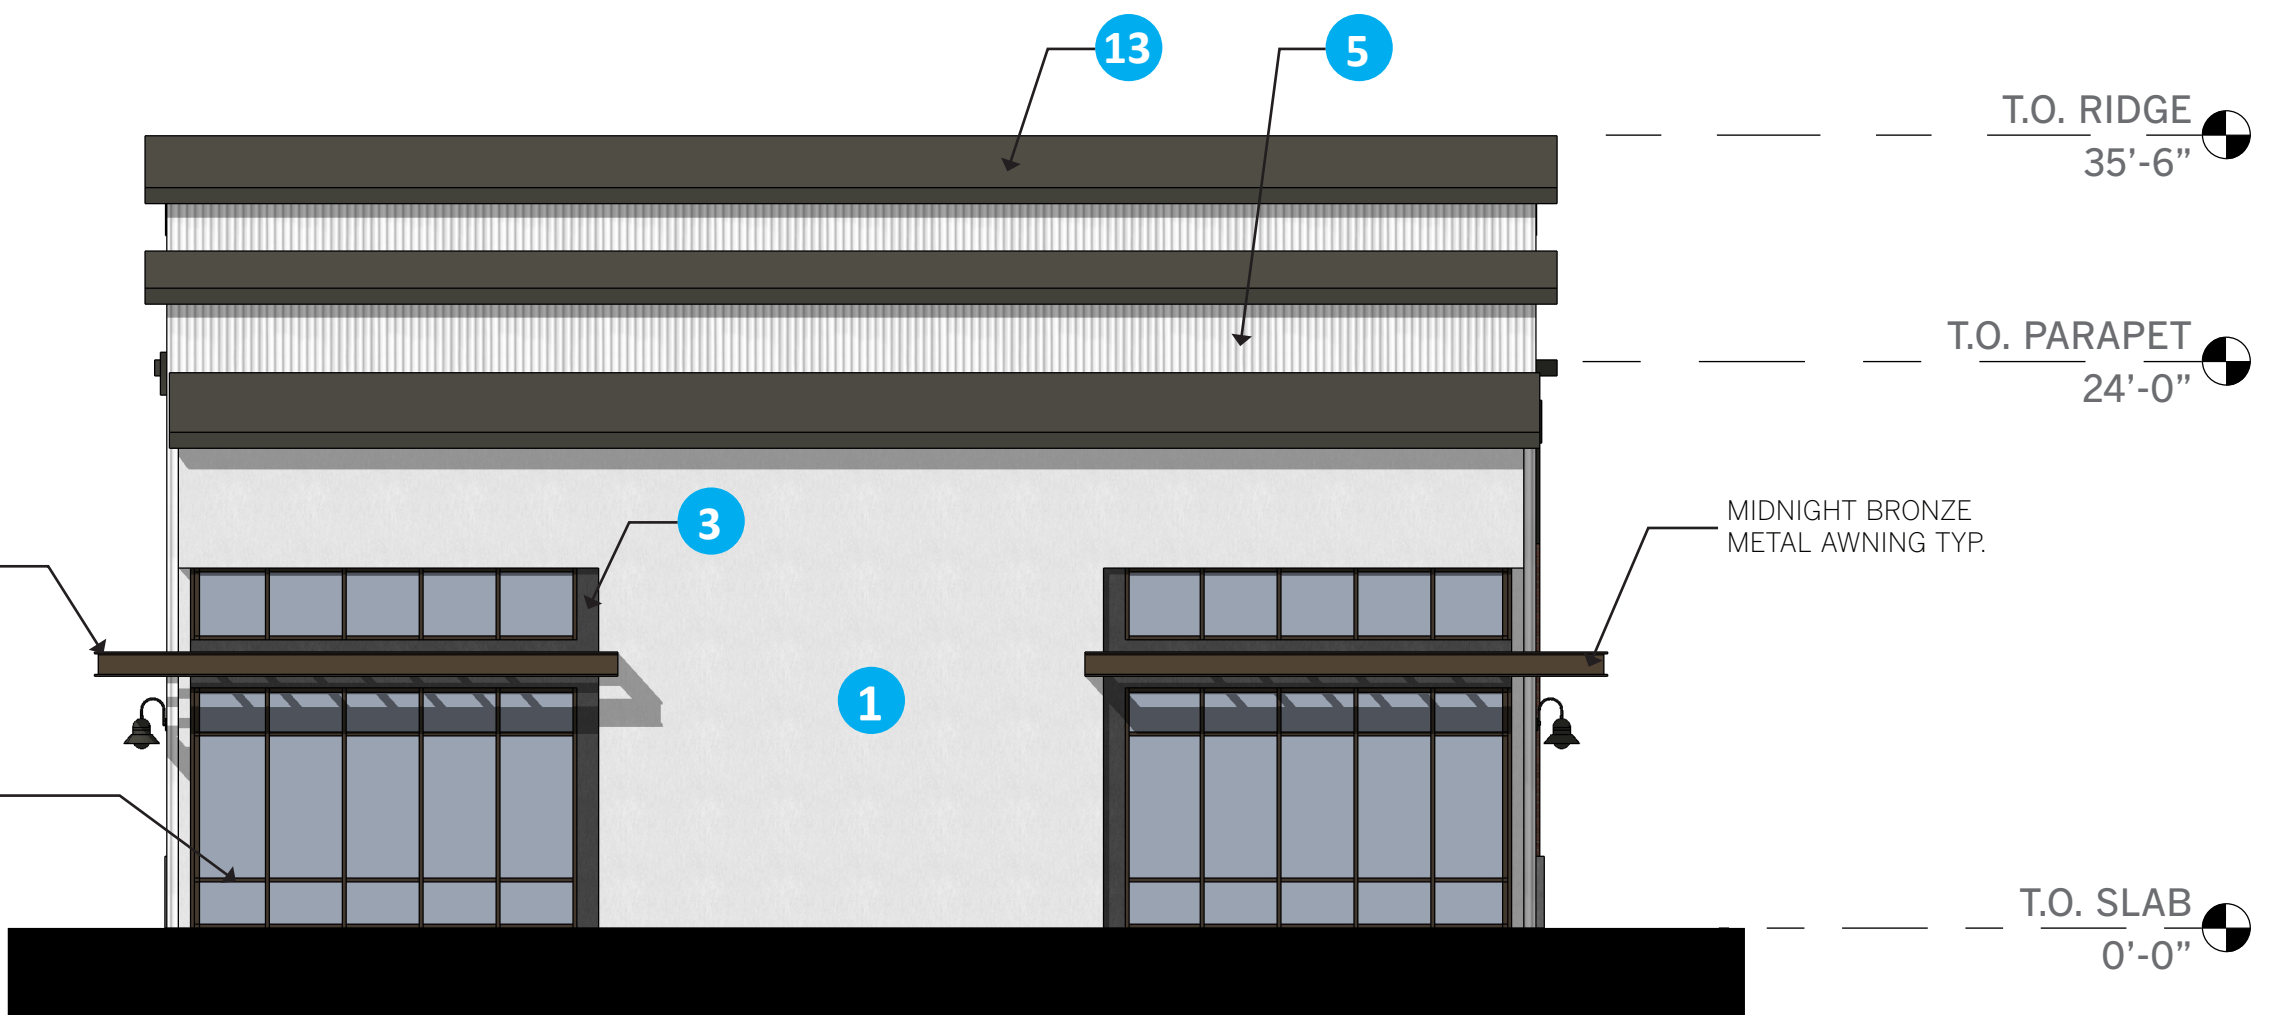

5. SOUTH ELEVATION



4. EAST ELEVATION

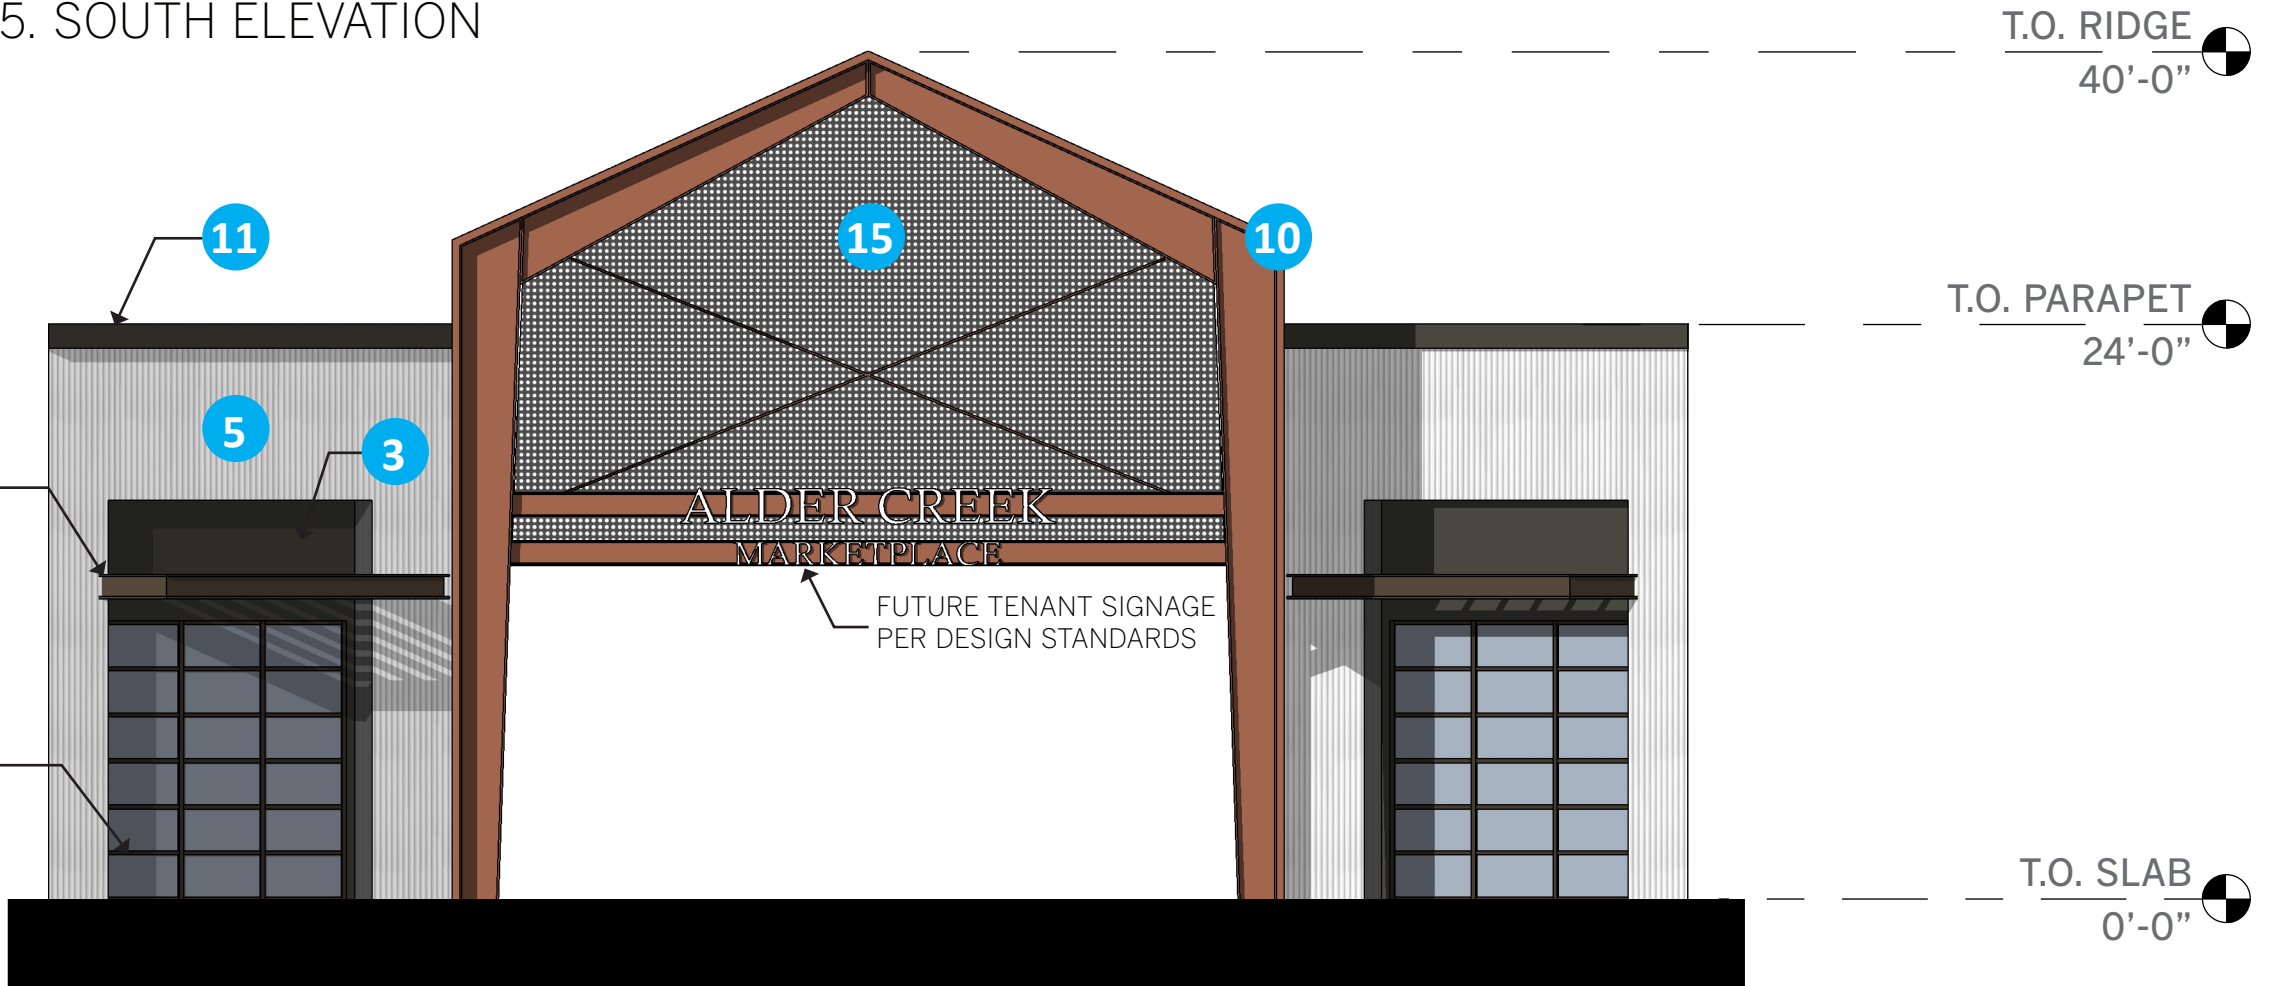

3. NORTHEAST ELEVATION

Scale: 1/8" = 1'-0"

00 8 16 32

COLORS

01. **DASHING**
SW 9544

02. **SIERRA REDWOOD**
SW 8598

03. **CAVIAR**
SW 6990

04. **TARNISHED TRUMPET**
SW 9026

MATERIALS

05. **MINI V-BEAM METAL SIDING**
AEP SPAN - REGAL WHITE

06. **MINI V-BEAM METAL SIDING**
AEP SPAN - TERRA COTTA

07. **BOX RIB METAL SIDING**
AEP SPAN - ZINC GREY

08. **BOX RIB METAL SIDING**
AEP SPAN - MIDNIGHT BRONZE

09. **THIN BRICK**
HC MUDDOX - REDWOOD

10. **METAL ACCENT**
TERRA-COTTA


11. **METAL ACCENT**
MIDNIGHT BRONZE

12. **G.F.R.C. WALL BASE**
SMOOTH CONCRETE


13. **STANDING SEAM METAL ROOF**
MIDNIGHT BRONZE

14. **1/2" ROUND PERFORATED METAL**
MCNICHOLS - PAINTED TERRA-COTTA

15. **SLOTTED PERFORATED METAL**
MCNICHOLS - PAINTED ZINC GREY

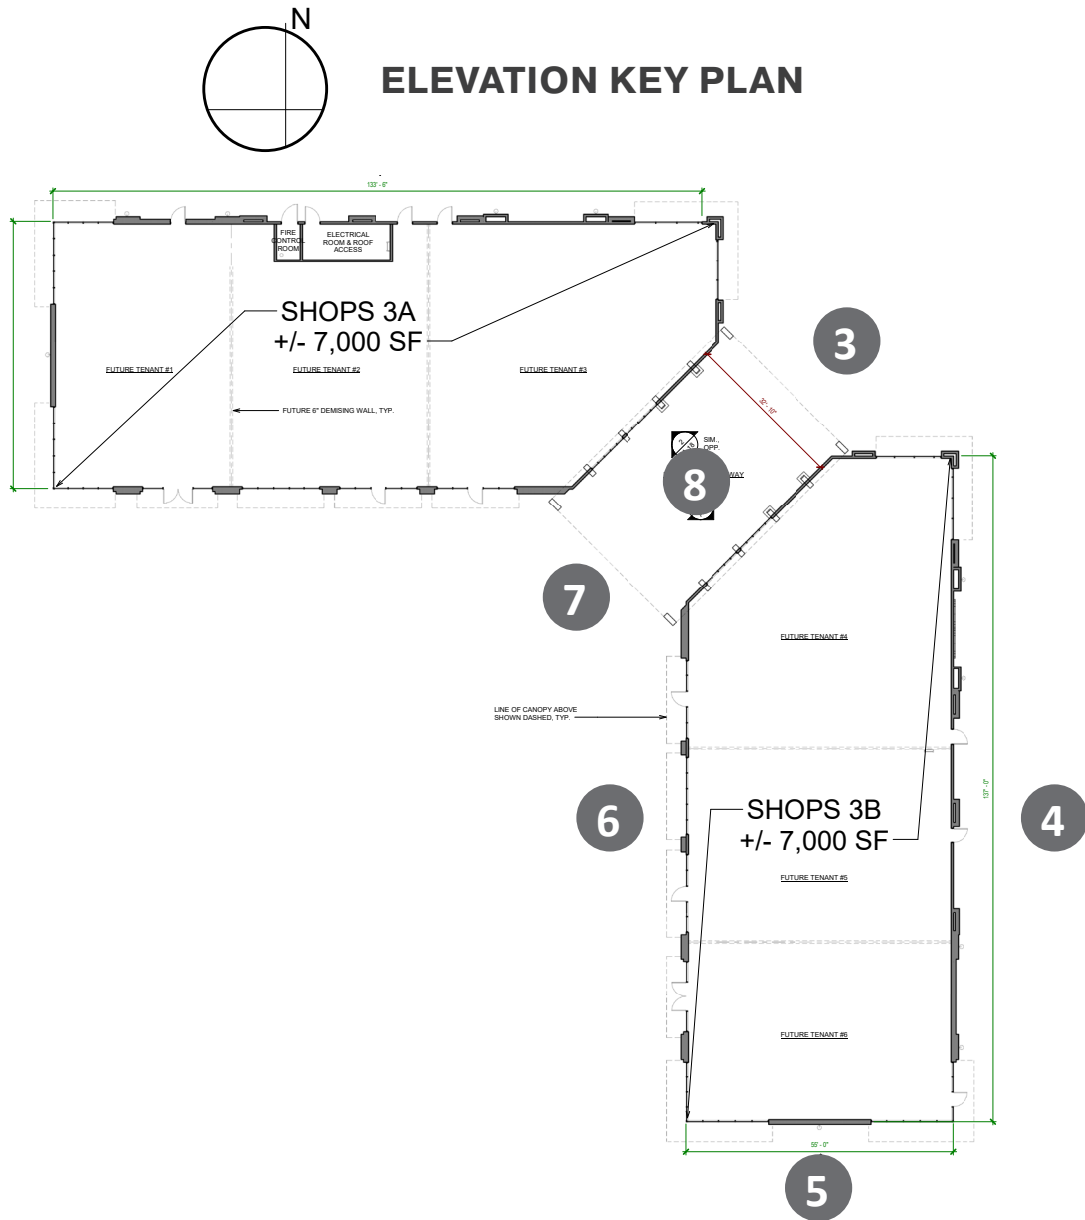

8. EXT. BREEZEWAY ELEVATION

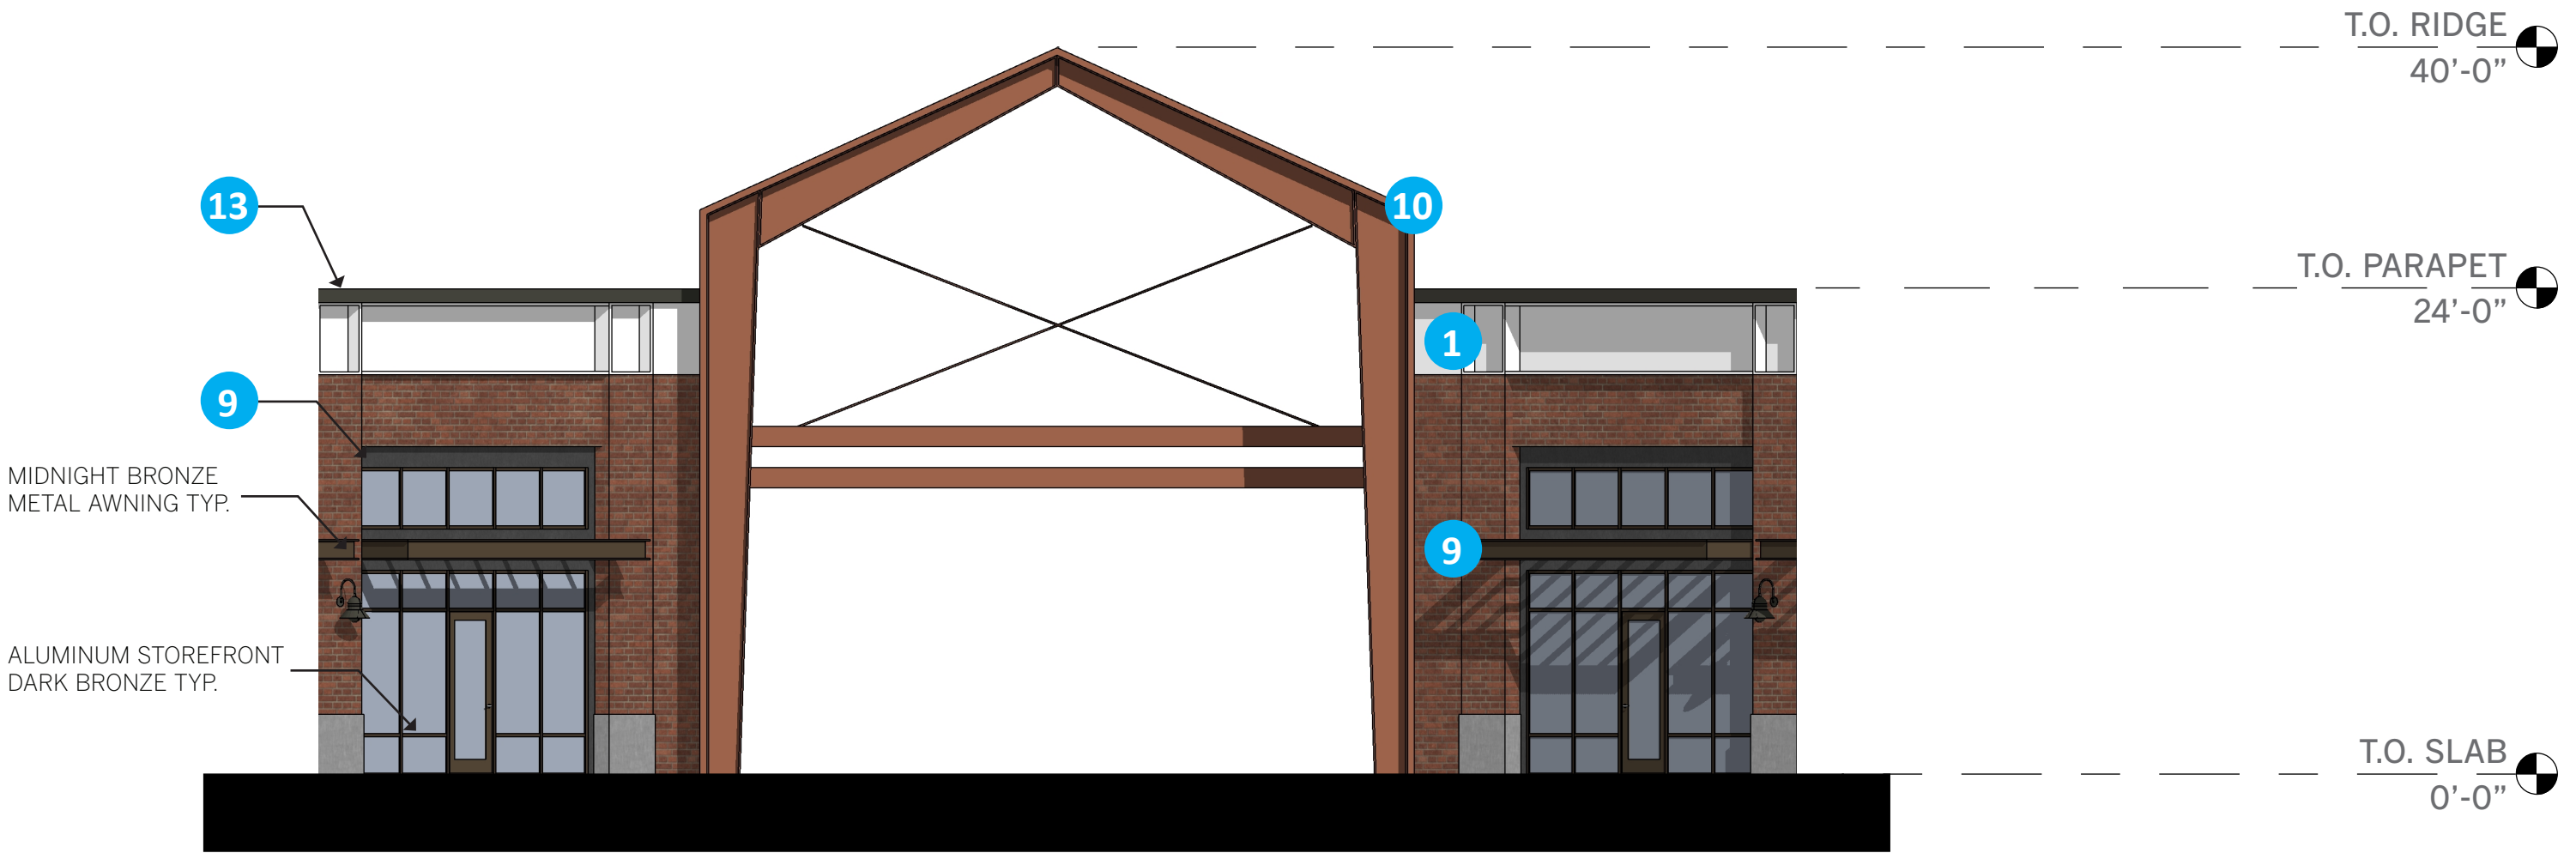

7. SOUTHWEST ELEVATION





WATER EFFICIENT LANDSCAPE ORDINANCE:

"I have complied with the criteria of City of Folsom Water Efficient Landscape Ordinance and applied them for the efficient use of water in the landscape and irrigation design plan."

Shirley B. Cantello 4836 09.15.2023

Applicant Signature License Number Date

- LANDSCAPE NOTES:**
1. ALL SHRUB AND GROUND COVER PLANTERS TO BE IRRIGATED USING IN-LINE SUBSURFACE DRIP TUBING. INSTALL 2 WIRE CONTROLLER .
 2. ALL PLANTERS TO BE TOP DRESSED WITH 3" OR MULCH.
 3. INSTALL TREE ROOT BARRIERS FOR TREES WITHIN 4'-0" OF CONCRETE PAVING OR CURB.





TREE SPECIES DIVERSITY:


GENUS: 248 (TOTAL TREES) X 0.25 (25%) = 62 (MAXIMUM ALLOWED OF 1 GENUS)
SPECIES: 248 (TOTAL TREES) X 0.20 (20%) = 50 (MAXIMUM ALLOWED OF 1 SPECIES)
CULTIVAR: 248 (TOTAL TREES) X 0.15 (15%) = 38 (MAXIMUM ALLOWED OF 1 CULTIVAR)









*ALL PROPOSED TREES ON THIS PROJECT ARE UNDER THE MAXIMUM ALLOWED TREE COUNTS AND MEET THE CITY OF FOLSOM TREE SPECIES DIVERSITY CRITERIA.

Tree Species	Tree Size	Coverage	Qty	Area	Shade Total
<i>Quercus lobata</i> <i>Ulmus parvifolia</i> 'Allee' <i>Zelkova serrata</i> 'Green Vase'	35'	Full	53	962	50,986
		Three-Qtrs	11	722	7,942
		Half	14	481	6,734
		Quarter	7	241	1,687
		Total			67,349
<i>Pistacia c.</i> 'Kieth Davey'	30'	Full	38	706	26,828
		Three-Qtrs	10	530	5,300
		Half	12	354	4,248
		Quarter	7	177	1,239
		Total			37,615
<i>Chilopsis linearis</i> <i>Ginkgo biloba</i> 'Autumn Gold' <i>Lagerstroemia</i> 'Natchez'	20'	Full	0	314	0
		Three-Qtrs	0	236	0
		Half	24	157	3,768
		Quarter	0	79	0
		Total			3,768
	5				
Total Tree Shaded Area Provided					108,732
Percent of Parking Shaded					52.0%
Total Parking Area					209,000

TREE SHADE CALCULATION

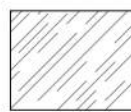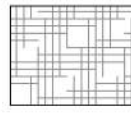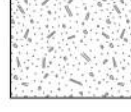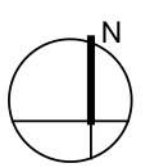PLANT SCHEDULE					
TREES	BOTANICAL / COMMON NAME	CONT	WATER USE	QTY	
	Chilopsis linearis Desert Willow	15 gal	Low	19	
	Ginkgo biloba 'Autumn Gold' Autumn Gold Maidenhair Tree	15 gal	Low	12	
	Lagerstroemia indica x fauriei 'Natchez' Natchez Crape Myrtle	15 gal	Low	17	
	Olea europaea 'Swan Hill' Swan Hill Fruitless Olive	24"box	Low	13	
	Pistacia chinensis 'Keith Davey' Keith Davey Chinese Pistache	24"box	Low	60	
	Quercus lobata Valley Oak	24"box	Low	21	
	Ulmus wilsoniana 'Prospector' Prospector Elm	24"box	Low	30	
	Ulmus x 'Frontier' Frontier Elm	24"box	Low	37	
	Zelkova serrata 'Green Vase' Green Vase Japanese Zelkova	24"box	Low	39	
SHRUBS	BOTANICAL / COMMON NAME	CONT	WATER USE	QTY	
	Aloe x 'Safari Rose' Safari Rose Aloe	5 gal	Low		
	Callistemon viminalis 'Little John' Little John Weeping Bottlebrush	5 gal	Low		
	Dianella revoluta 'DR5000' Little Rev™ Flax Lily	5 gal	Low		
	Euonymus japonicus 'Green Spire' Green Spire Japanese Euonymus	5 gal	Med		
	Hesperaloe parviflora 'Desert Flamingo' Desert Flamingo Red Yucca	5 gal	Low		
	Lomandra longifolia 'Breeze' Breeze™ Mat Rush	5 gal	Low		
	Muhlenbergia capillaris 'Pink Cloud' Pink Cloud Pink Muhly Grass	5 gal	Low		
	Olea europaea 'Little Ollie'™ Little Ollie Olive	5 gal	Low		
	Salvia clevelandii 'Allen Chickering' Allen Chickering Cleveland Sage	5 gal	Low		
	Yucca filamentosa 'Color Guard' Color Guard Adam's Needle	5 gal	Low		
VINE	BOTANICAL / COMMON NAME	CONT	WATER USE	QTY	
	Parthenocissus tricuspidata 'Veitchii' Boston Ivy	5 gal	Low		
GROUND COVERS	BOTANICAL / COMMON NAME	CONT	WATER USE	SPACING	QTY
	Bulbine frutescens 'Hallmark' Hallmark Bulbine	1 gal	Low	36" o.c.	
	Festuca californica 'River House Blues' River House Blues California Fescue	1 gal	Low	24" o.c.	
	Myoporum parvifolium 'Prostratum' Prostrate Trailing Myoporum	1 gal	Low	24" o.c.	
	Rosmarinus officinalis 'Prostratus' Dwarf Rosemary	1 gal	Low	36" o.c.	
		050100150			
SCALE: 1" = 50'-0"			FT		

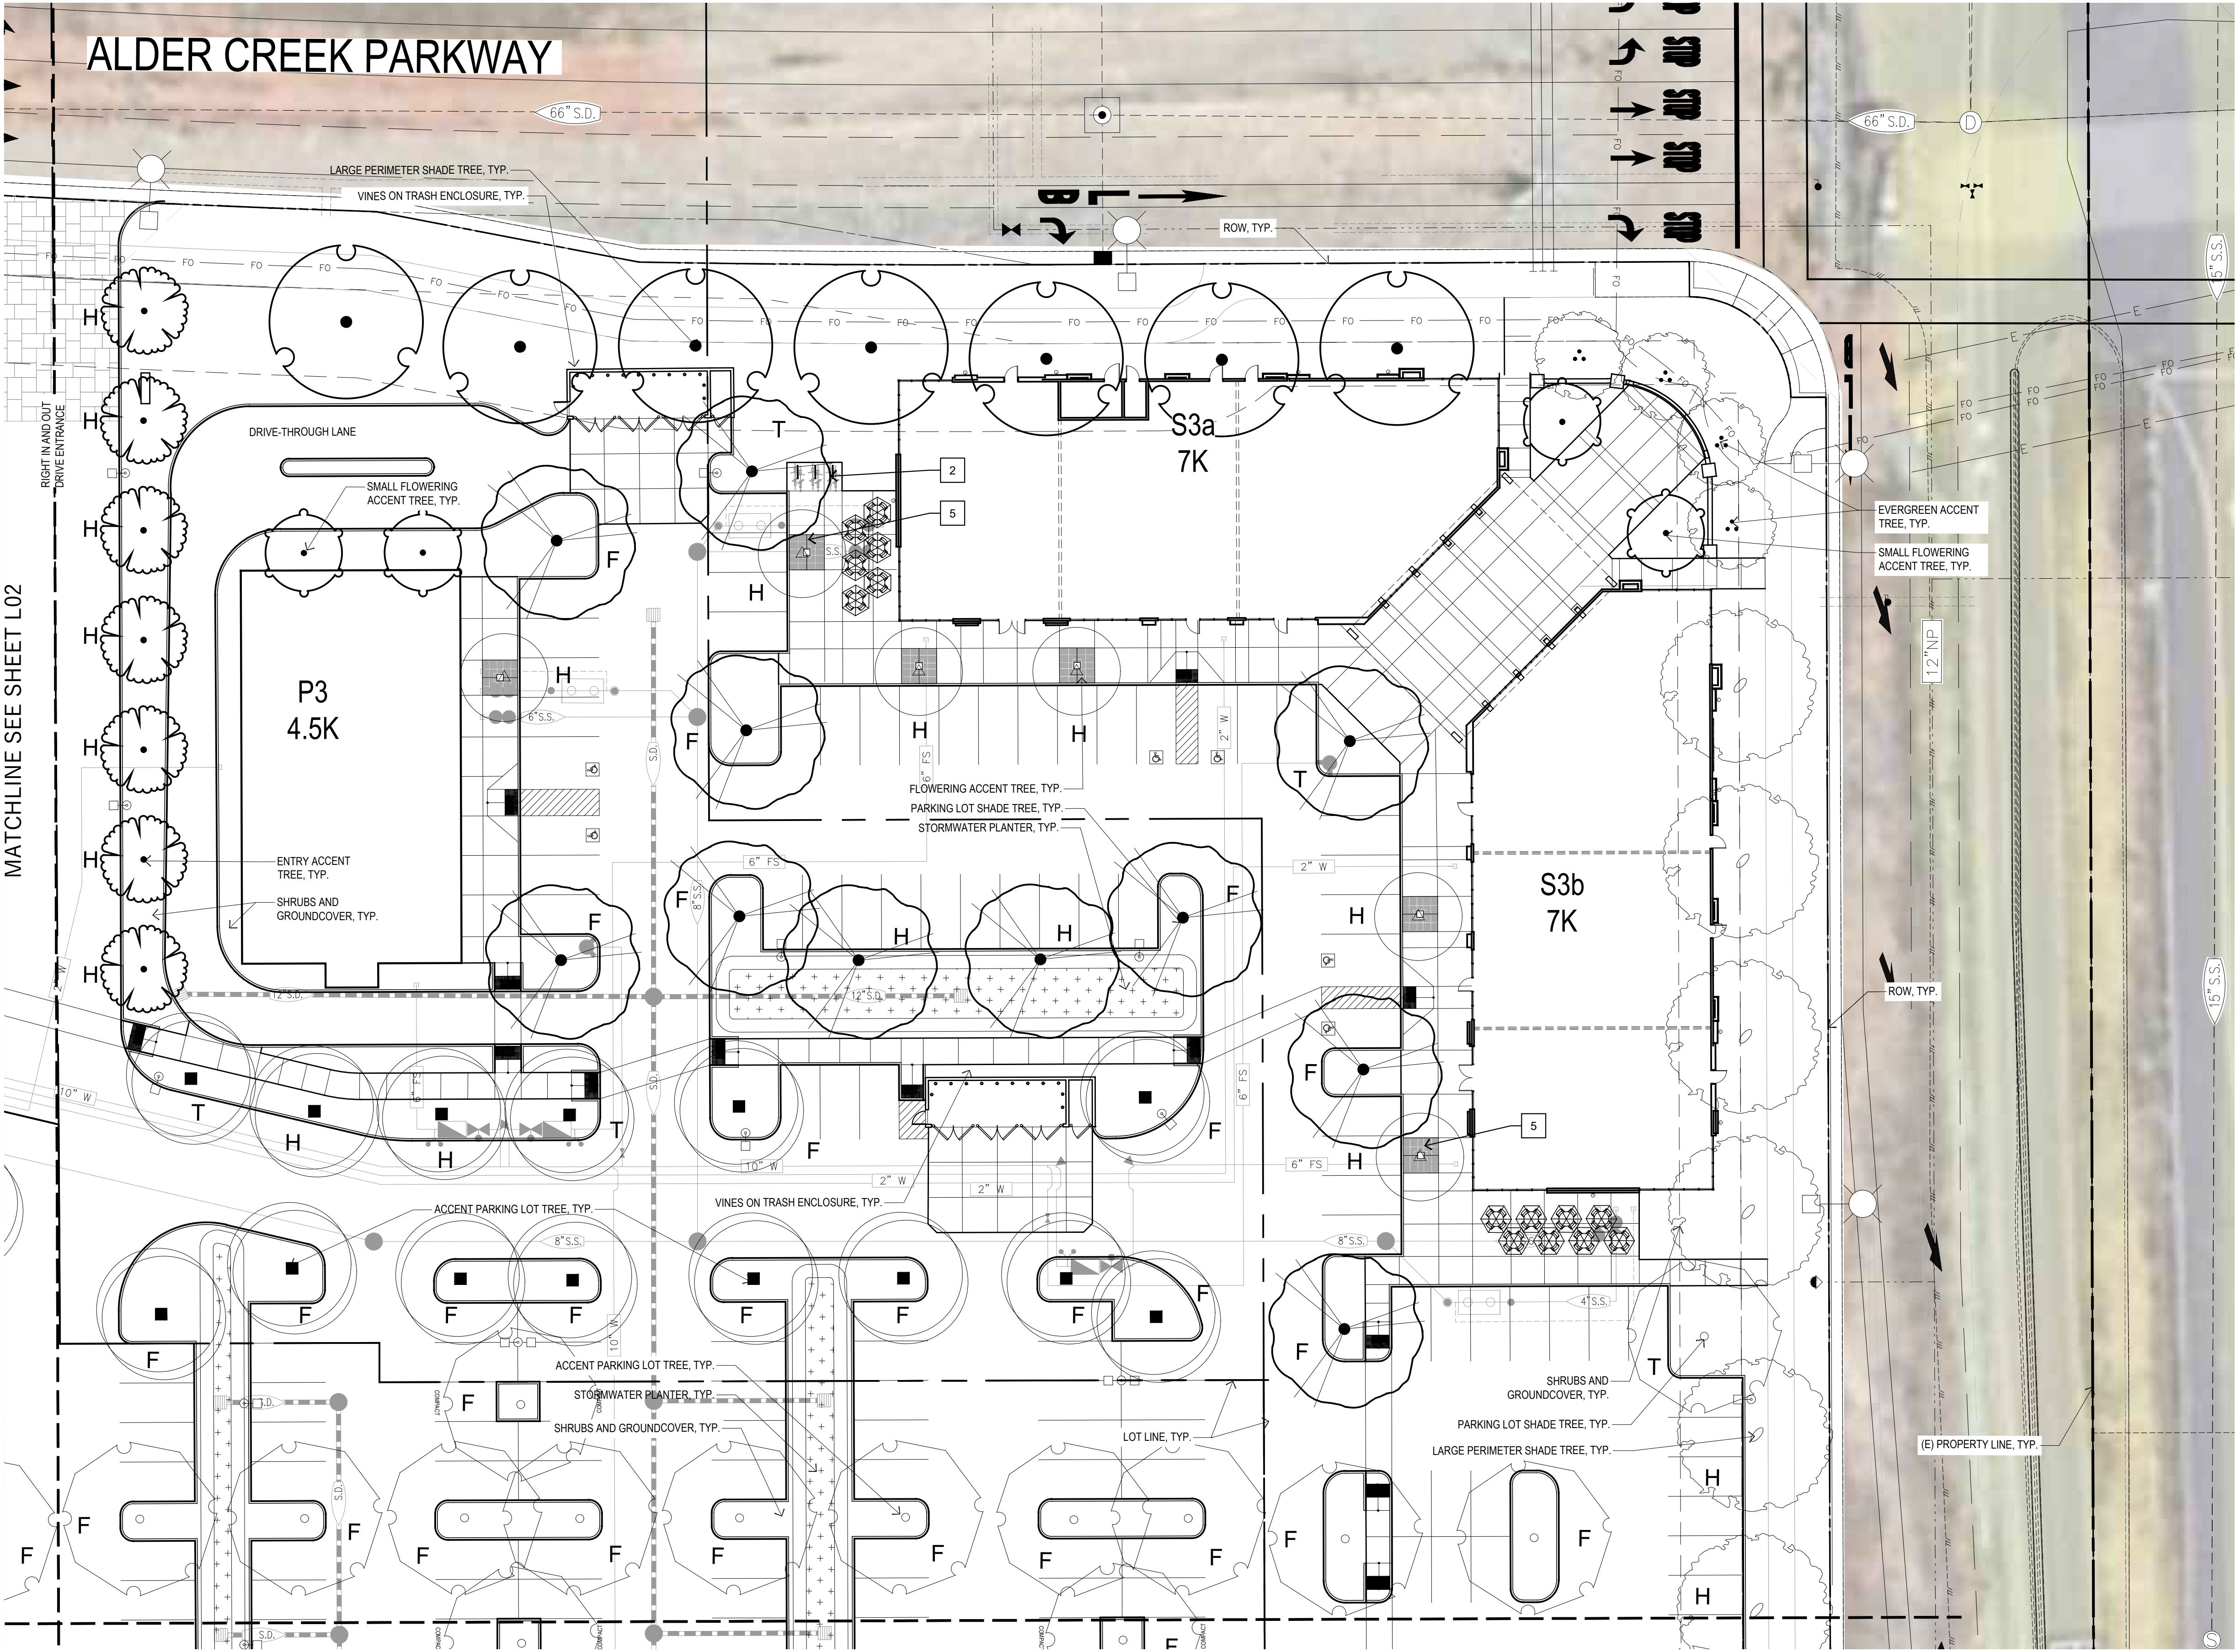



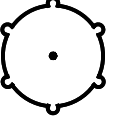
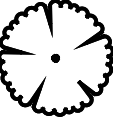
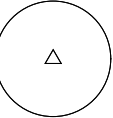
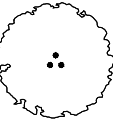
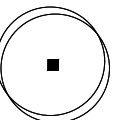
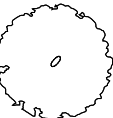
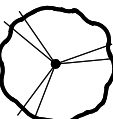
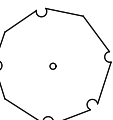
PLANT SCHEDULE			
TREES	BOTANICAL / COMMON NAME	CONT	WATER USE
	<i>Chilopsis linearis</i> Desert Willow	15 gal	Low
	<i>Ginkgo biloba</i> 'Autumn Gold' Autumn Gold Maidenhair Tree	15 gal	Low
	<i>Lagerstroemia indica</i> x <i>fauriei</i> 'Natchez' Natchez Crape Myrtle	15 gal	Low
	<i>Olea europaea</i> 'Swan Hill' Swan Hill Fruitless Olive	24"box	Low
	<i>Pistacia chinensis</i> 'Keith Davey' Keith Davey Chinese Pistache	24"box	Low
	<i>Quercus lobata</i> Valley Oak	24"box	Low
	<i>Ulmus wilsoniana</i> 'Prospector' Prospector Elm	24"box	Low
	<i>Ulmus</i> x 'Frontier' Frontier Elm	24"box	Low
	<i>Zelkova serrata</i> 'Green Vase' Green Vase Japanese Zelkova	24"box	Low





0 20 40 60
SCALE: 1" = 20'-0" FT

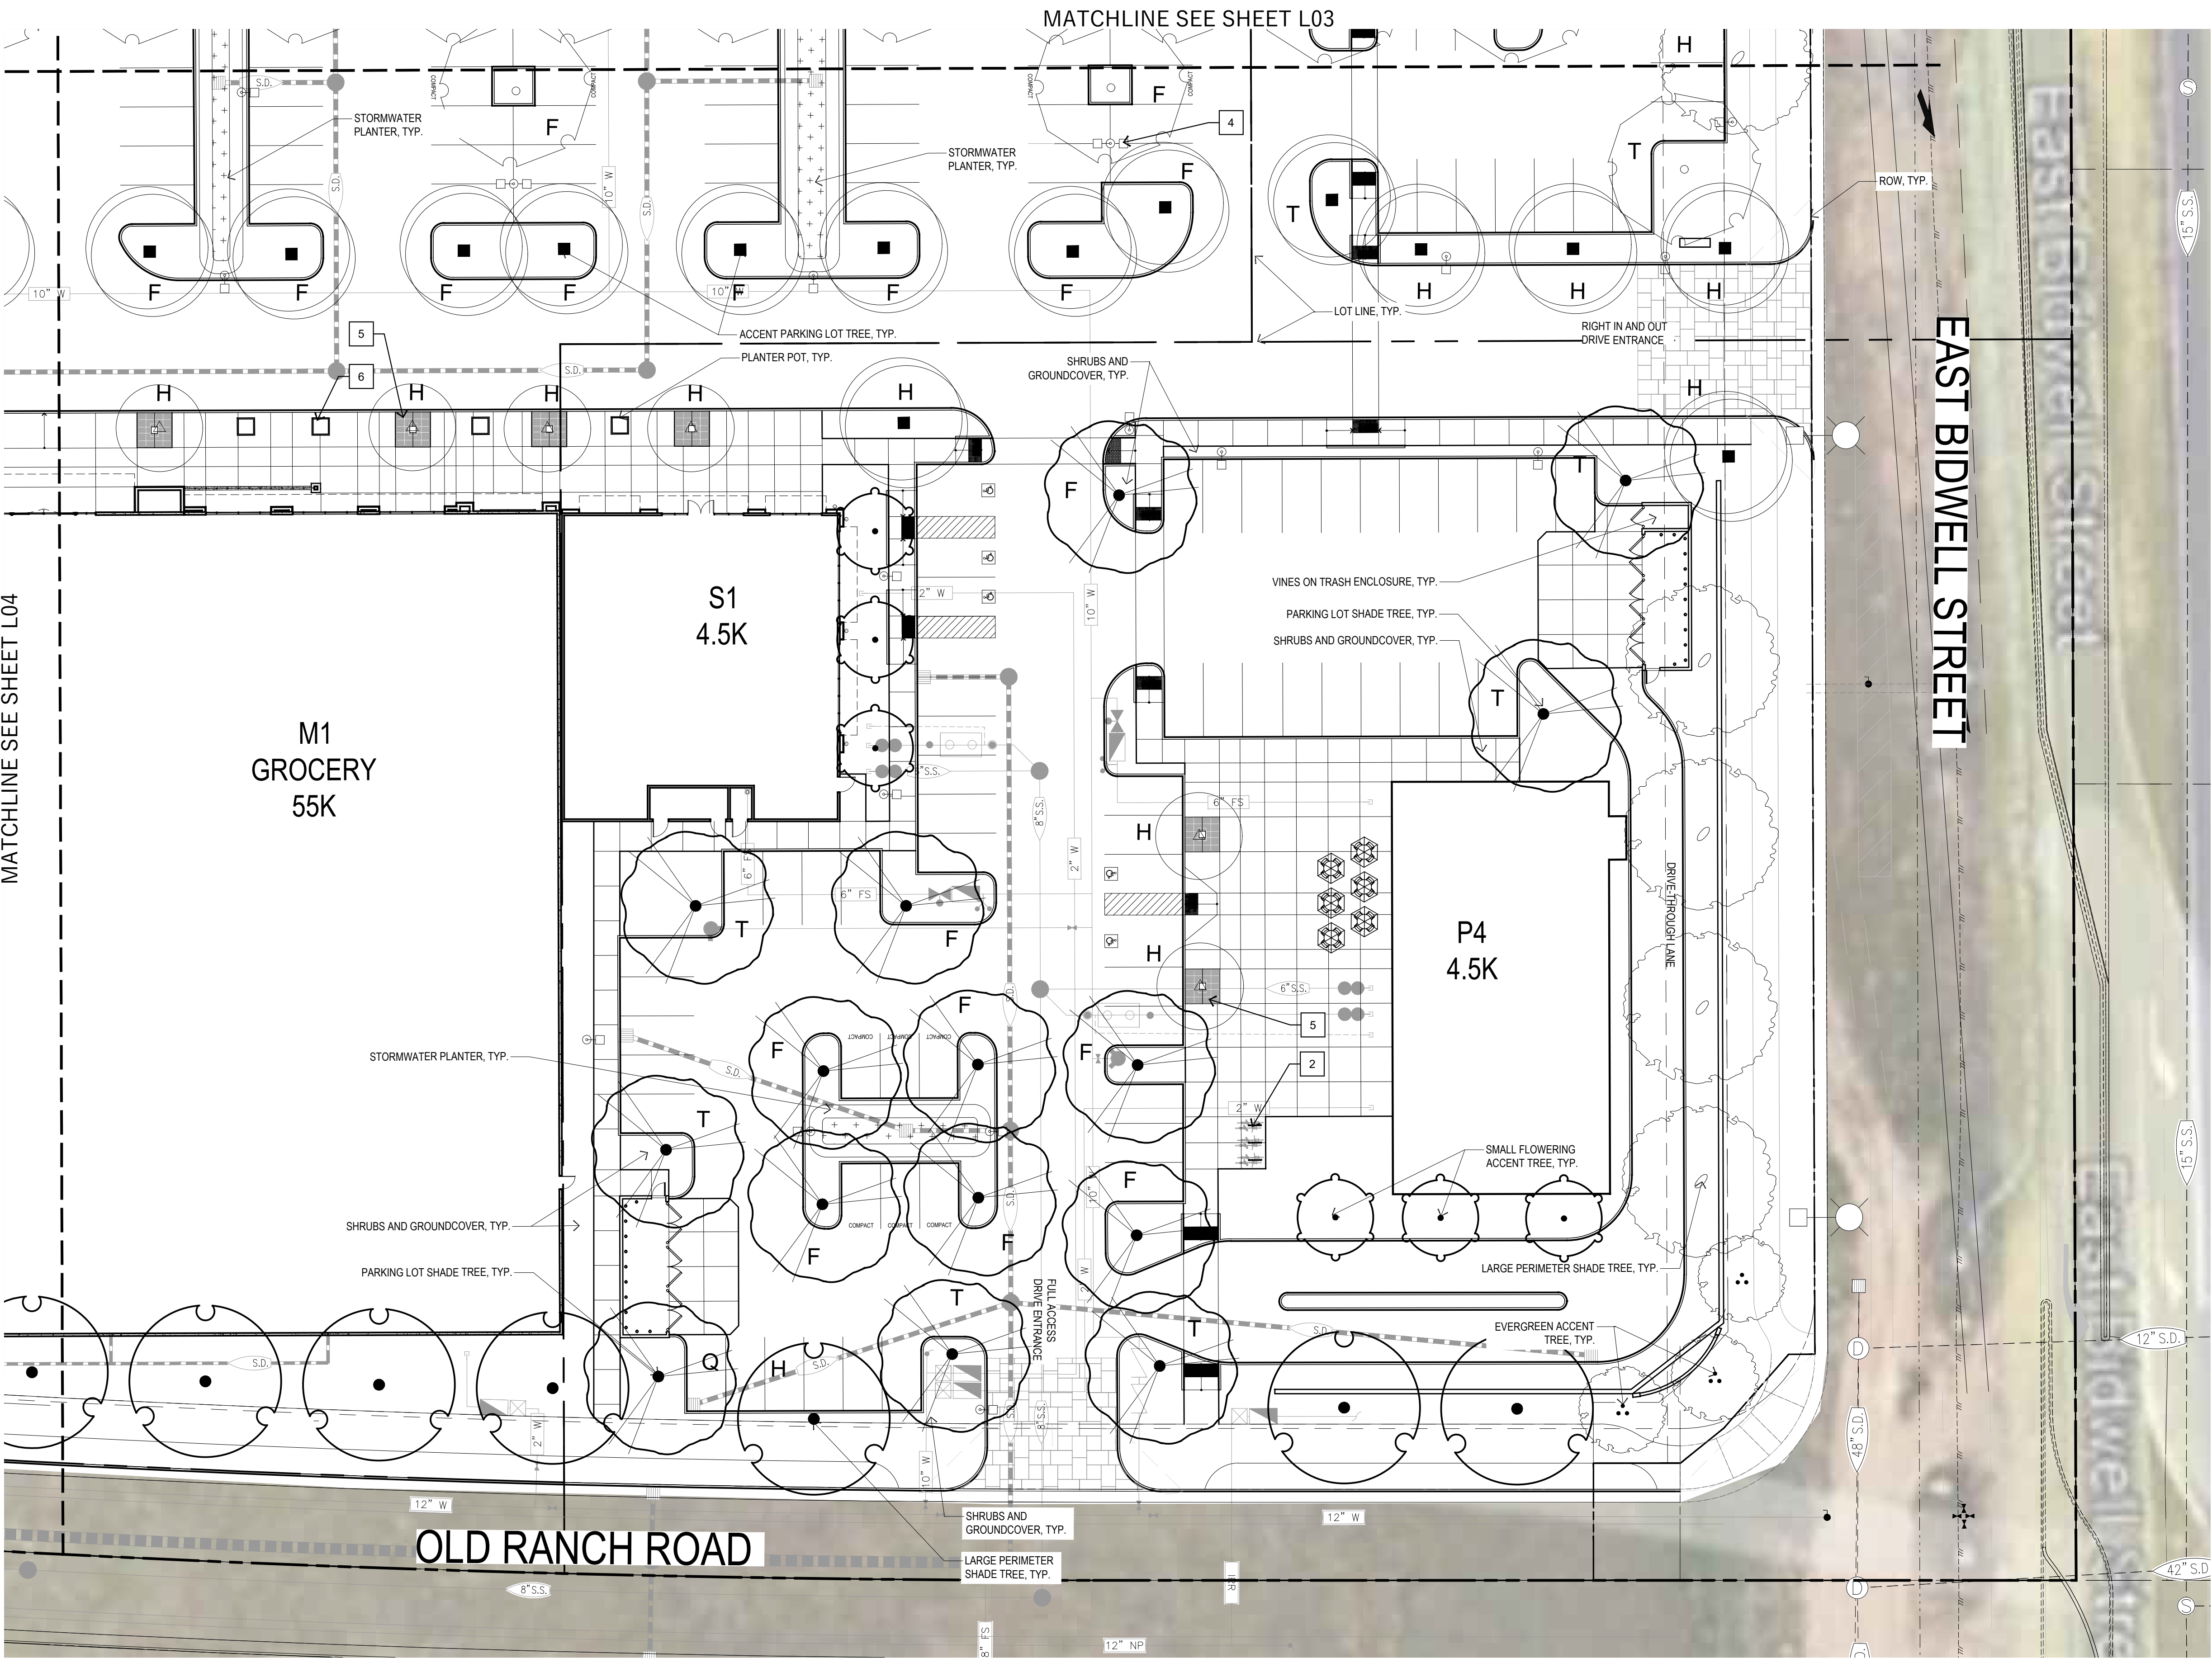

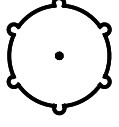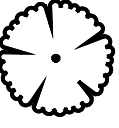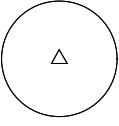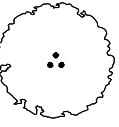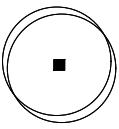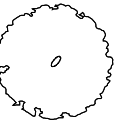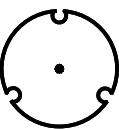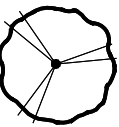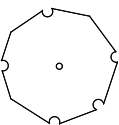PLANT SCHEDULE			
TREES	BOTANICAL / COMMON NAME	CONT	WATER USE
	Chiopsis linearis Desert Willow	15 gal	Low
	Ginkgo biloba 'Autumn Gold' Autumn Gold Maidenhair Tree	15 gal	Low
	Lagerstroemia indica x fauriei 'Natchez' Natchez Crape Myrtle	15 gal	Low
	Olea europaea 'Swan Hill' Swan Hill Fruitless Olive	24"box	Low
	Pistacia chinensis 'Keith Davey' Keith Davey Chinese Pistache	24"box	Low
	Quercus lobata Valley Oak	24"box	Low
	Ulmus wilsoniana 'Prospector' Prospector Elm	24"box	Low
	Ulmus x 'Frontier' Frontier Elm	24"box	Low
	Zelkova serrata 'Green Vase' Green Vase Japanese Zelkova	24"box	Low





1. BENCH





2. BIKE RACK



3. TRASH RECEPTACLE




4. PARKING LOT LIGHT POSTS

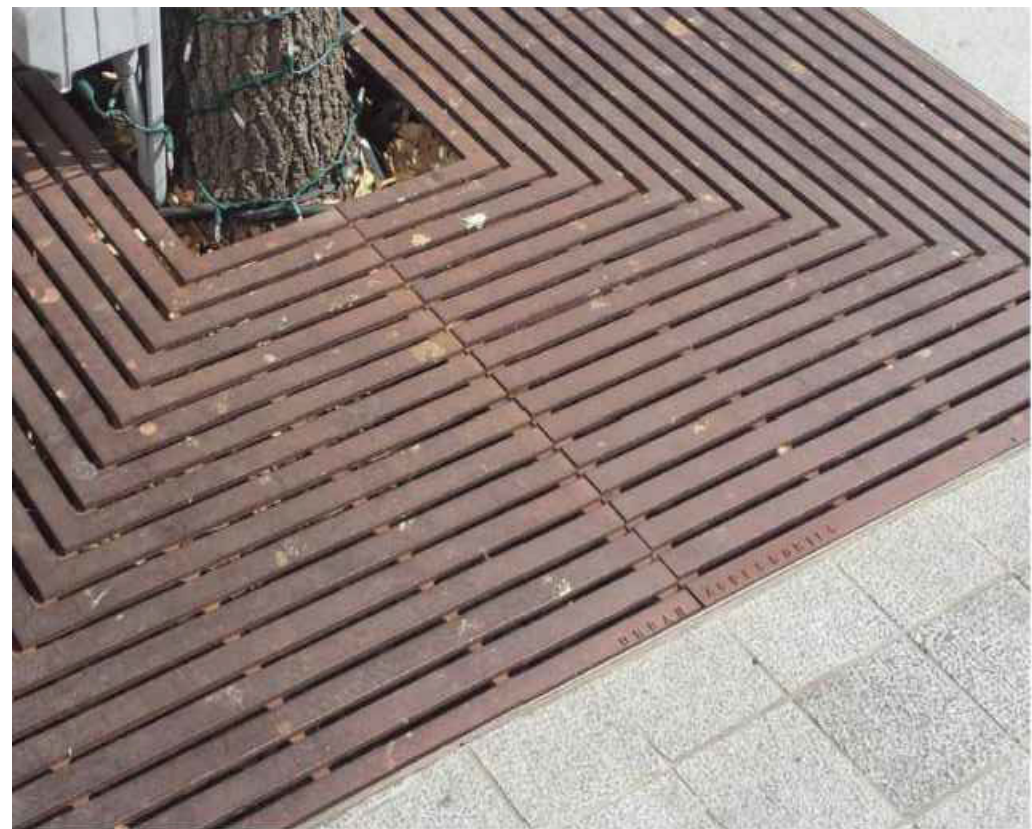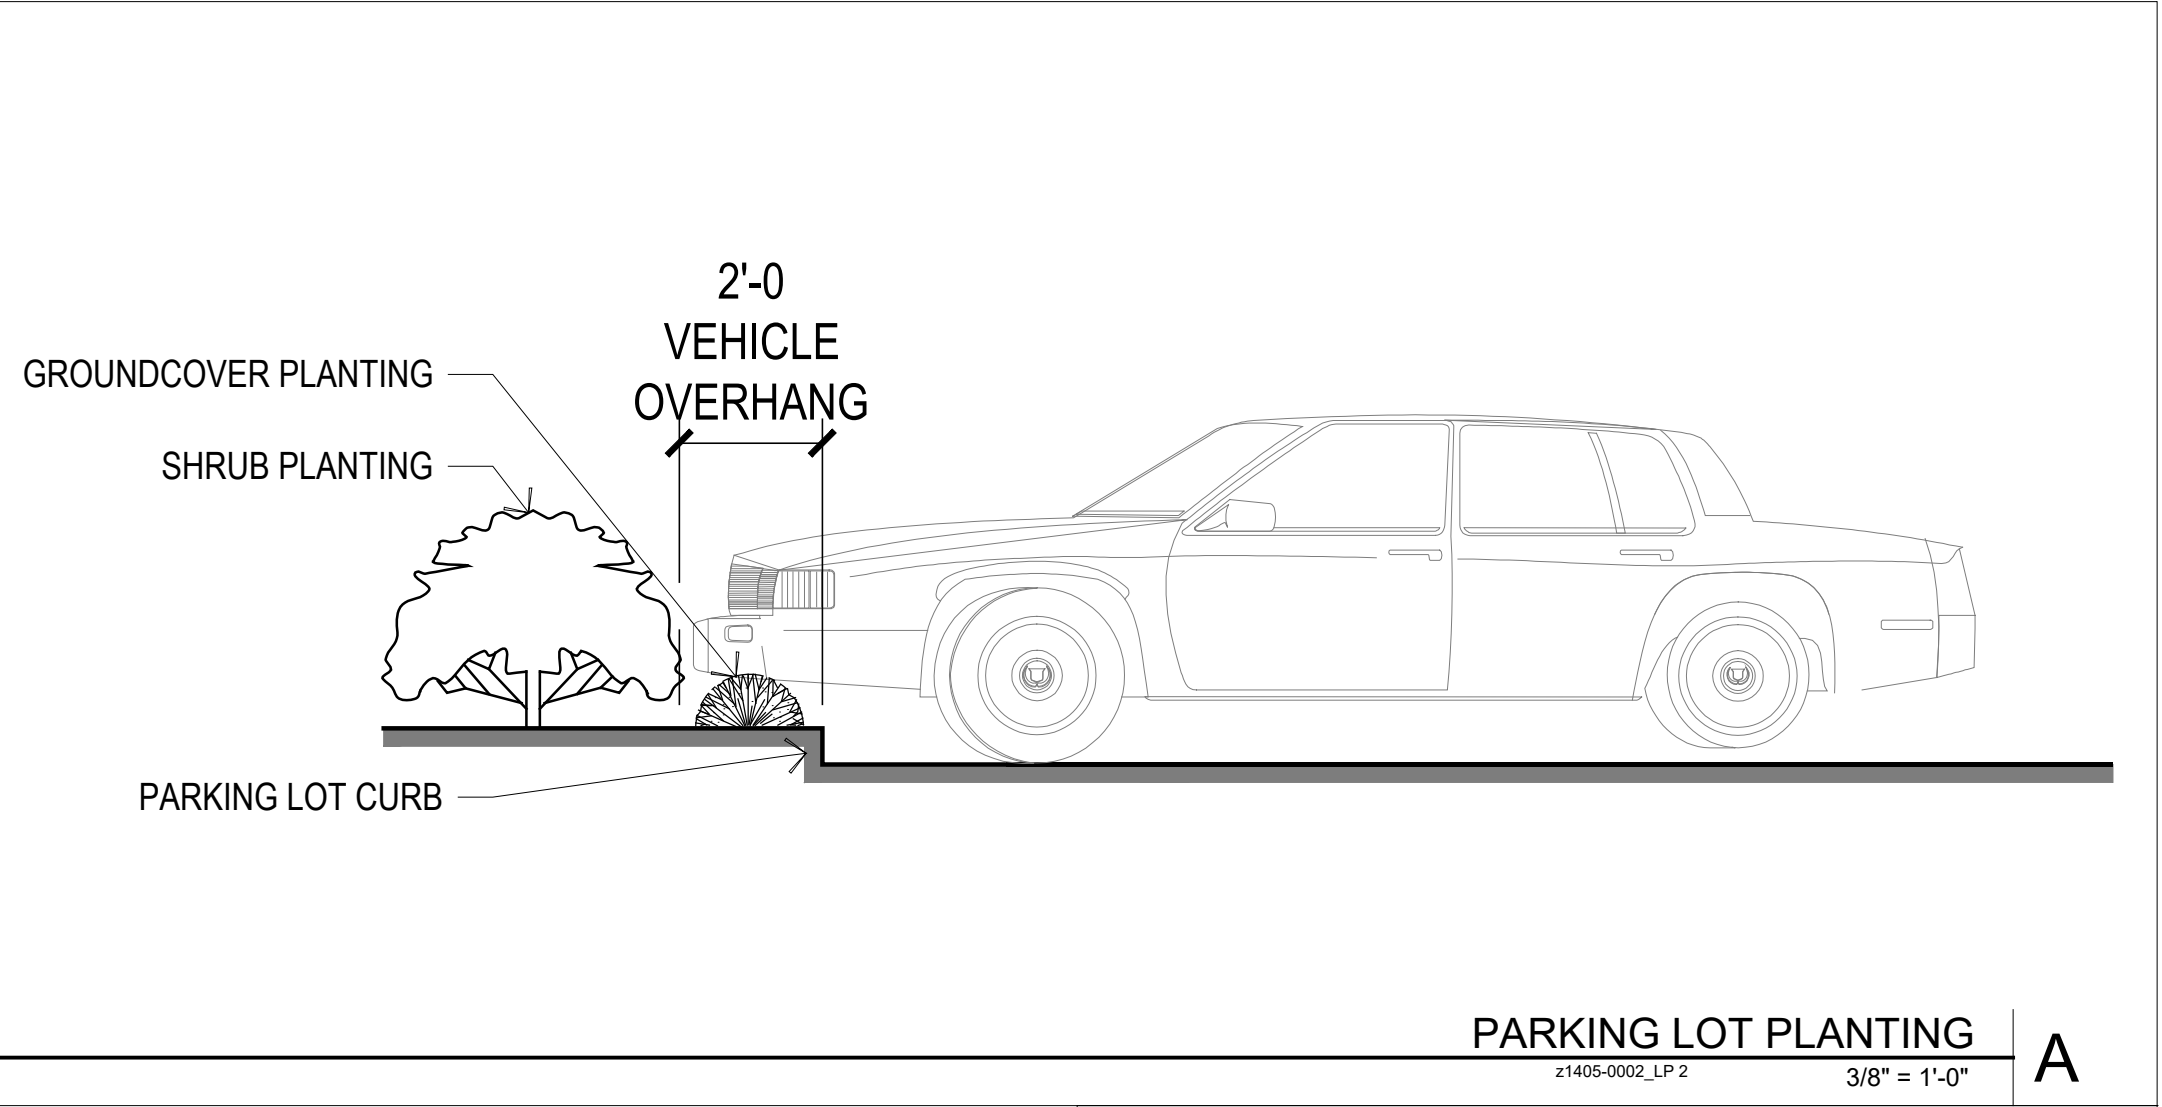

5.TREE GRATE



6. PLANTER POT

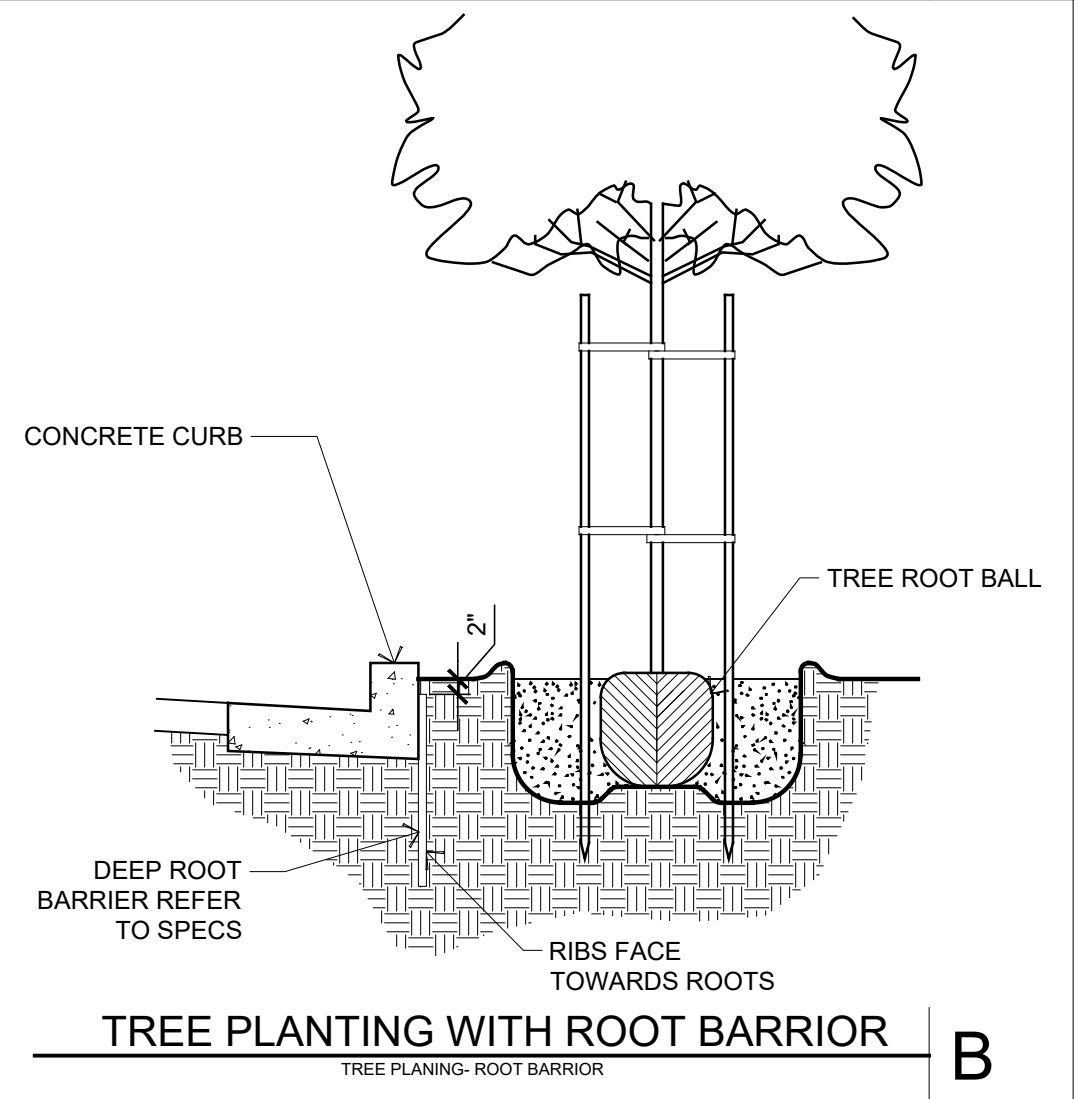

EAGLE COMMERCIAL PARTNERS LLC
100 PINE STREET, 29TH FLOOR
SAN FRANCISCO, CA 94111

RSC ENGINEERING, INC.
1420 ROCKY RIDGE DRIVE, SUITE 150
ROSEVILLE, CA 95661
CONTACT: TIFFANY WILSON
(916) 788-2884

072-3190-055

12.985± AC (NET)
15.100± AC (GROSS)

12.124± AC (NET)
15.100± AC (GROSS)

A PORTION OF THE FOLSOM AREA SPECIFIC PLAN

7

RC

SP-RC-PD

REGIONAL COMMERCIAL

FRONT YARD SETBACK: 20 FEET (MEASURED FROM
BACK OF SIDEWALK)
SIDE YARD SETBACK: 0 FEET
REAR YARD SETBACK: 0 FEET

1' AND 5' INTERVALS
EXISTING CONTOURS PER MACKAY AND SOMPS,
DATED OCTOBER 2022

LOCATED IN ZONE X PER FIRM MAP NO. 06067C0119H,
EFFECTIVE DATE OF AUGUST 16, 2012

SANITARY SEWER:	CITY OF FOLSOM
STORM DRAIN:	CITY OF FOLSOM
DOMESTIC WATER:	CITY OF FOLSOM
ELECTRICITY:	SMUD
TELEPHONE:	AT&T
GAS:	PG&E
CABLE:	COMCAST
PARKS AND RECREATION:	CITY OF FOLSOM
POLICE AND FIRE:	CITY OF FOLSOM
SCHOOL DISTRICT:	FOLSOM CORDOVA UNIFIED SCHOOL DISTRICT

 EXISTING BOUNDARY LINE
 EXISTING EASEMENT
 EXISTING RIGHT OF WAY
 PROPOSED PARCEL LINE
 PROPOSED RIGHT OF WAY

EXISTING LOT	APN	NET AREA (SF)	NET AREA (AC)
4	072-3190-055	565,640±	12.985±
TOTAL		565,640±	12.985±

EXISTING LOT	APN	GROSS AREA (SF)	GROSS AREA (AC)
4	072-3190-055	657,773±	15.100±
TOTAL		657,773±	15.100±

PARCEL	BUILDING	NET AREA (SF)	NET AREA (AC)
1	P1	50,039±	1.149±
2	S2	47,502±	1.080±
3	P2	54,695±	1.256±
4	S3A/B	63,637±	1.455±
5	P3 & S1	75,349±	1.730±
6	M1	187,953±	4.315±
7	GAS	49,648±	1.140±
TOTAL		528,103±	12.124±

PARCEL	BUILDING	GROSS AREA (SF)	GROSS AREA (AC)
1	P1	70,833±	1.630±
2	S2	56,686±	1.299±
3	P2	62,608±	1.437±
4	S3A/B	105,150±	2.414±
5	P3 & S1	99,301±	2.280±
6	M1	200,536±	4.604±
7	GAS	62,608±	1.437±
TOTAL		657,773±	15.100±


REAL PROPERTY IN THE CITY OF FOLSOM, COUNTY OF
SACRAMENTO, STATE OF CALIFORNIA, DESCRIBED AS FOLLOWS:

PARCEL 4 AS SHOWN AND DESIGNATED ON THAT CERTAIN
PARCEL MAP PN 21-043 FILED FOR RECORD OCTOBER 12,
2012, IN BOOK 245 OF PARCEL MAPS, PAGE 2, SACRAMENTO
COUNTY RECORDS.

1. LOT DIMENSIONS AND ACREAGES ARE APPROXIMATE AND SUBJECT TO CHANGE.
2. LOT LINES AND LOT AREAS MAY BE ADJUSTED AT THE TIME OF THE FINAL MAP(S), PROVIDED NO ADDITIONAL LOTS ARE CREATED, SUBJECT TO APPROVAL OF THE CITY OF FOLSOM. FLEXIBILITY IN LOT CONFIGURATION AS SHOWN HEREON IS ALLOWED PROVIDED THE NEW CONFIGURATION IS IN SUBMITTAL COMPLIANCE WITH THE APPROVED SPECIFIC PLAN, SUBJECT TO THE APPROVAL OF THE CITY OF FOLSOM.
3. THE FINAL MAPPING AND SUBSEQUENT DEVELOPMENT OF LOTS MAY BE PHASED. PHASING IS TO BE CONSISTENT WITH DEVELOPMENT AGREEMENT.
4. LOT NUMBERING IS FOR IDENTIFICATION PURPOSES ONLY AND DOES NOT INDICATE ORDER OF DEVELOPMENT.
5. ADDITIONAL EASEMENTS TO ACCOMMODATE NEW PUBLIC UTILITY IMPROVEMENTS, ACCESS REQUIRED FOR LOT DEVELOPMENT, OR OTHER SIMILAR MAPPING REQUIREMENTS NEEDED TO ACCOMPLISH THE FINAL DESIGN MAY BE ADDED PRIOR TO EACH FINAL MAP BASED ON THIS TENTATIVE MAP.
6. DEVIATIONS REQUESTED:
 - BUILDING SETBACK FROM ALDER CREEK PARKWAY TO BE 7' FROM THE PUBLIC SIDEWALK
 - BUILDING SETBACK FROM EAST BIDWELL STREET TO BE 10' FROM THE PUBLIC SIDEWALK
 - STREET SECTION TO SHOW RIGHT OF WAY AT BACK OF CURB ON OLD RANCH WAY AND DISCOVERY DRIVE. 15' P.U.E./LANDSCAPE AND PEDESTRIAN EASEMENT PROPOSED FROM RIGHT OF WAY/BACK OF CURB.



**EAGLE COMMERCIAL
PARTNERS LLC**
100 PINE STREET, 29TH FLOOR
SAN FRANCISCO, CA 94111

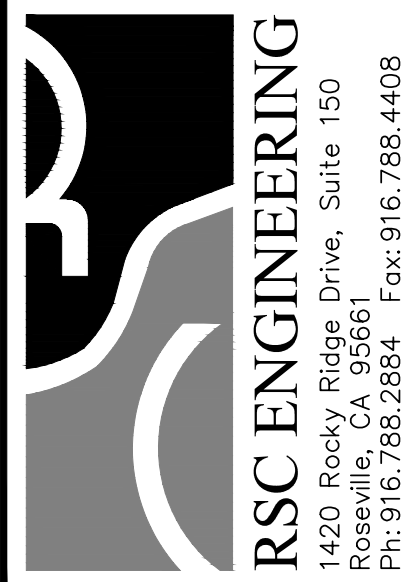[illegible]

PROJECT NO:	276-002
DRAWN BY:	RSC Eng
CHECKED BY:	RSC Eng
DESIGNED BY:	RSC Eng

**TENTATIVE PARCEL MAP FOR
ALDER CREEK PHASE 2**

**E. BIDWELL ST. & OLD RANCH WAY
FOLSOM, CA 95630**


SHEET TITLE

**COVER
SHEET**

SHEET NO.
CV
1 OF **2**

DATE: SEPTEMBER 15, 2023

DRAWING: P:\2716-000 (Paving) Concord\075602_28.dwg
USER: MORTENSON, Sep 14, 2023 - 12:23
PLOT DATE: Sep 14, 2023 - 10:54 PM

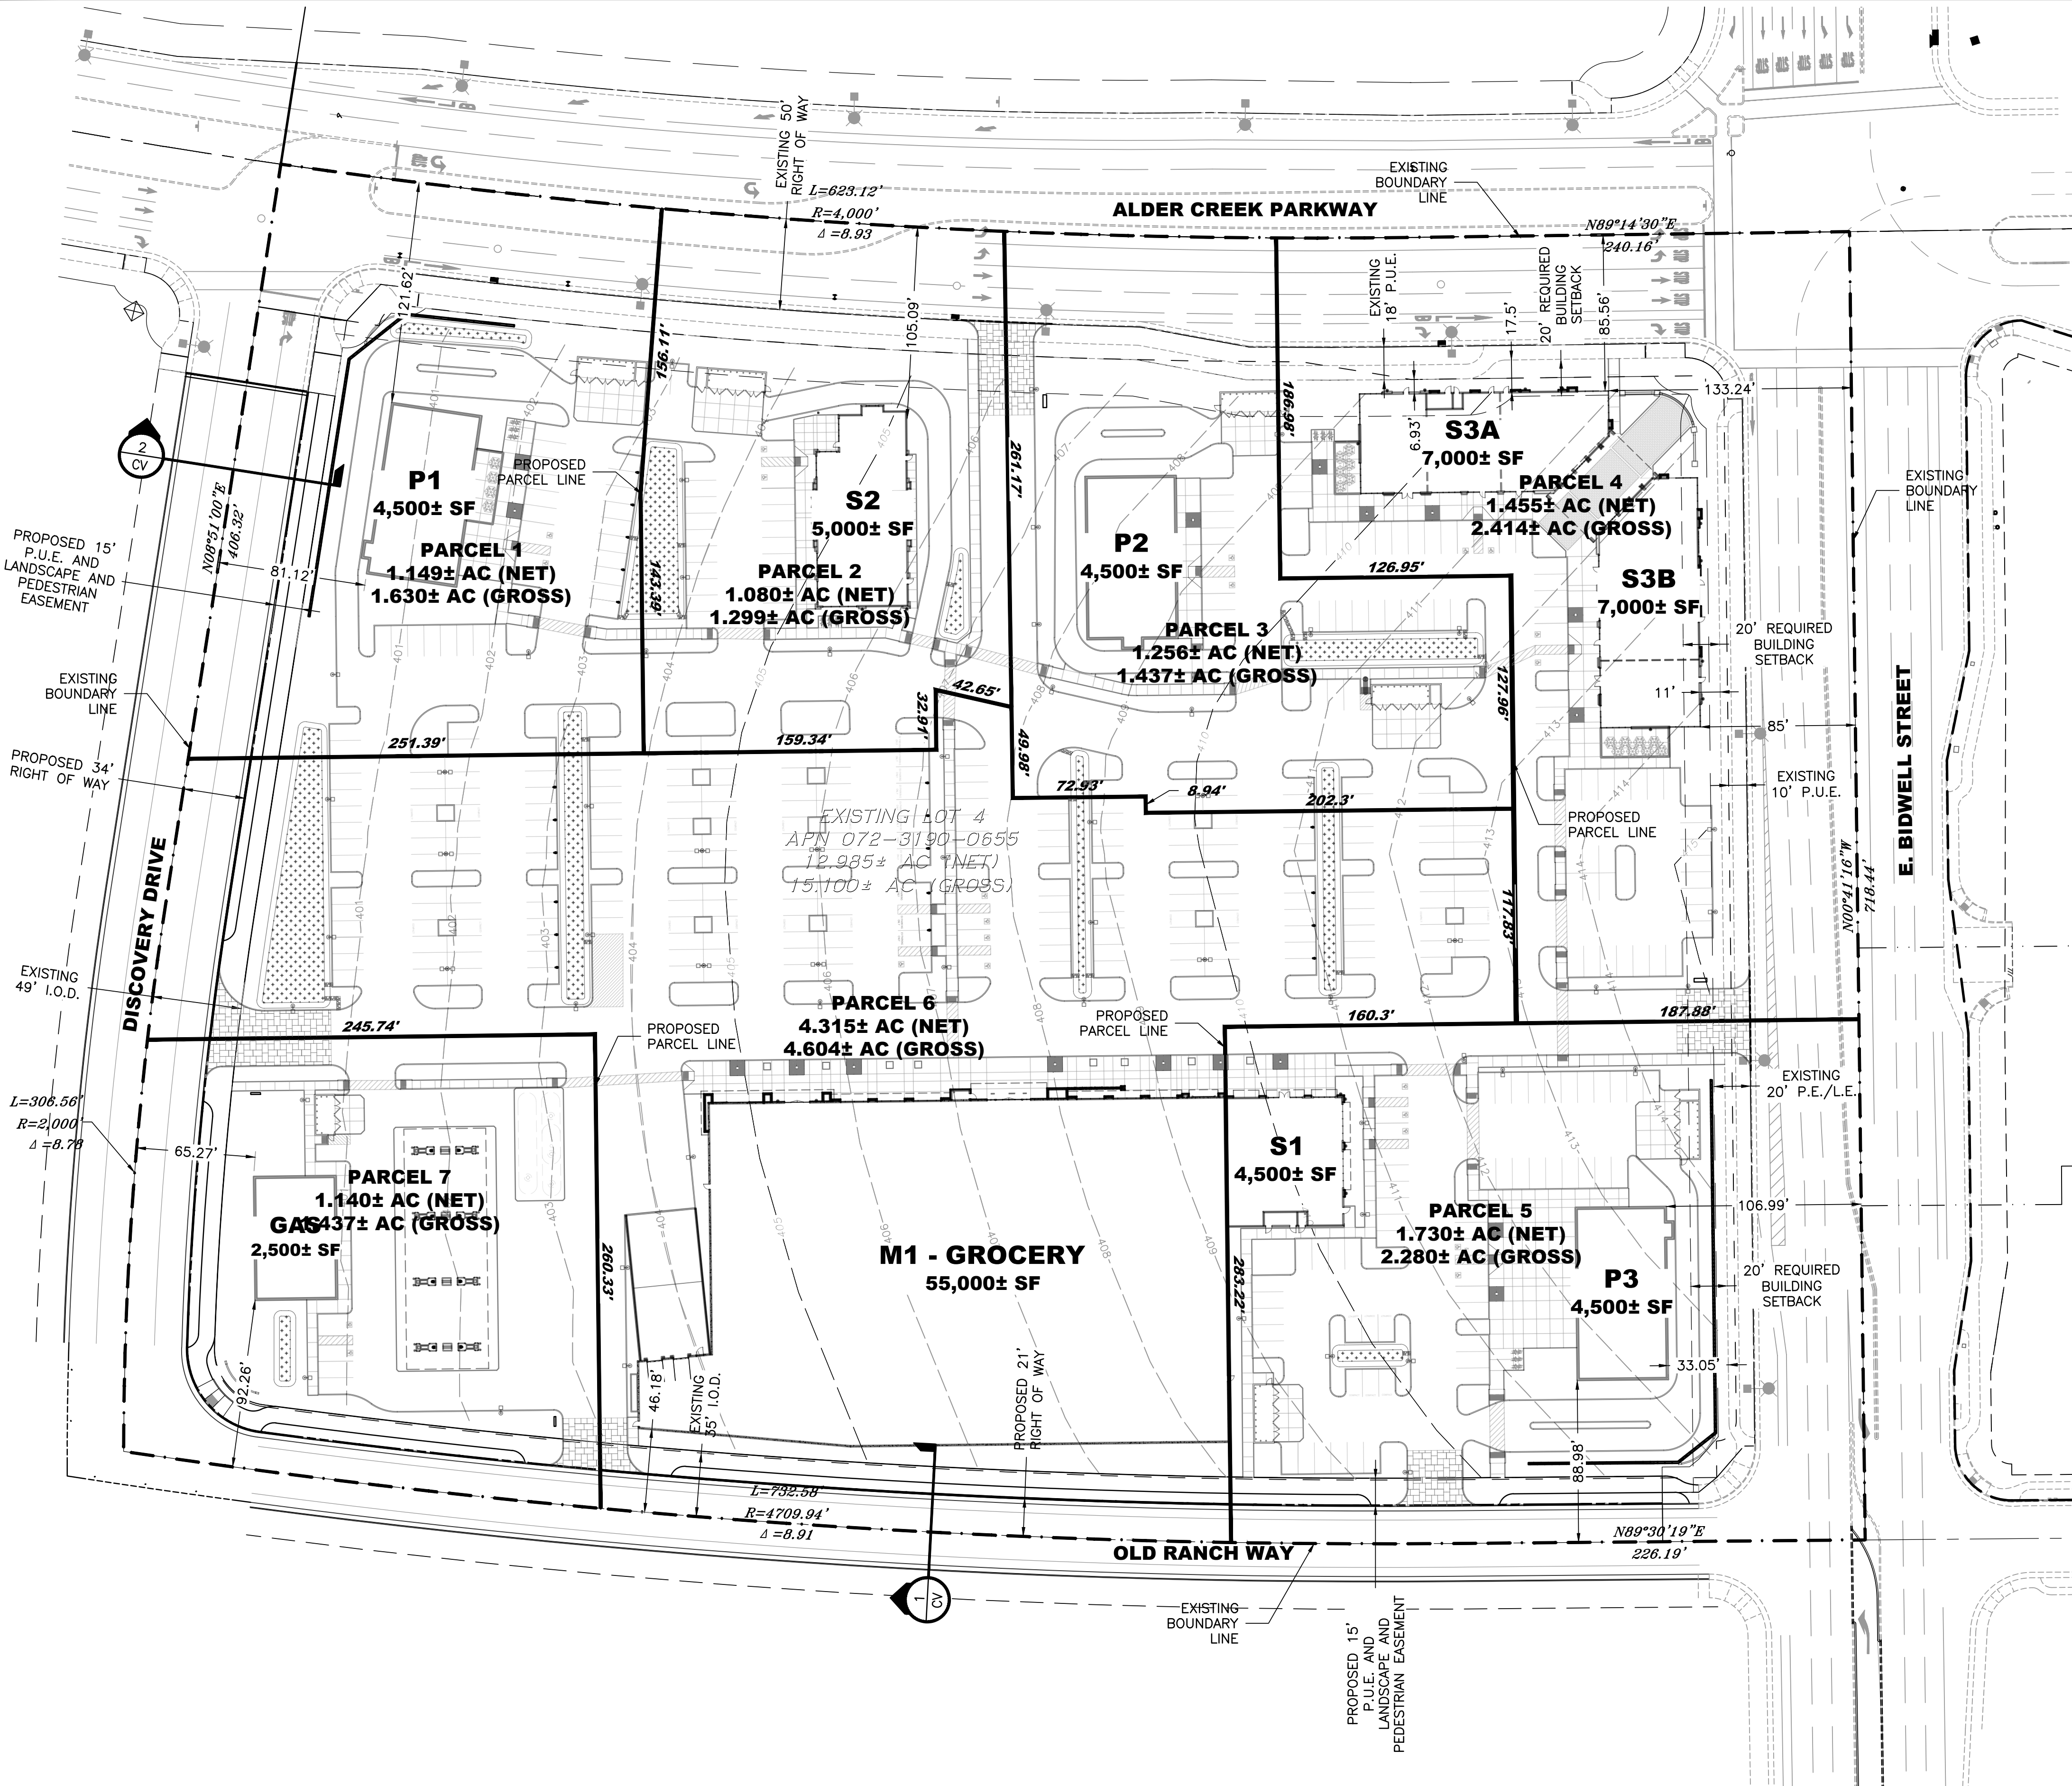

EXISTING PARCEL SIZES (NET):

EXISTING LOT	APN	NET AREA (SF)	NET AREA (AC)
4	072-3190-055	565,640±	12.985±
TOTAL		565,640±	12.985±

EXISTING PARCEL SIZES (GROSS):

EXISTING LOT	APN	GROSS AREA (SF)	GROSS AREA (AC)
4	072-3190-055	657,773±	15.100±
TOTAL		657,773±	15.100±

RESULTANT PARCEL SIZES (NET):

PARCEL	BUILDING	NET AREA (SF)	NET AREA (AC)
1	P1	50,039±	1.149±
2	S2	47,502±	1.080±
3	P2	54,695±	1.256±
4	S3A/B	63,637±	1.455±
5	P3 & S1	75,349±	1.730±
6	M1	187,953±	4.315±
7	GAS	49,648±	1.140±
TOTAL		528,103±	12.124±

RESULTANT PARCEL SIZES (GROSS):

PARCEL	BUILDING	GROSS AREA (SF)	GROSS AREA (AC)
1	P1	70,833±	1.630±
2	S2	56,686±	1.299±
3	P2	62,608±	1.437±
4	S3A/B	105,150±	2.414±
5	P3 & S1	99,301±	2.280±
6	M1	200,536±	4.604±
7	GAS	62,608±	1.437±
TOTAL		657,773±	15.100±

ASSESSOR PARCEL NUMBER:

072-3190-055

EXISTING SITE ACREAGE:

12.985± AC (NET)
15.100± AC (GROSS)

PROPOSED SITE ACREAGE:

12.124± AC (NET)
15.100± AC (GROSS)

EXISTING LAND USE/ZONING:

A PORTION OF THE FOLSOM AREA SPECIFIC PLAN

PROPOSED NUMBER OF PARCELS:

7

GENERAL PLAN DESIGNATION:

RC

ZONING DESIGNATION:

SP-RC-PD

PROPOSED LAND USE:

REGIONAL COMMERCIAL

SETBACK REQUIREMENTS:

FRONT YARD SETBACK: 20 FEET (MEASURED FROM BACK OF SIDEWALK)
SIDE YARD SETBACK: 0 FEET
REAR YARD SETBACK: 0 FEET

CONTOUR INTERVAL:

1' AND 5' INTERVALS
EXISTING CONTOURS PER MACKAY AND SOMPS,
DATED OCTOBER 2022

FLOODZONE DESIGNATION:


LOCATED IN ZONE X PER FIRM MAP NO. 06067C0119H,
EFFECTIVE DATE OF AUGUST 16, 2012

LEGEND:

--- EXISTING BOUNDARY LINE
--- EXISTING EASEMENT
--- EXISTING RIGHT OF WAY
--- PROPOSED PARCEL LINE
--- PROPOSED RIGHT OF WAY

NOTES:

- LOT DIMENSIONS AND ACREAGES ARE APPROXIMATE AND SUBJECT TO CHANGE.
- LOT LINES AND LOT AREAS MAY BE ADJUSTED AT THE TIME OF THE FINAL MAP(S), PROVIDED NO ADDITIONAL LOTS ARE CREATED, SUBJECT TO APPROVAL OF THE CITY OF FOLSOM. FLEXIBILITY IN LOT CONFIGURATION AS SHOWN HEREON IS ALLOWED PROVIDED THE NEW CONFIGURATION IS IN SUBMITTAL COMPLIANCE WITH THE APPROVED SPECIFIC PLAN, SUBJECT TO THE APPROVAL OF THE CITY OF FOLSOM.
- THE FINAL MAPPING AND SUBSEQUENT DEVELOPMENT OF LOTS MAY BE PHASED. PHASING IS TO BE CONSISTENT WITH DEVELOPMENT AGREEMENT.
- LOT NUMBERING IS FOR IDENTIFICATION PURPOSES ONLY AND DOES NOT INDICATE ORDER OF DEVELOPMENT.
- ADDITIONAL EASEMENTS TO ACCOMMODATE NEW PUBLIC UTILITY IMPROVEMENTS, ACCESS REQUIRED FOR LOT DEVELOPMENT, OR OTHER SIMILAR MAPPING REQUIREMENTS NEEDED TO ACCOMPLISH THE FINAL DESIGN MAY BE ADDED PRIOR TO EACH FINAL MAP BASED ON THIS TENTATIVE MAP.
- DEVIATIONS REQUESTED:
 - BUILDING SETBACK FROM ALDER CREEK PARKWAY TO BE 7' FROM THE PUBLIC SIDEWALK
 - BUILDING SETBACK FROM EAST BIDWELL STREET TO BE 10' FROM THE PUBLIC SIDEWALK
 - STREET SECTION TO SHOW RIGHT OF WAY AT BACK OF CURB ON OLD RANCH WAY AND DISCOVERY DRIVE. 15' P.U.E./LANDSCAPE AND PEDESTRIAN EASEMENT PROPOSED FROM RIGHT OF WAY/BACK OF CURB.

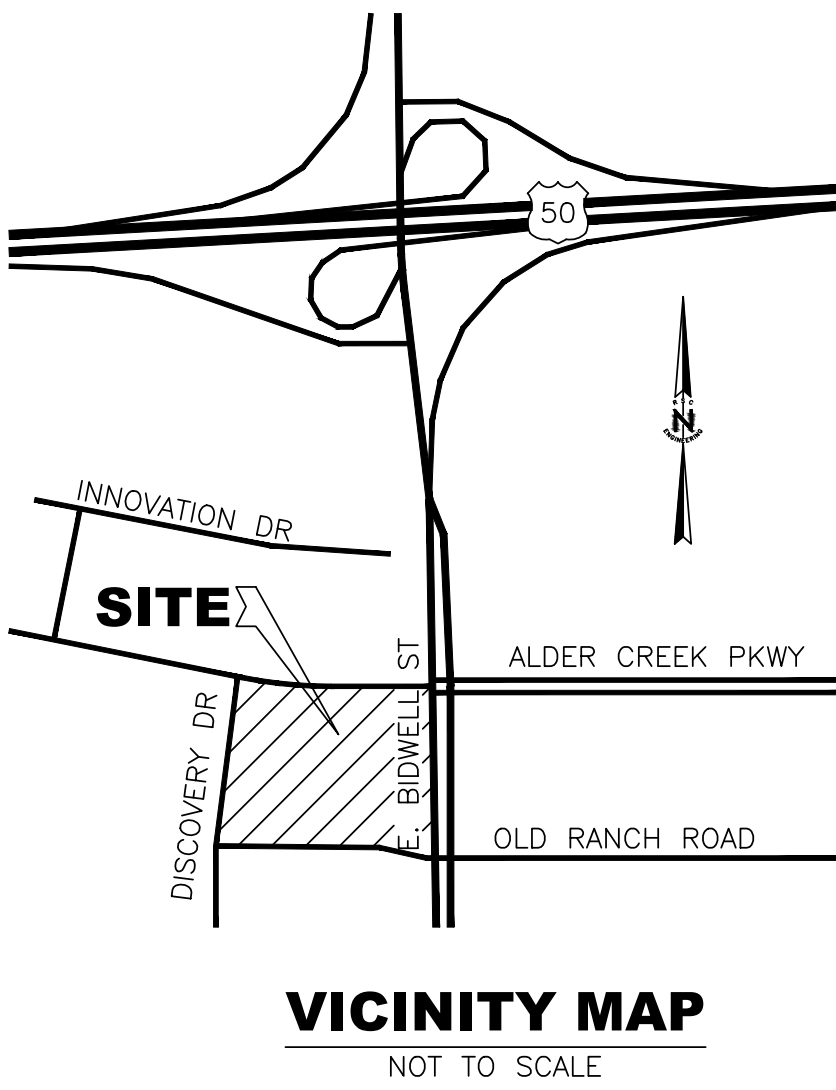

VICINITY MAP
NOT TO SCALE

EAGLE COMMERCIAL PARTNERS LLC
100 PINE STREET, 29TH FLOOR
SAN FRANCISCO, CA 94111

DATE	BY	ENG	INC.	CITY	APPROVED

DESCRIPTION	DATE

REGISTERED PROFESSIONAL ENGINEER
No. 69382
June 30, 2024
CIVIL
STATE OF CALIFORNIA

RSC ENGINEERING
1420 Rocky Ridge Drive, Suite 150
Roseville, CA 95661
Ph: 916.788.2884 Fax: 916.788.4408


PROJECT NO: 276-002
DRAWN BY: RSC Eng
CHECKED BY: RSC Eng
DESIGNED BY: RSC Eng

**TENTATIVE PARCEL MAP FOR
ALDER CREEK PHASE 2**
**E. BIDWELL ST. & OLD RANCH WAY
FOLSOM, CA 95630**

SHEET TITLE
**TENTATIVE
PARCEL MAP**


SHEET NO.
TM
2 OF 2

DATE: SEPTEMBER 15, 2023

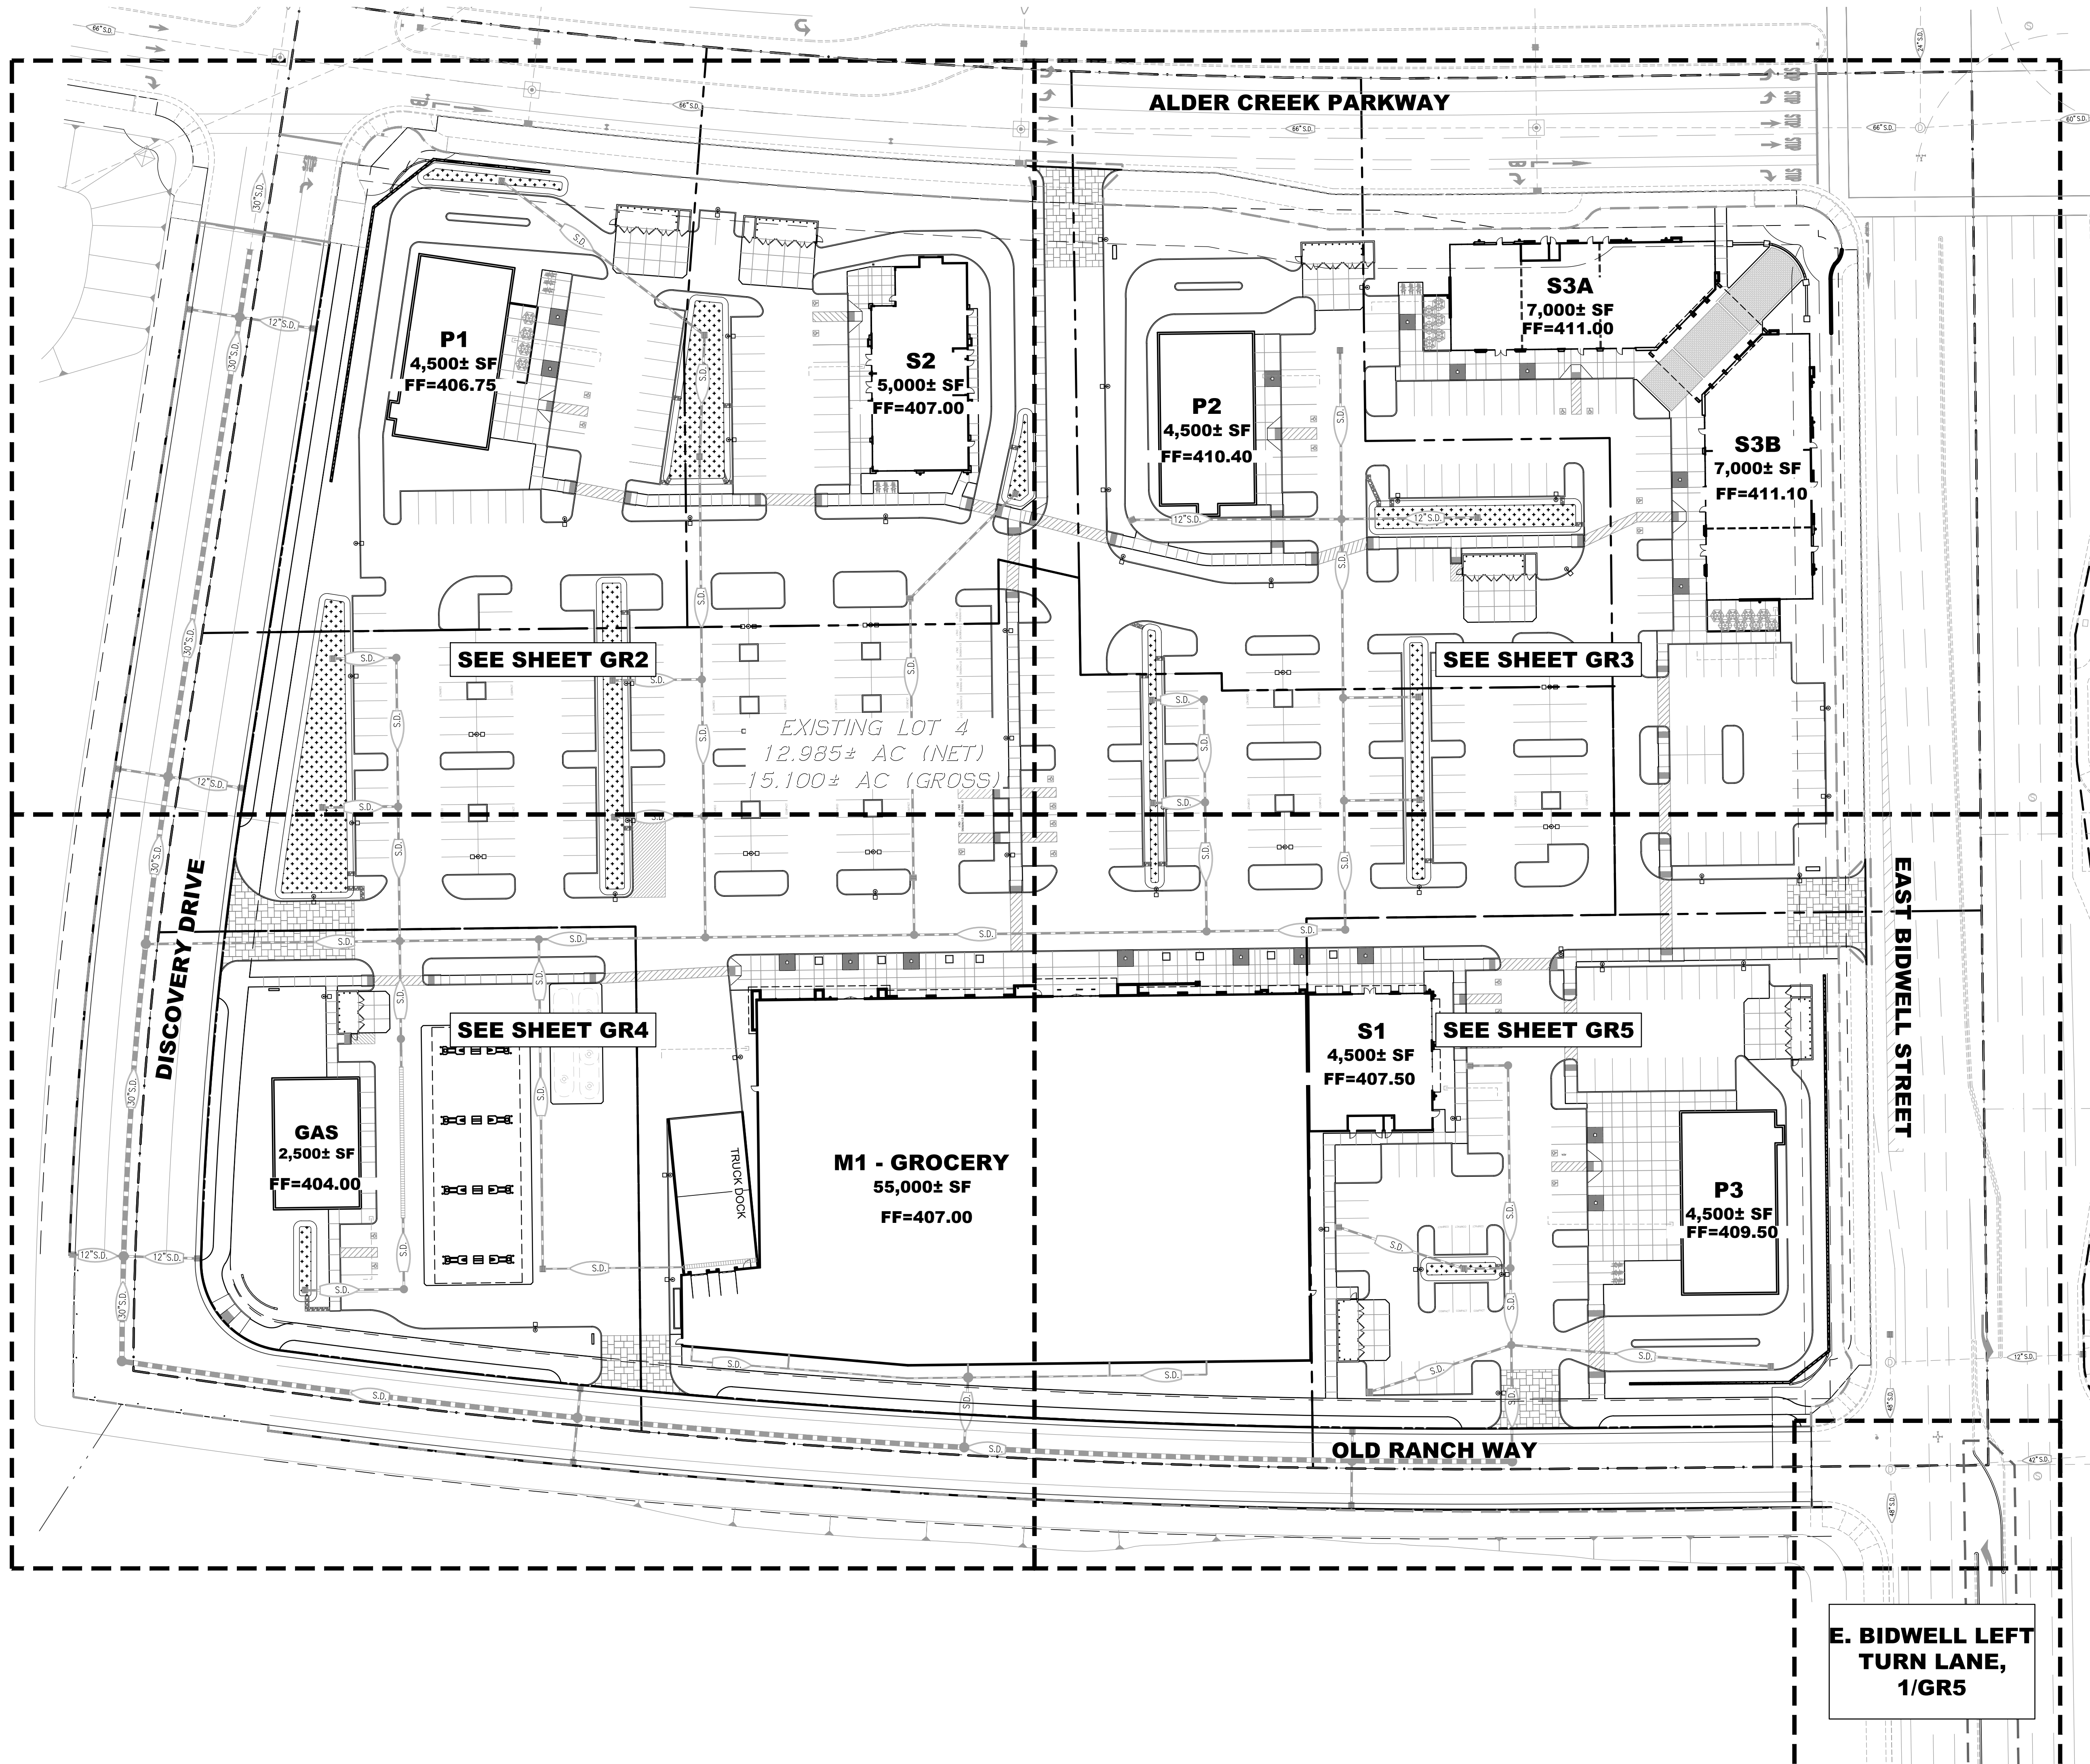

**EAGLE COMMERCIAL
PARTNERS, LLC**
100 PINE ST, 29TH FLOOR
SAN FRANCISCO, CA 94111

REV	DATE	DESCRIPTION	BY	DATE

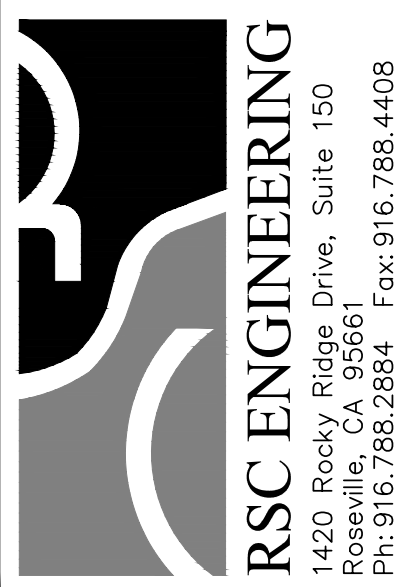

PROJECT NO: 276-002
DRAWN BY: RSC Eng
CHECKED BY: RSC Eng
DESIGNED BY: RSC Eng


ALDER CREEK RETAIL
ALDER CREEK PKWY & E. BIDWELL ST.
FOLSOM, CA 95630

SHEET TITLE
**PRELIMINARY
OVERALL
GRADING PLAN**

SHEET NO.
GR1


DATE: SEPTEMBER 15, 2023

<u>165.70 AC</u>	PROPOSED TOP OF AC ELEVATION
<u>165.70 FL</u>	PROPOSED FLOW LINE ELEVATION
<u>165.70 TC</u>	PROPOSED TOP OF CURB ELEVATION
<u>(165.70 FG)</u>	MATCH EXISTING ELEVATION
<u>165.70 AC</u>	EXISTING TOP OF AC ELEVATION
<u>165.70 FL</u>	EXISTING FLOW LINE ELEVATION
<u>165.70 TC</u>	EXISTING TOP OF CURB ELEVATION
-----G-----	PROPOSED GRADE BREAK
<u>2.5%</u> ➡	GRADE SLOPE AS INDICATED
— - - - -	PROPOSED YARD SWALE FLOW LINE
—164—	EXISTING MINOR CONTOUR
—165—	EXISTING MAJOR CONTOUR

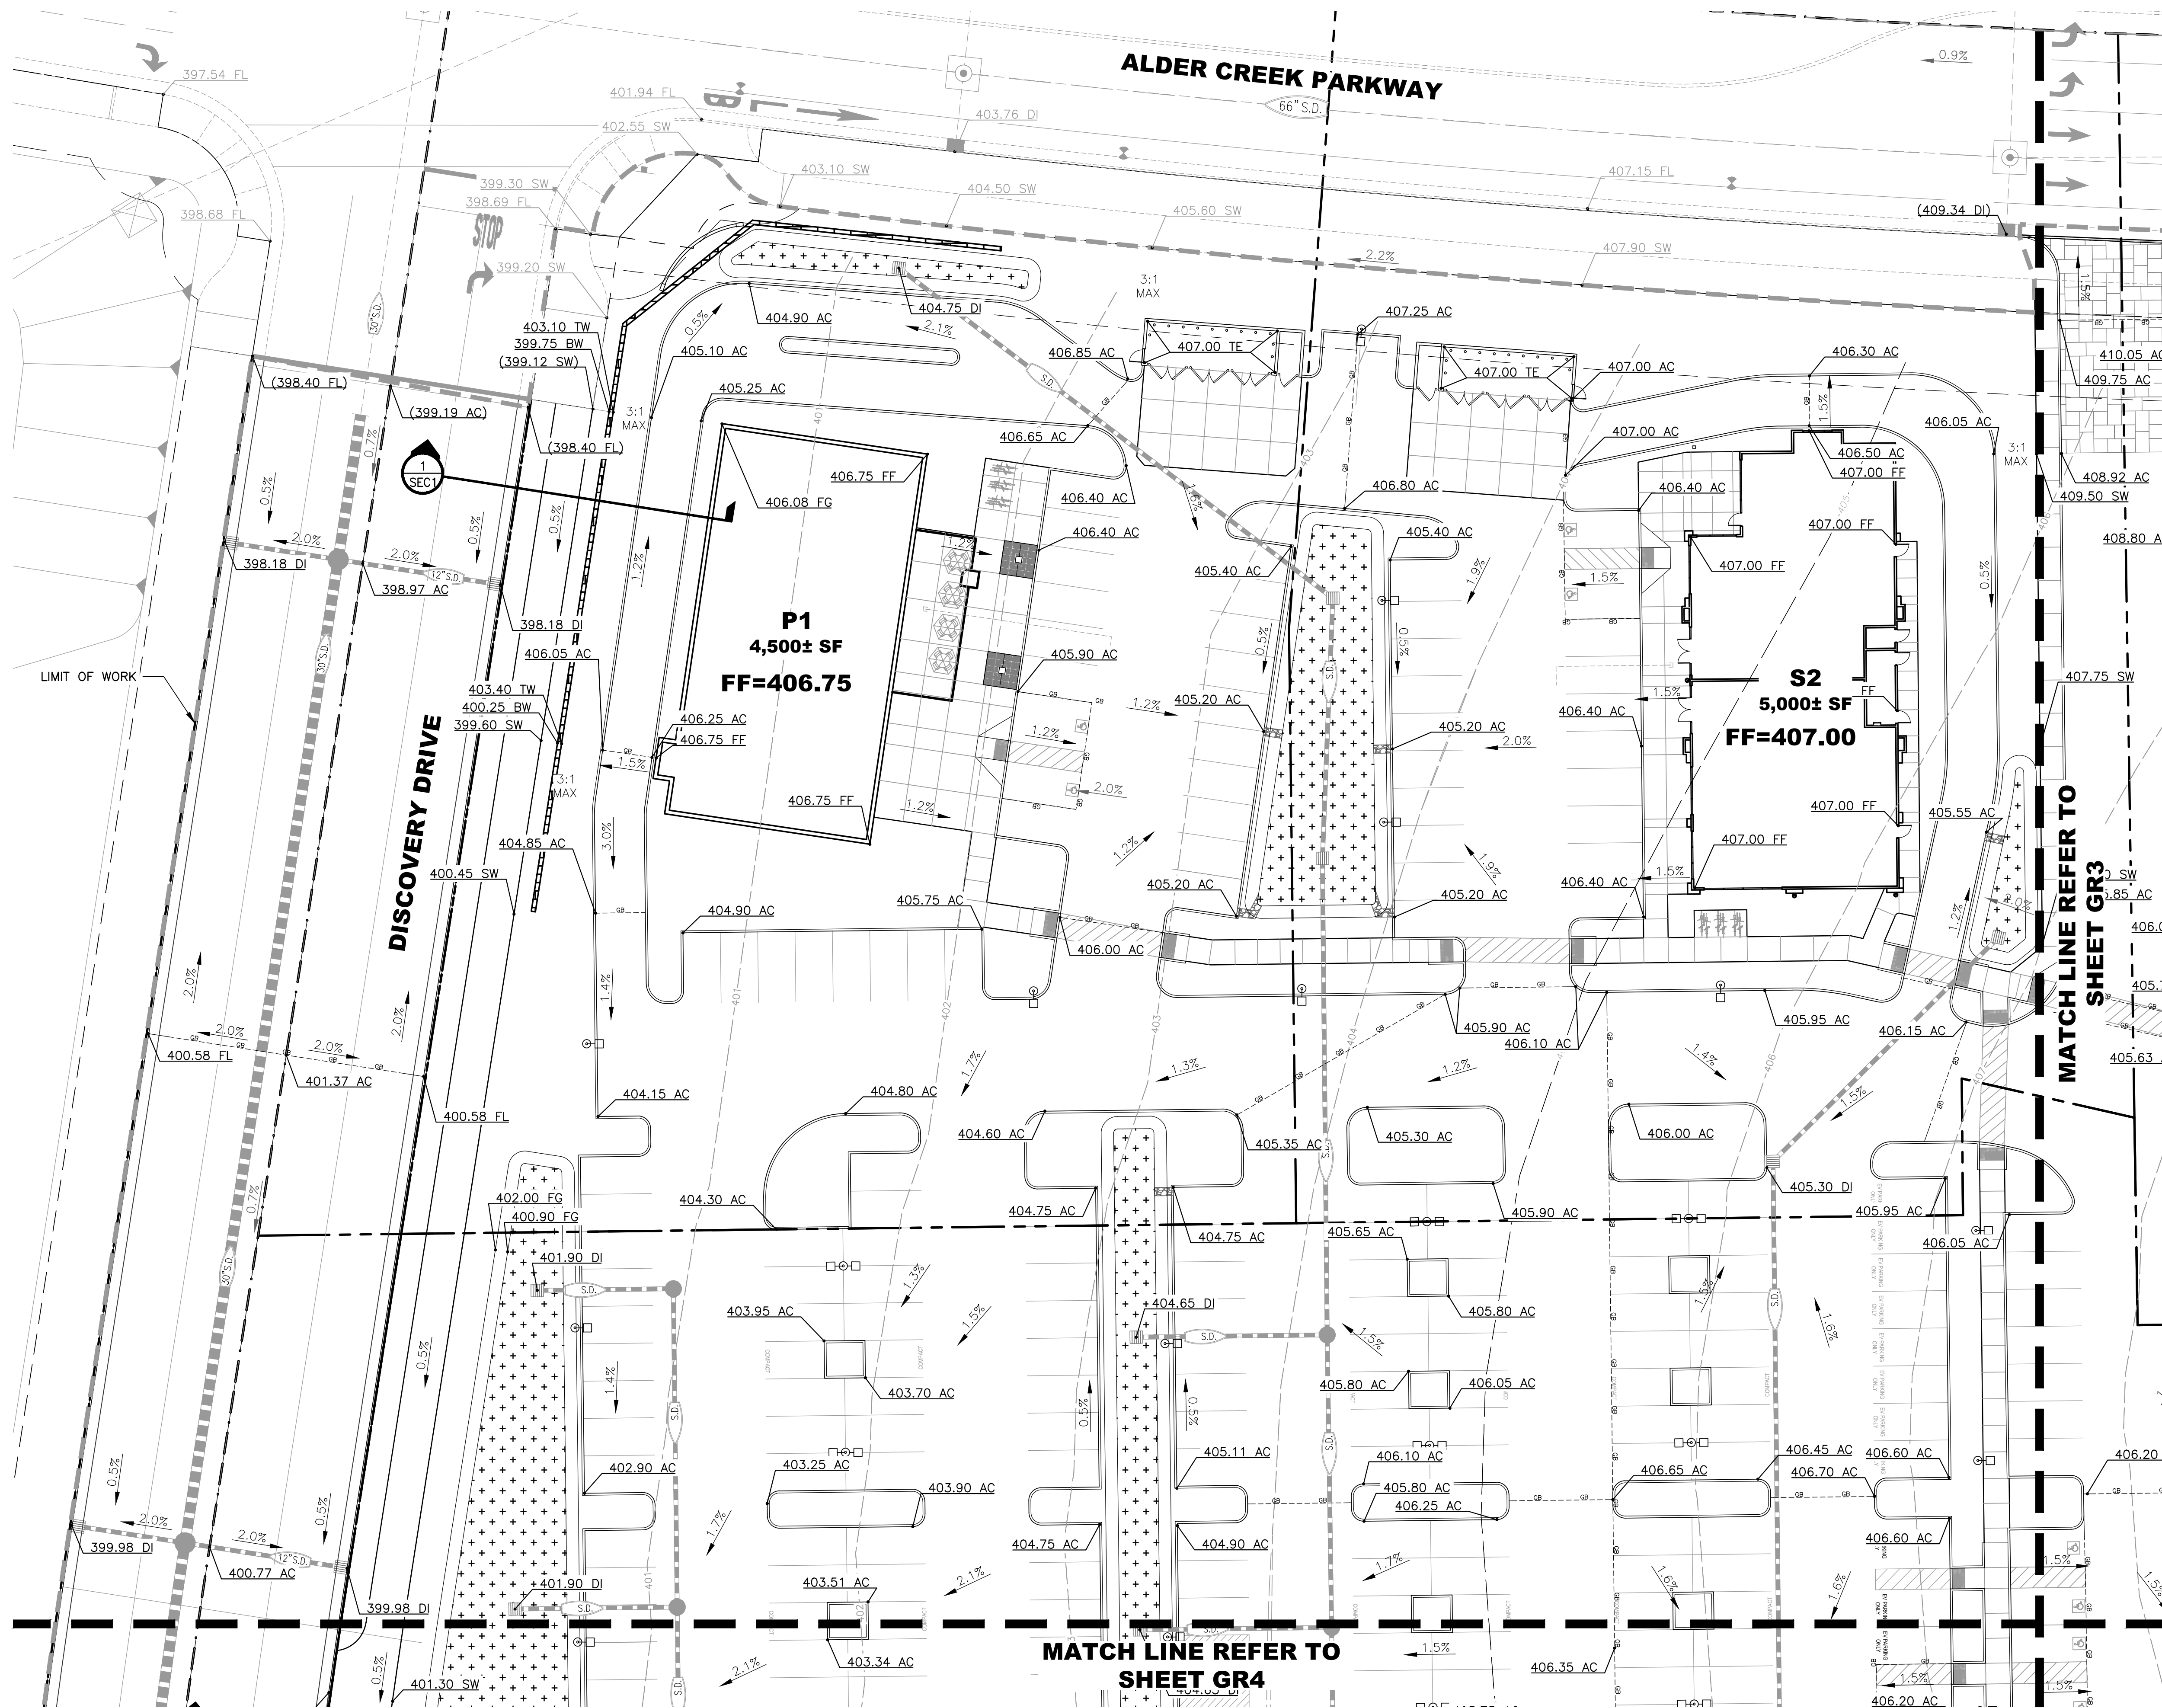


DATE: SEPTEMBER 15, 2023


DRAWING: P:\276-002\Planning\Conceptual\276002_CR.dwg
USER: RHWILSON
LAST MODIFIED: Sep. 14, 23 = 13:05
PLOT DATE: Sep 14, 2023 = 1:08:24 PM

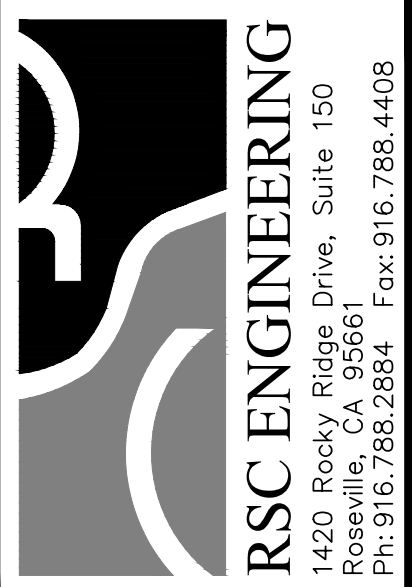


ALDER CREEK RETAIL
ALDER CREEK PKWY & E. BIDWELL ST.
FOLSOM, CA 95630

SHEET NO.
GR3

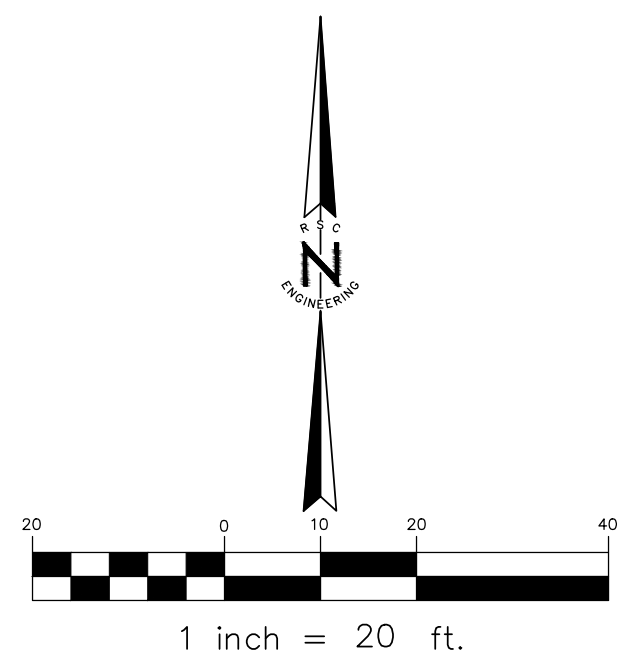

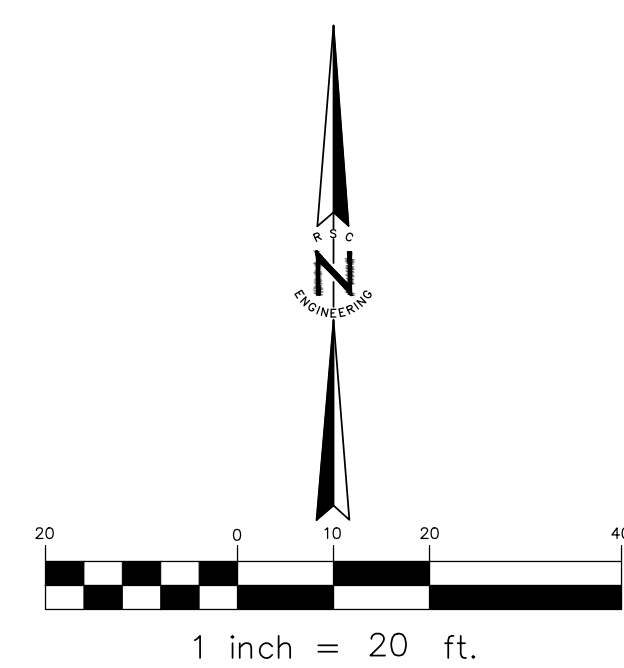

REV NO	DATE	DESCRIPTION	END INT	BY	DATE
△					
△					
△					
△					
△					





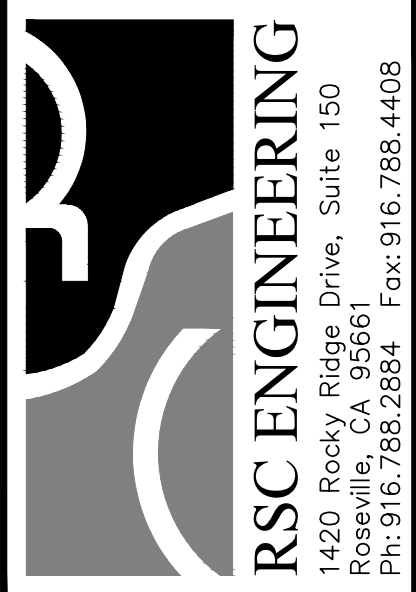


ALDER CREEK RETAIL
ALDER CREEK PKWY & E. BIDWELL ST.
FOLSOM, CA 95630

SHEET NO.
GR4

DATE: SEPTEMBER 15, 2023

DRAWING: P:\276-002\Planning\Conceptual\276002_05.dwg
USER: RHWILSON
LAST MODIFIED: Sep. 14, 23 = 13:05
PLOT DATE: Sep 14, 2023 = 1:08:44 PM

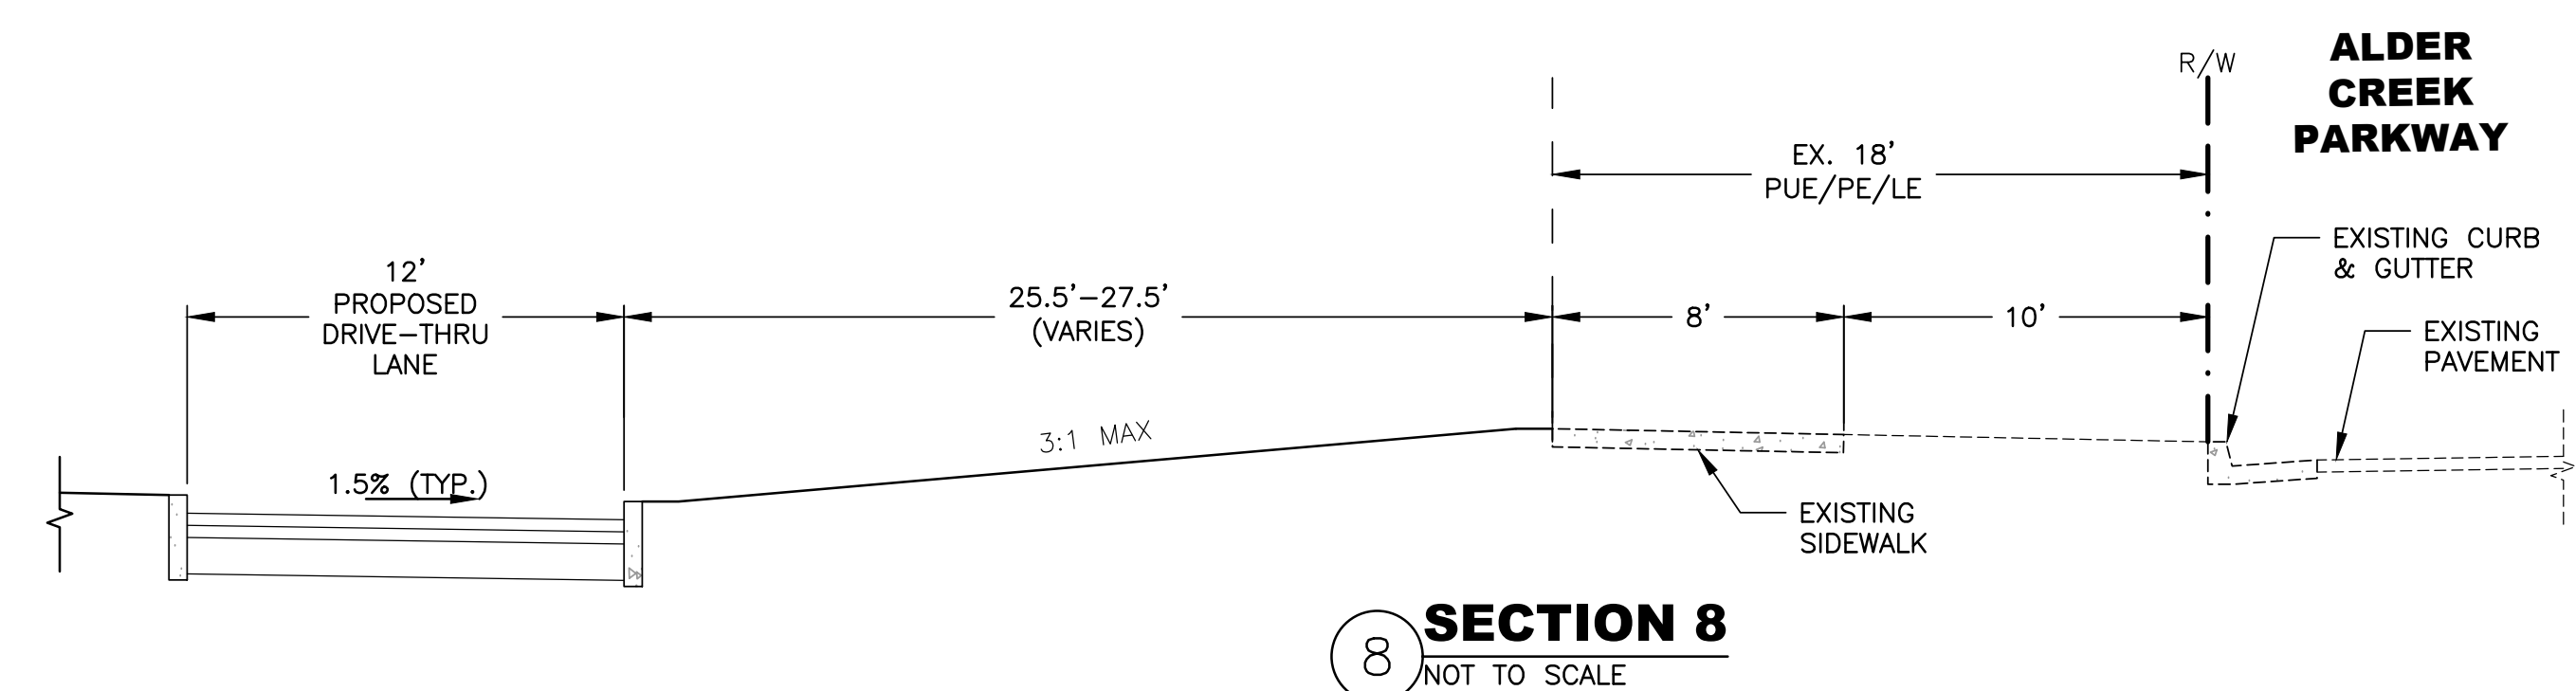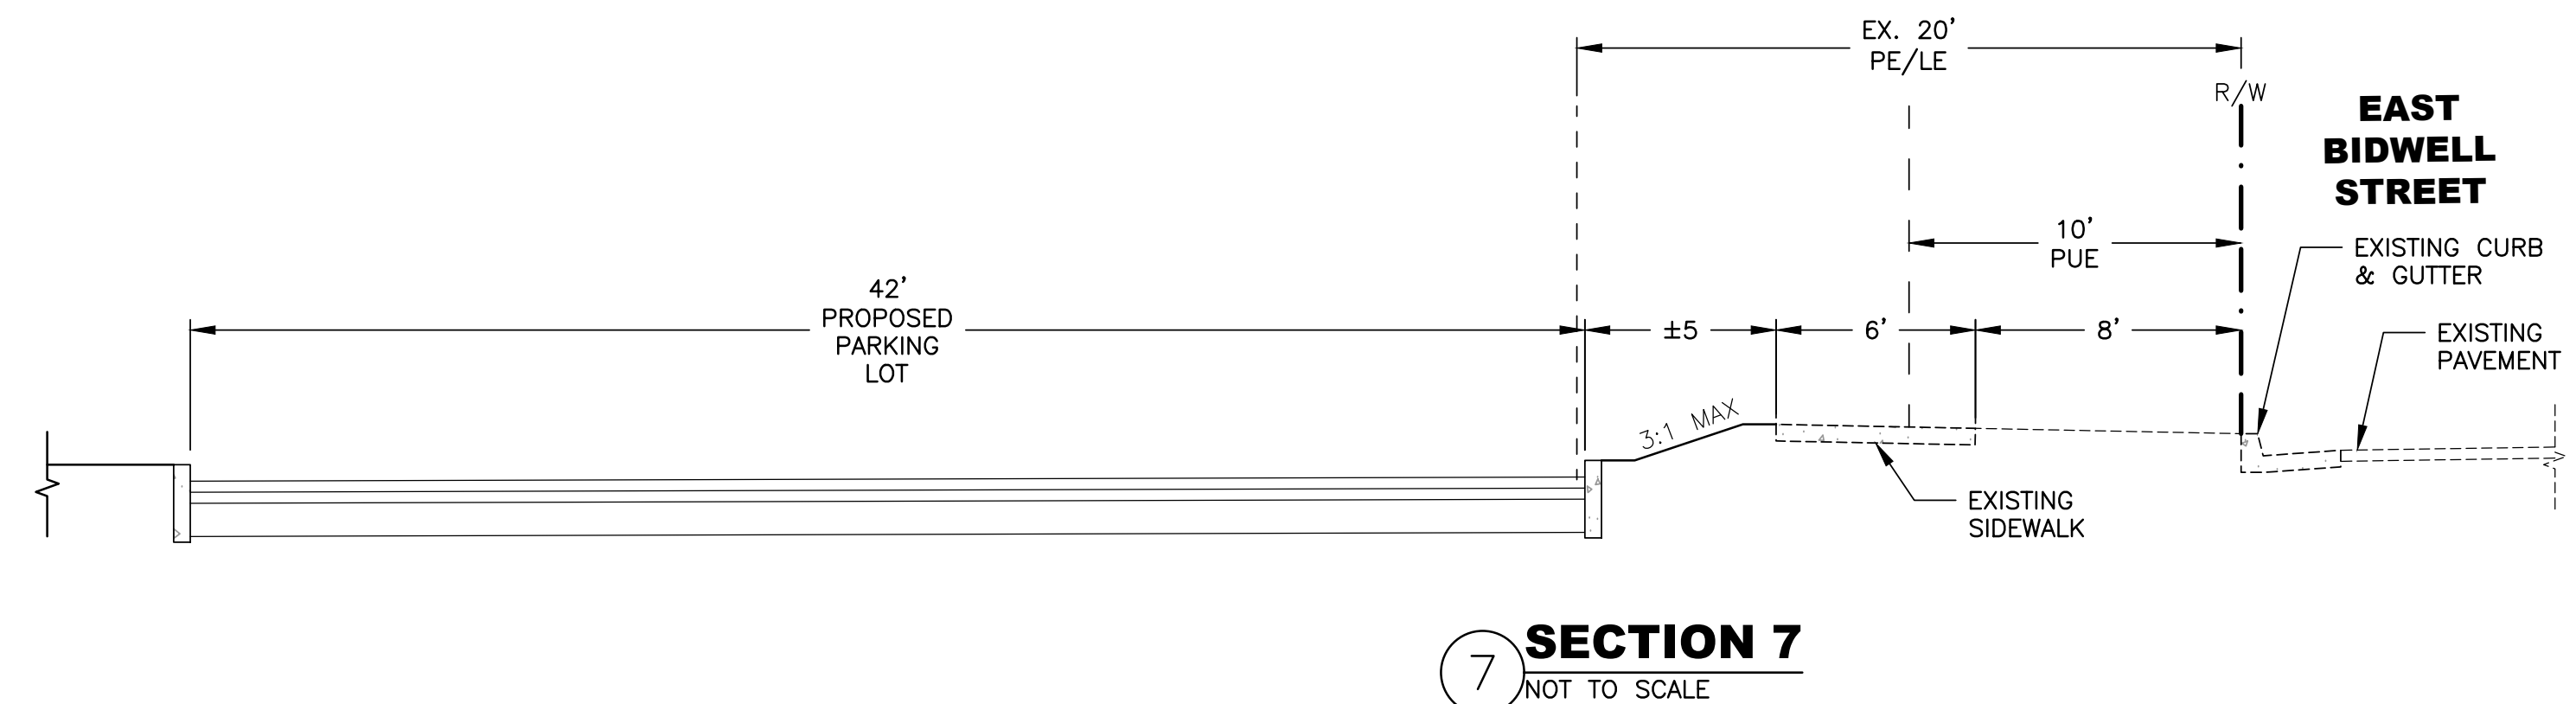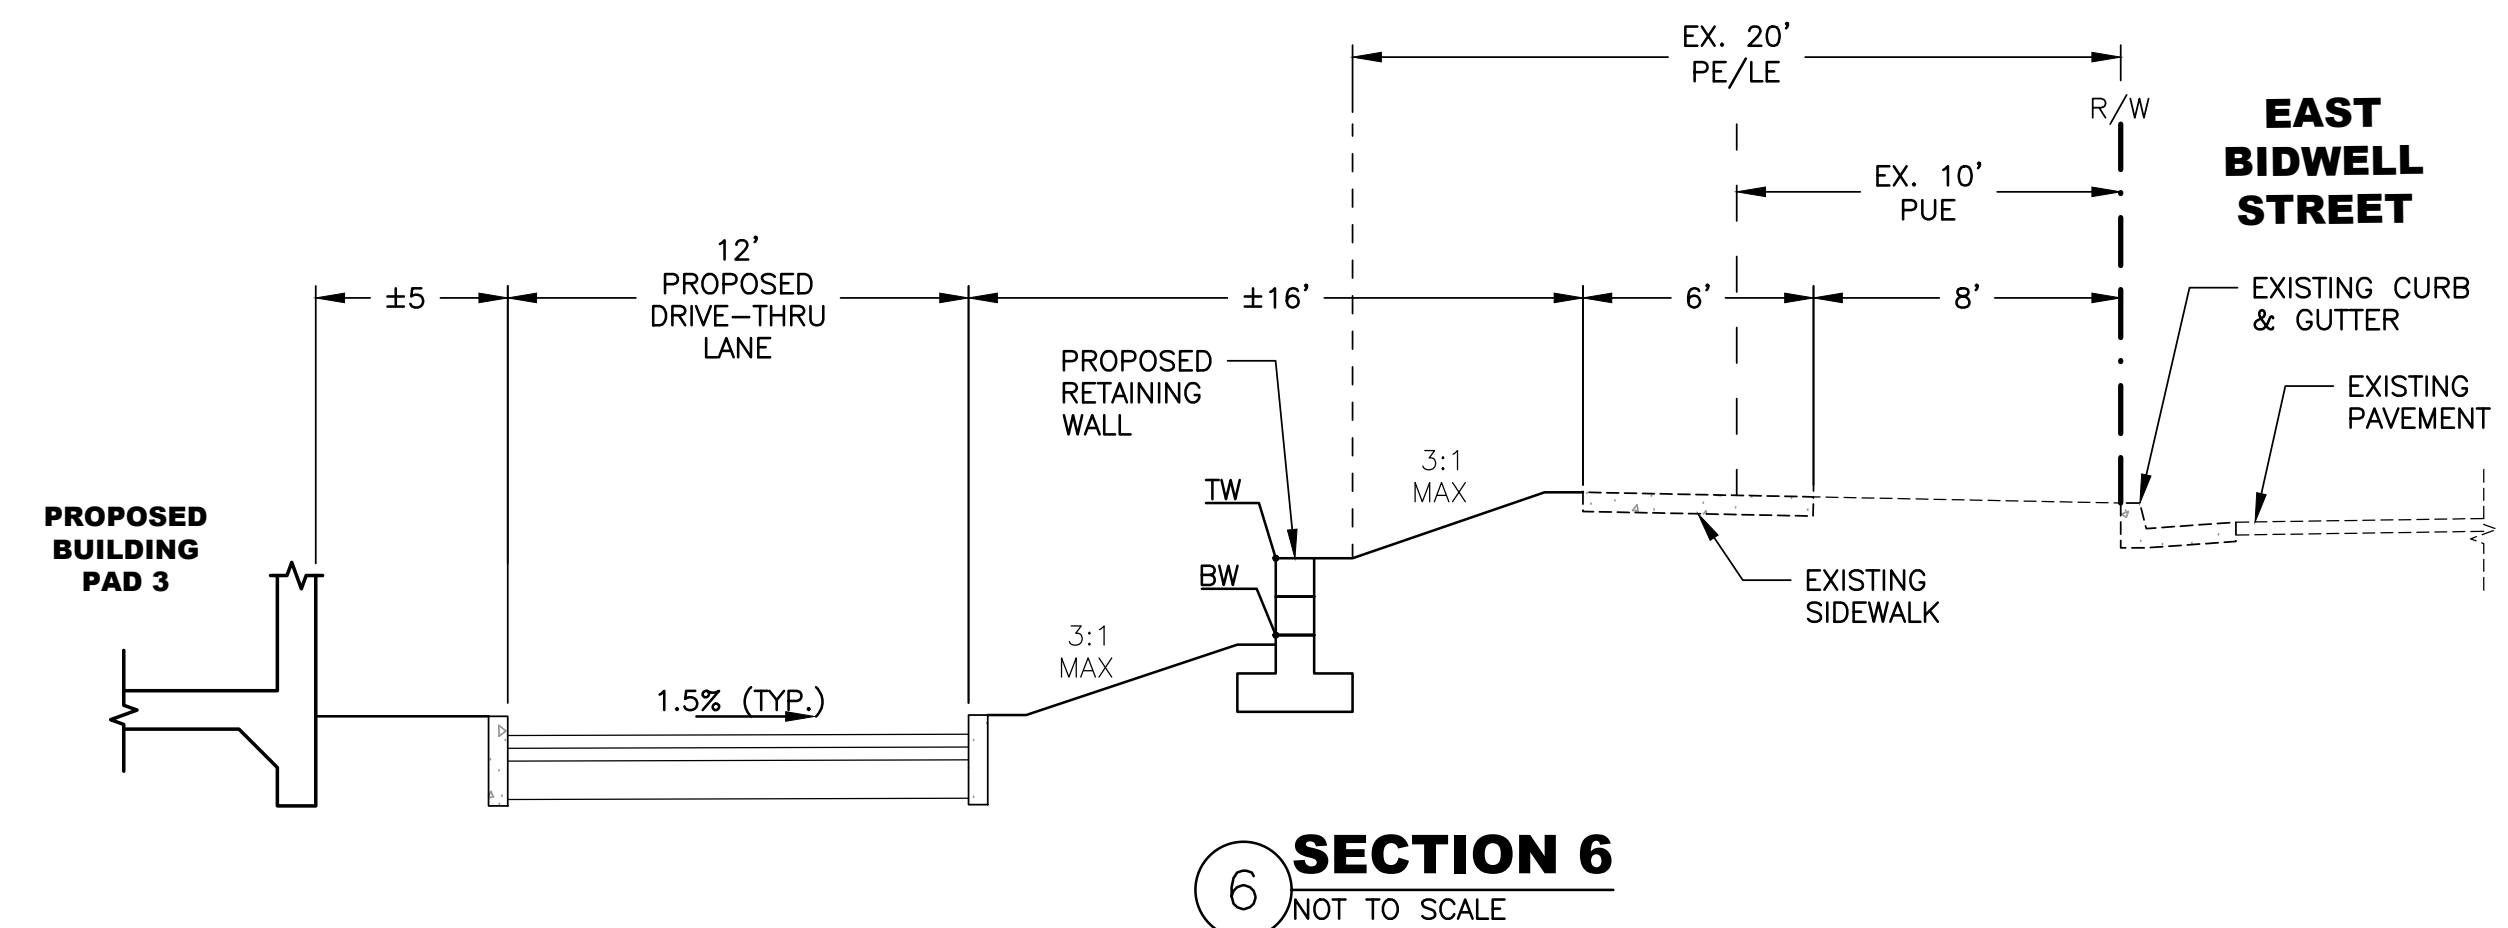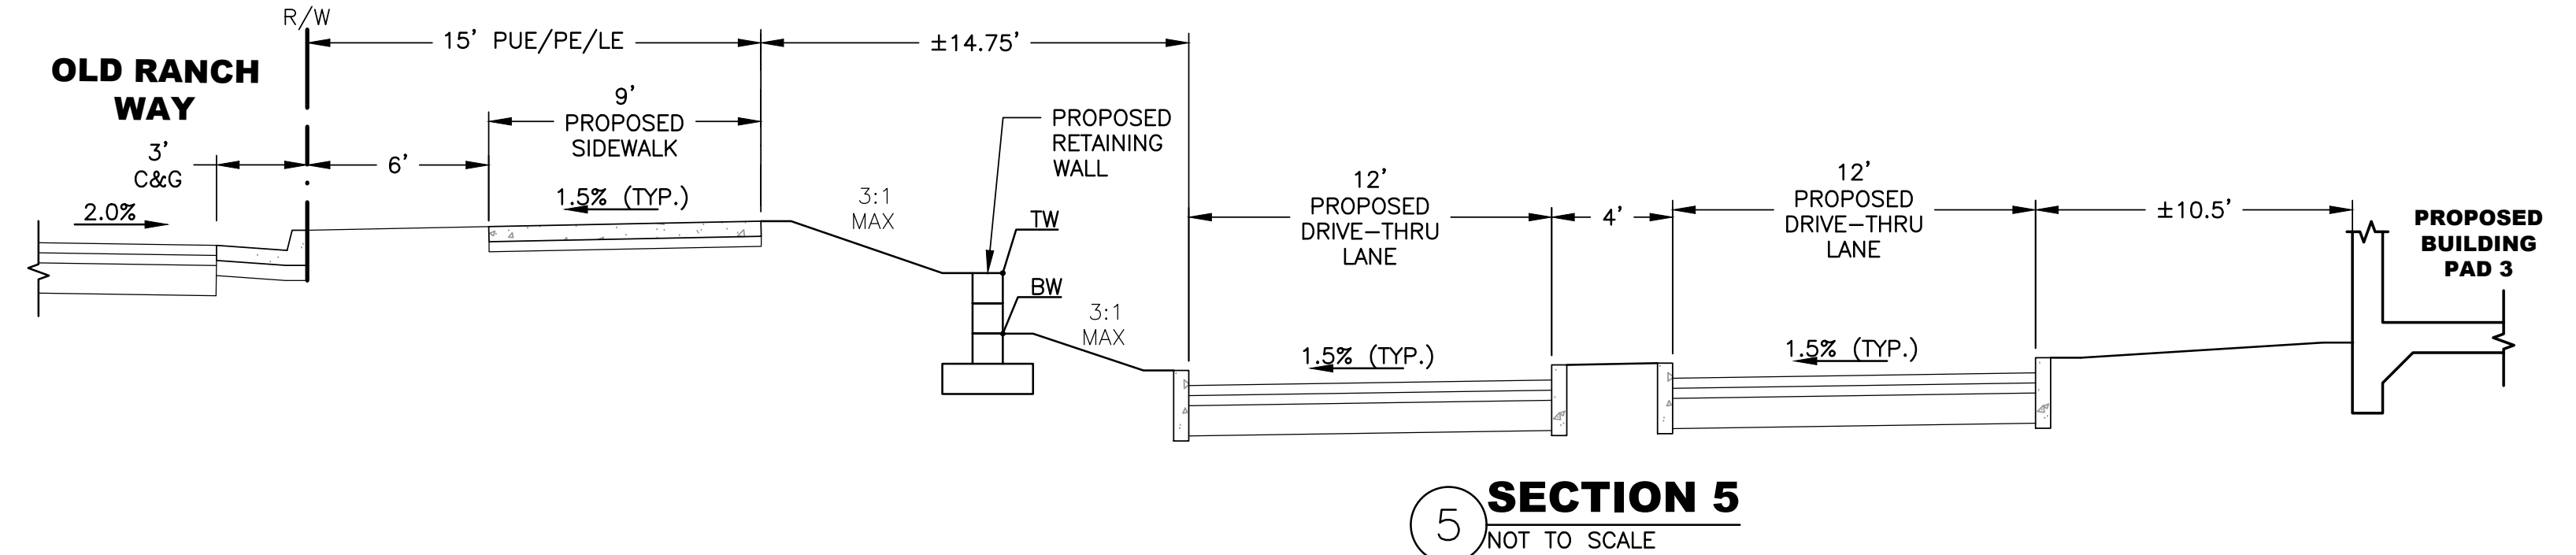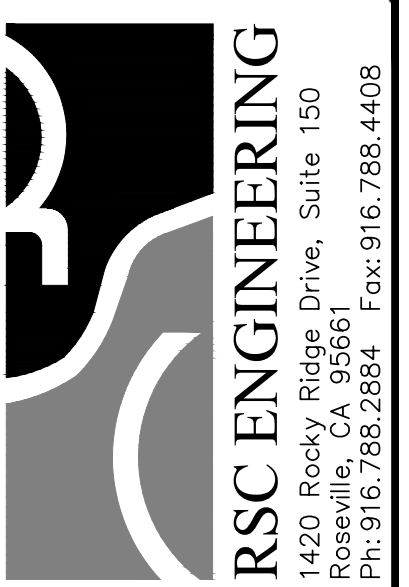[illegible]

PROJECT NO:	276-002
DRAWN BY:	RSC Eng
CHECKED BY:	RSC Eng
DESIGNED BY:	RSC Eng

ALDER CREEK RETAIL
ALDER CREEK PKWY & E. BIDWELL ST.
FOLSOM, CA 95630


SHEET TITLE
**PRELIMINARY
CROSS
SECTIONS**

SHEET NO.

SEC1


DATE: SEPTEMBER 15, 2023

DRAWING: P:\276-002\Planning\Conceptual\276002_08.dwg
USER: RWILSON
LAST MODIFIED: Sep. 14, 23 = 13:05
PLOT DATE: Sep 14, 2023 = 1:09:08 PM

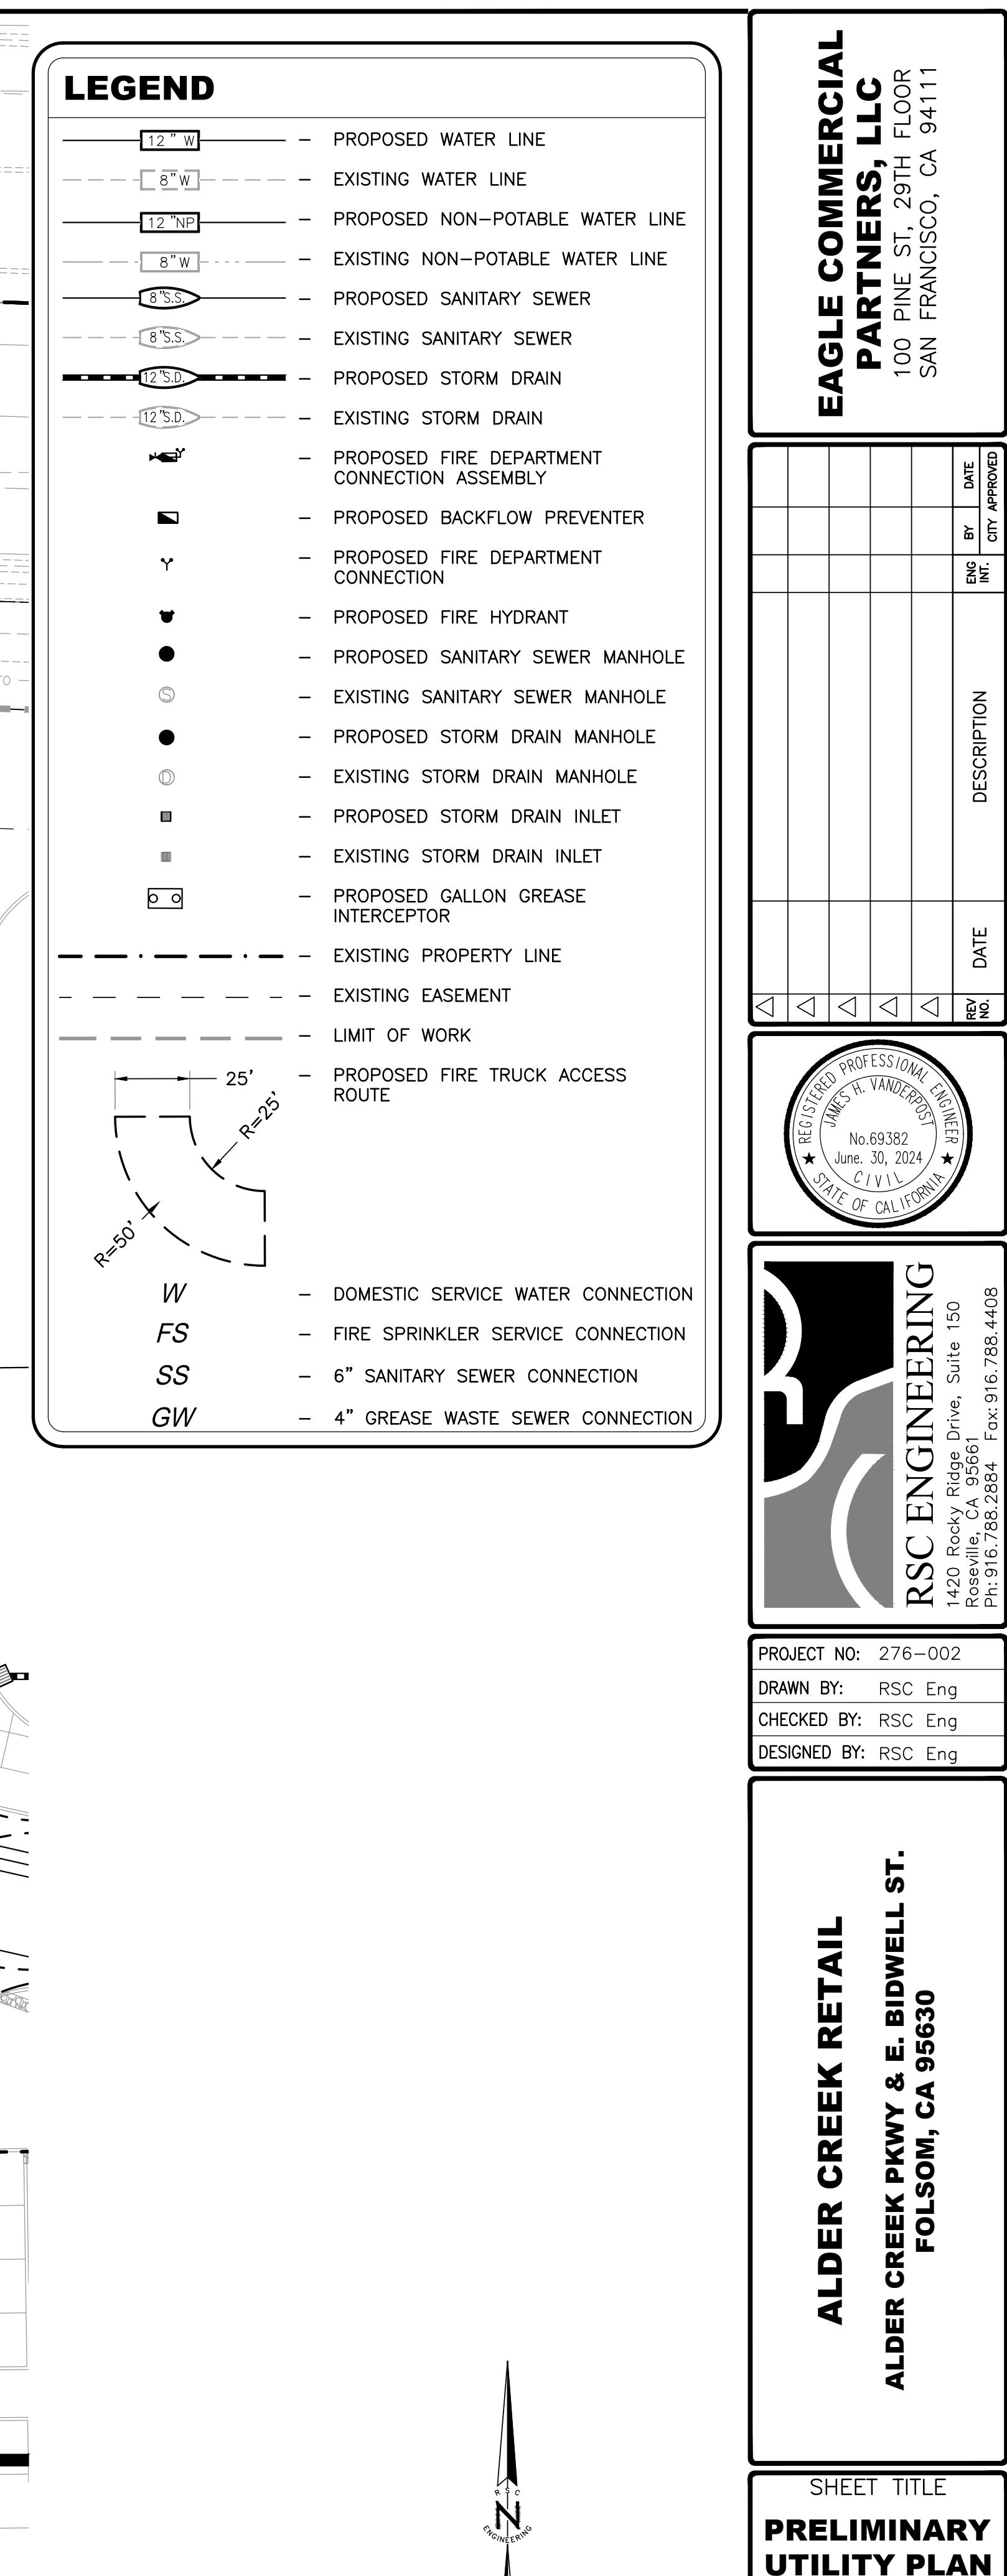

**EAGLE COMMERCIAL
PARTNERS, LLC**
100 PINE ST, 29TH FLOOR
SAN FRANCISCO, CA 94111

REV NO.	DATE	DESCRIPTION	ENG INCH.	BY CITY	DATE
△					
△					
△					
△					
△					

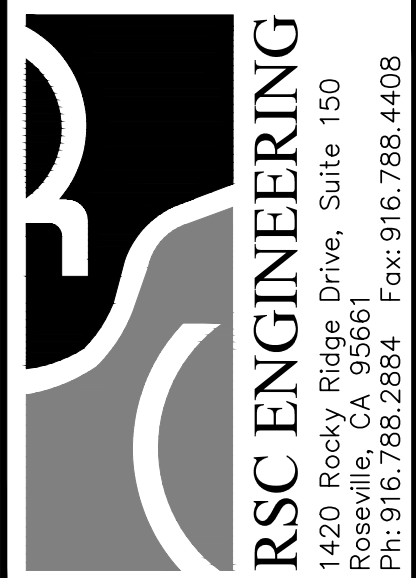

PROJECT NO:	276-002
DRAWN BY:	RSC Eng
CHECKED BY:	RSC Eng
DESIGNED BY:	RSC Eng

ALDER CREEK RETAIL
ALDER CREEK PKWY & E. BIDWELL ST.
FOLSOM, CA 95630


SHEET TITLE

**PRELIMINARY
UTILITY PLAN**

SHEET NO.
UT2

DATE: SEPTEMBER 15, 2023

DRAWING: P:\276-002 Preliminary\Conceptual\UT4.dwg
LAST MODIFIED: Sep 14, 2023 - 12:12
PLOT DATE: Sep 14, 2023 - 10:28 AM

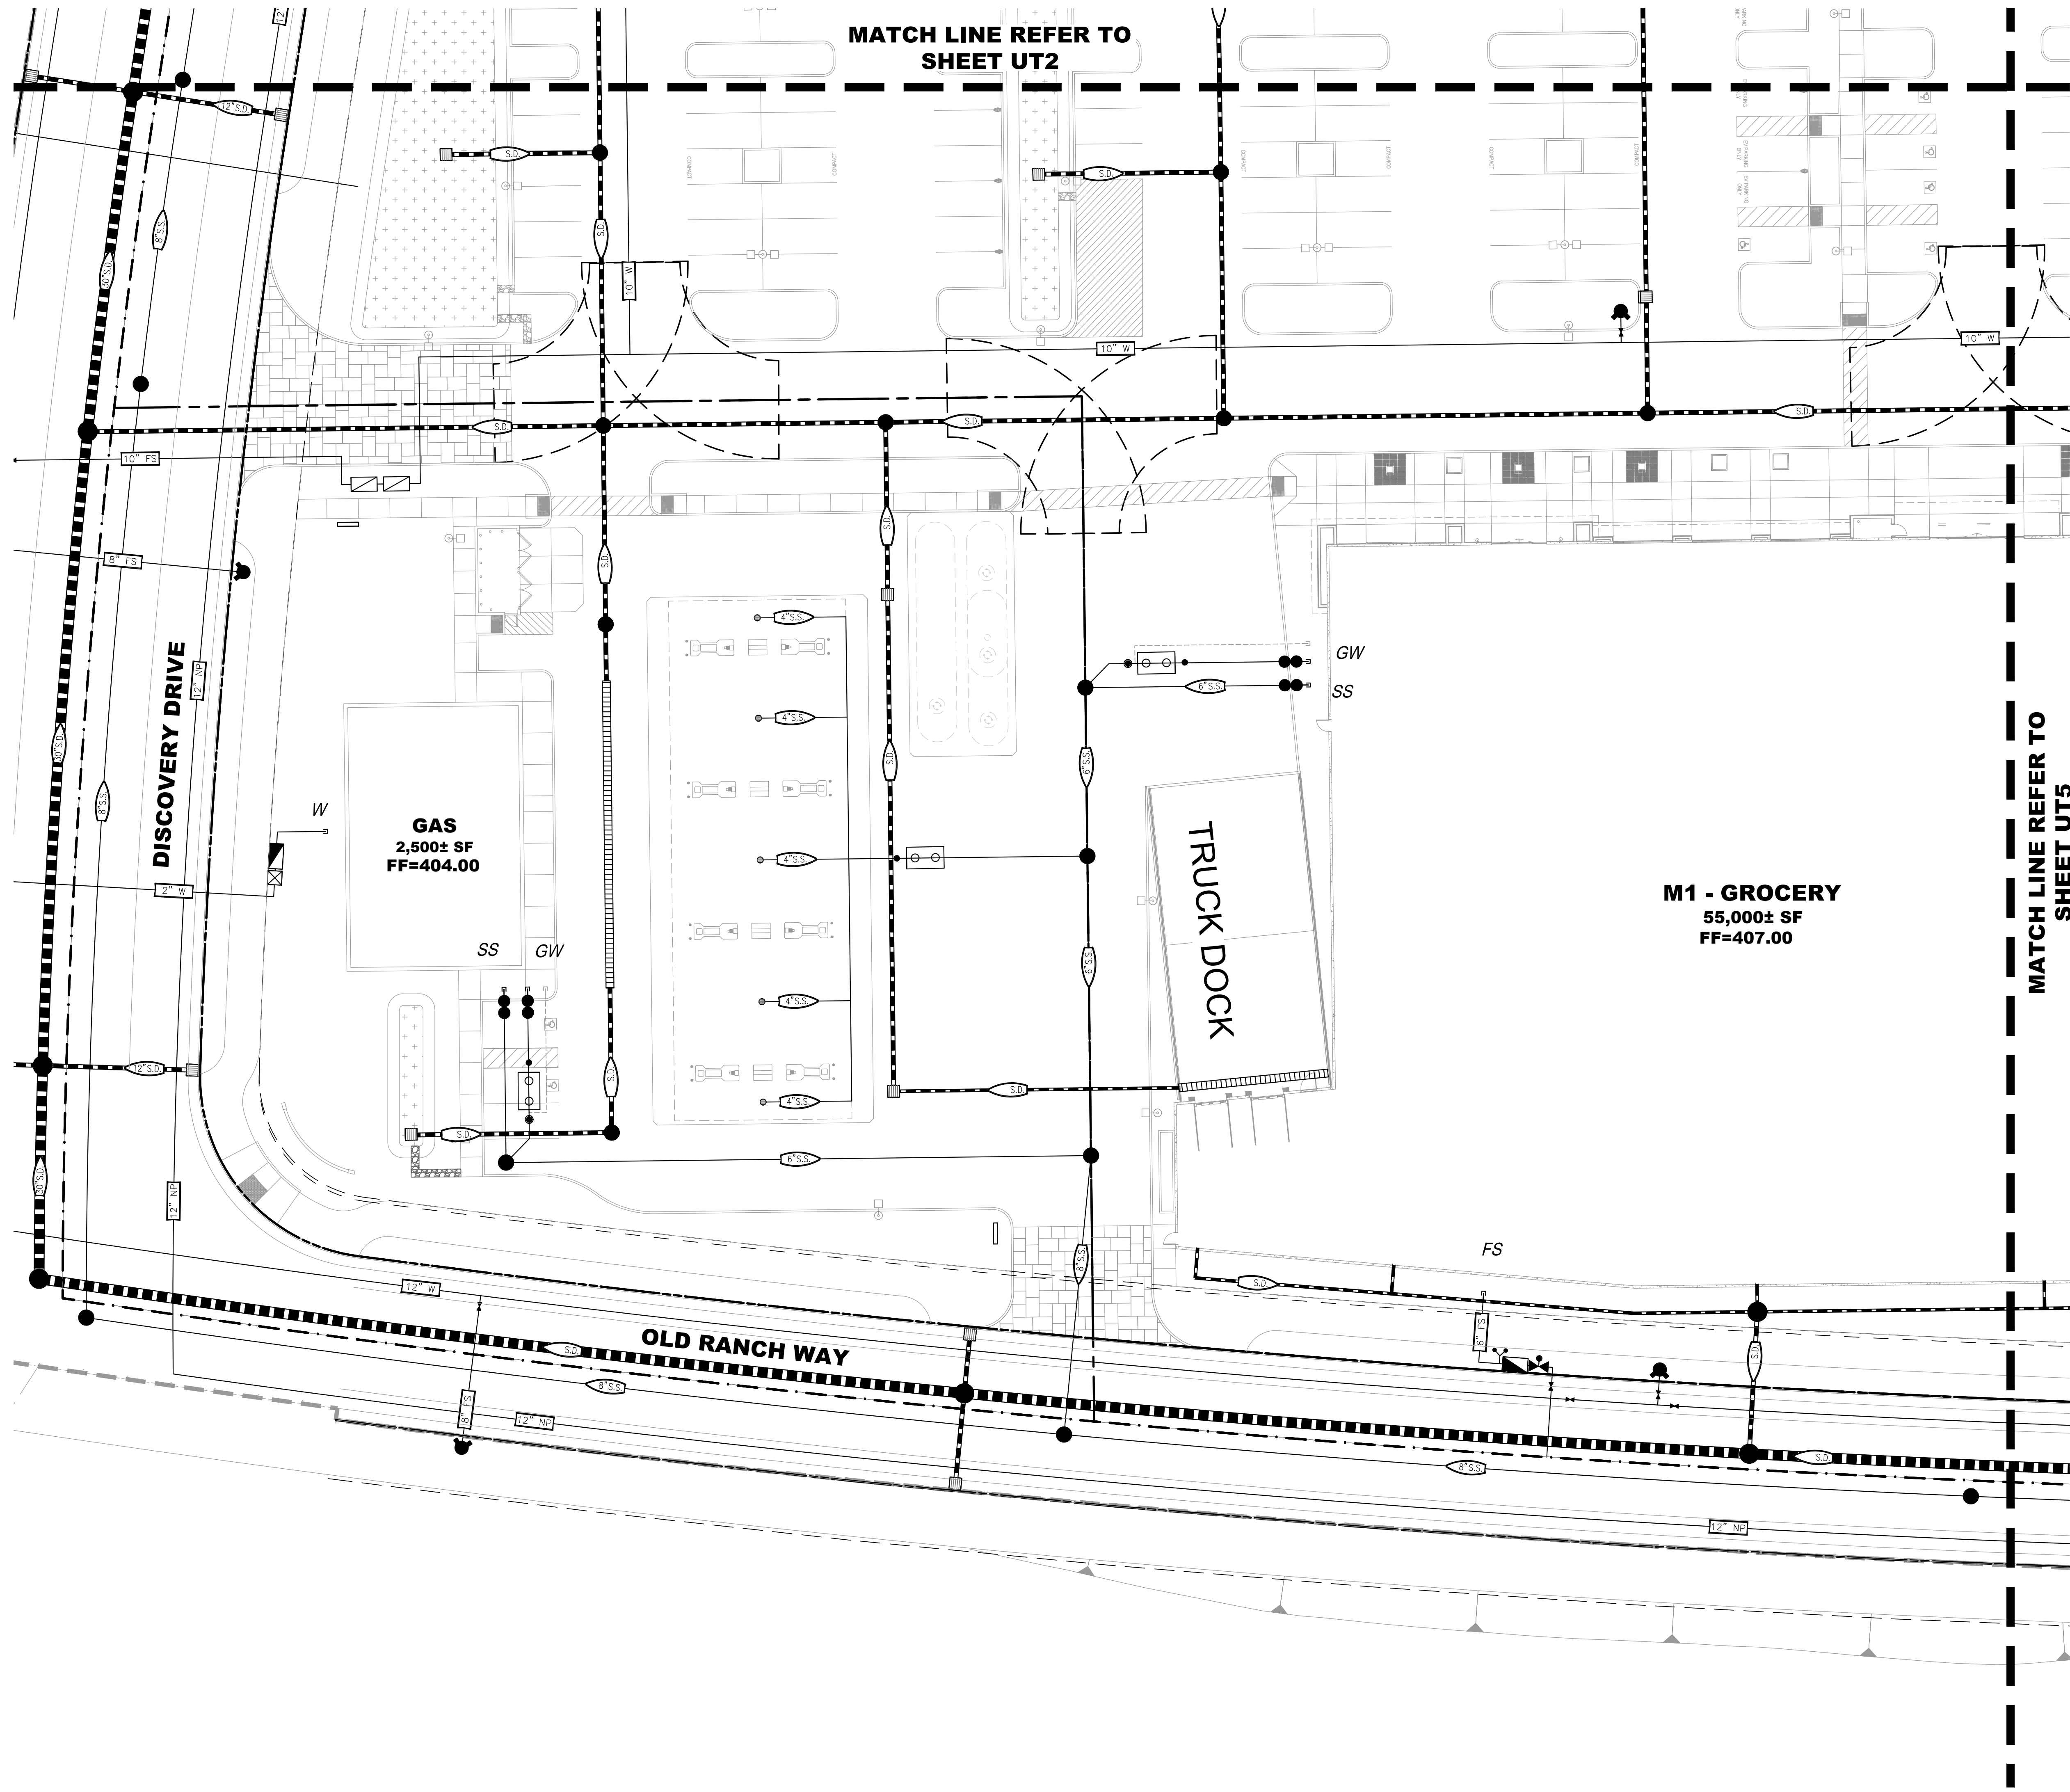

LEGEND

12" W

8" W

12" NP

8" NP

8" S.S.

8" S.S.

12" S.D.

12" S.D.

PROPOSED WATER LINE

EXISTING WATER LINE

PROPOSED NON-POTABLE WATER LINE

EXISTING NON-POTABLE WATER LINE

PROPOSED SANITARY SEWER

EXISTING SANITARY SEWER

PROPOSED STORM DRAIN

EXISTING STORM DRAIN

PROPOSED FIRE DEPARTMENT CONNECTION ASSEMBLY

PROPOSED BACKFLOW PREVENTER

PROPOSED FIRE DEPARTMENT CONNECTION

PROPOSED FIRE HYDRANT

PROPOSED SANITARY SEWER MANHOLE

EXISTING SANITARY SEWER MANHOLE

PROPOSED STORM DRAIN MANHOLE

EXISTING STORM DRAIN MANHOLE

PROPOSED STORM DRAIN INLET

EXISTING STORM DRAIN INLET

PROPOSED GALLON GREASE INTERCEPTOR

EXISTING PROPERTY LINE

EXISTING EASEMENT

LIMIT OF WORK

PROPOSED FIRE TRUCK ACCESS ROUTE

W

FS

SS


GW

DOMESTIC SERVICE WATER CONNECTION

FIRE SPRINKLER SERVICE CONNECTION

6" SANITARY SEWER CONNECTION

4" GREASE WASTE SEWER CONNECTION

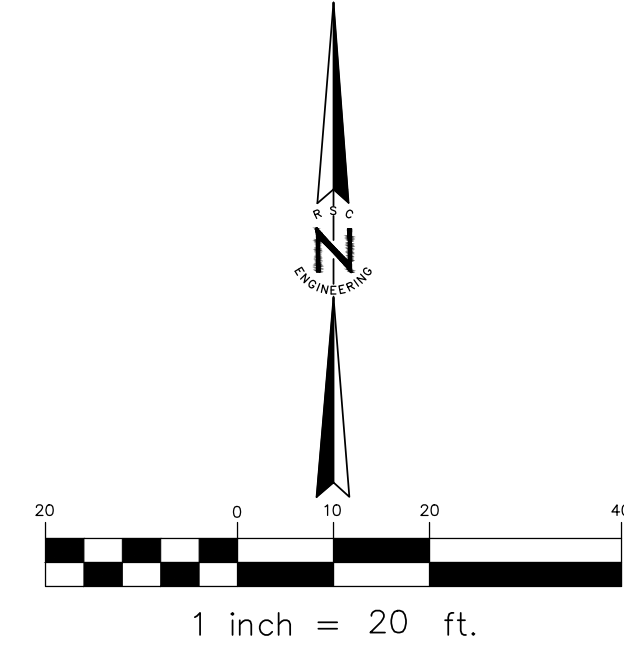

EAGLE COMMERCIAL PARTNERS, LLC
100 PINE ST, 29TH FLOOR
SAN FRANCISCO, CA 94111

REV	DATE	DESCRIPTION

RSC ENGINEERING
1420 Rocky Ridge Drive, Suite 150
Roseville, CA 95661
Ph: 916.788.2884 Fax: 916.788.4408

PROJECT NO: 276-002

DRAWN BY: RSC Eng

CHECKED BY: RSC Eng


DESIGNED BY: RSC Eng

ALDER CREEK RETAIL
ALDER CREEK PKWY & E. BIDWELL ST.
FOLSOM, CA 95630

SHEET TITLE
PRELIMINARY UTILITY PLAN


SHEET NO.
UT4

DATE: SEPTEMBER 15, 2023

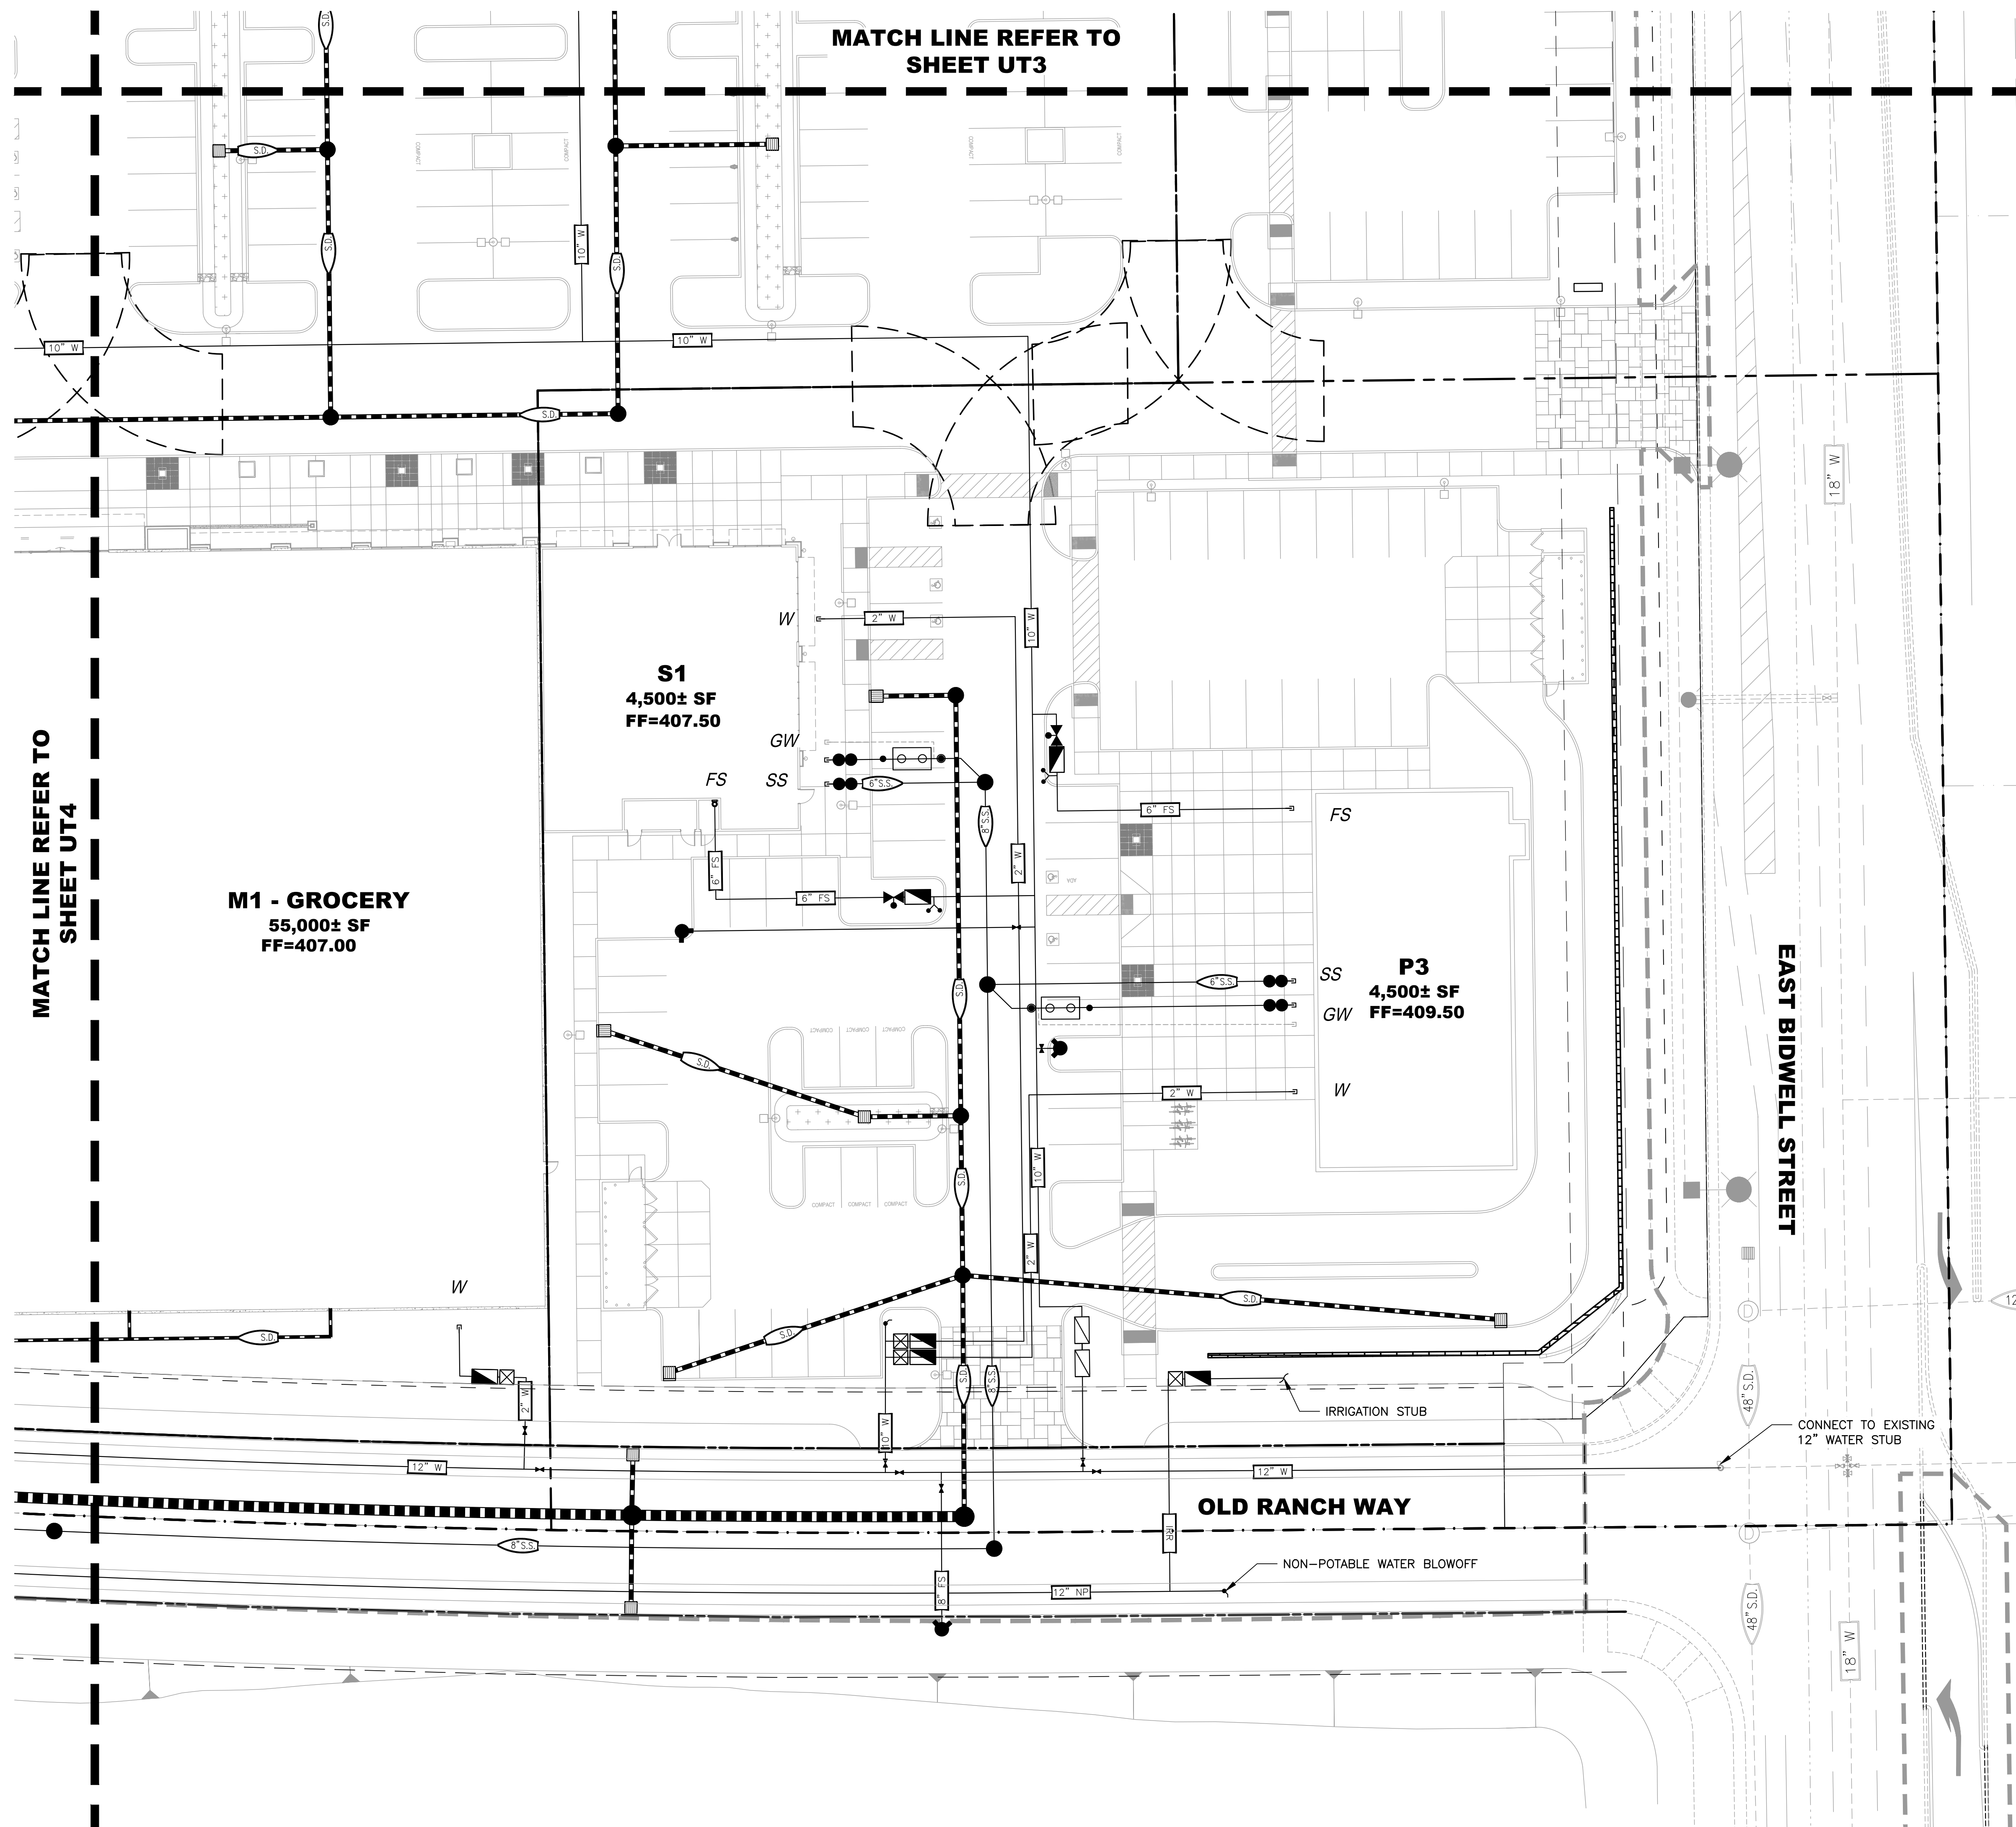

LEGEND

	PROPOSED WATER LINE
	EXISTING WATER LINE
	PROPOSED NON-POTABLE WATER LINE
	EXISTING NON-POTABLE WATER LINE
	PROPOSED SANITARY SEWER
	EXISTING SANITARY SEWER
	PROPOSED STORM DRAIN
	EXISTING STORM DRAIN
	PROPOSED FIRE DEPARTMENT CONNECTION ASSEMBLY
	PROPOSED BACKFLOW PREVENTER
	PROPOSED FIRE DEPARTMENT CONNECTION
	PROPOSED FIRE HYDRANT
	PROPOSED SANITARY SEWER MANHOLE
	EXISTING SANITARY SEWER MANHOLE
	PROPOSED STORM DRAIN MANHOLE
	EXISTING STORM DRAIN MANHOLE
	PROPOSED STORM DRAIN INLET
	EXISTING STORM DRAIN INLET
	PROPOSED GALLON GREASE INTERCEPTOR
	EXISTING PROPERTY LINE
	EXISTING EASEMENT
	LIMIT OF WORK
	PROPOSED FIRE TRUCK ACCESS ROUTE
<i>W</i>	DOMESTIC SERVICE WATER CONNECTION
<i>FS</i>	FIRE SPRINKLER SERVICE CONNECTION
<i>SS</i>	6" SANITARY SEWER CONNECTION
<i>GW</i>	4" GREASE WASTE SEWER CONNECTION

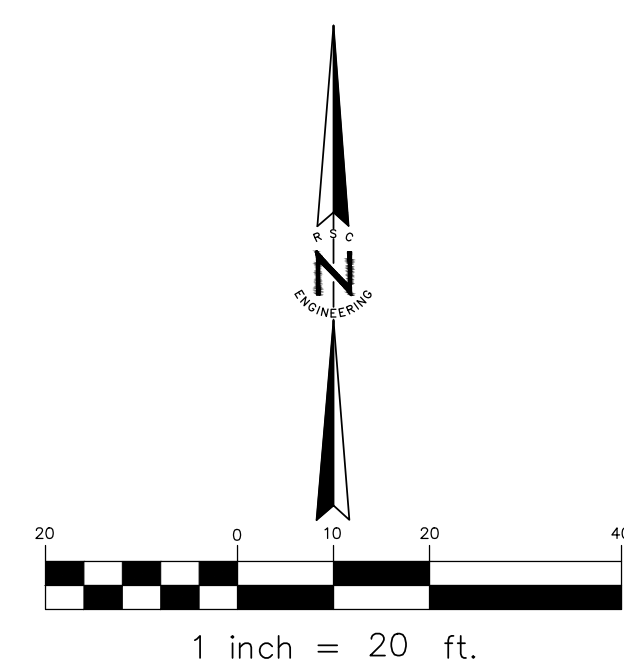

**EAGLE COMMERCIAL
PARTNERS, LLC**
100 PINE ST, 29TH FLOOR
SAN FRANCISCO, CA 94111

[illegible]

RSC ENGINEERING
1420 Rocky Ridge Drive, Suite 150
Roseville, CA 95661
Ph: 916.788.2884 Fax: 916.788.4408

PROJECT NO:	276-002
DRAWN BY:	RSC Eng
CHECKED BY:	RSC Eng
DESIGNED BY:	RSC Eng


ALDER CREEK RETAIL
ALDER CREEK PKWY & E. BIDWELL ST.
FOLSOM, CA 95630

SHEET TITLE

**PRELIMINARY
UTILITY PLAN**

SHEET NO.
UT5

DATE: SEPTEMBER 15, 2023

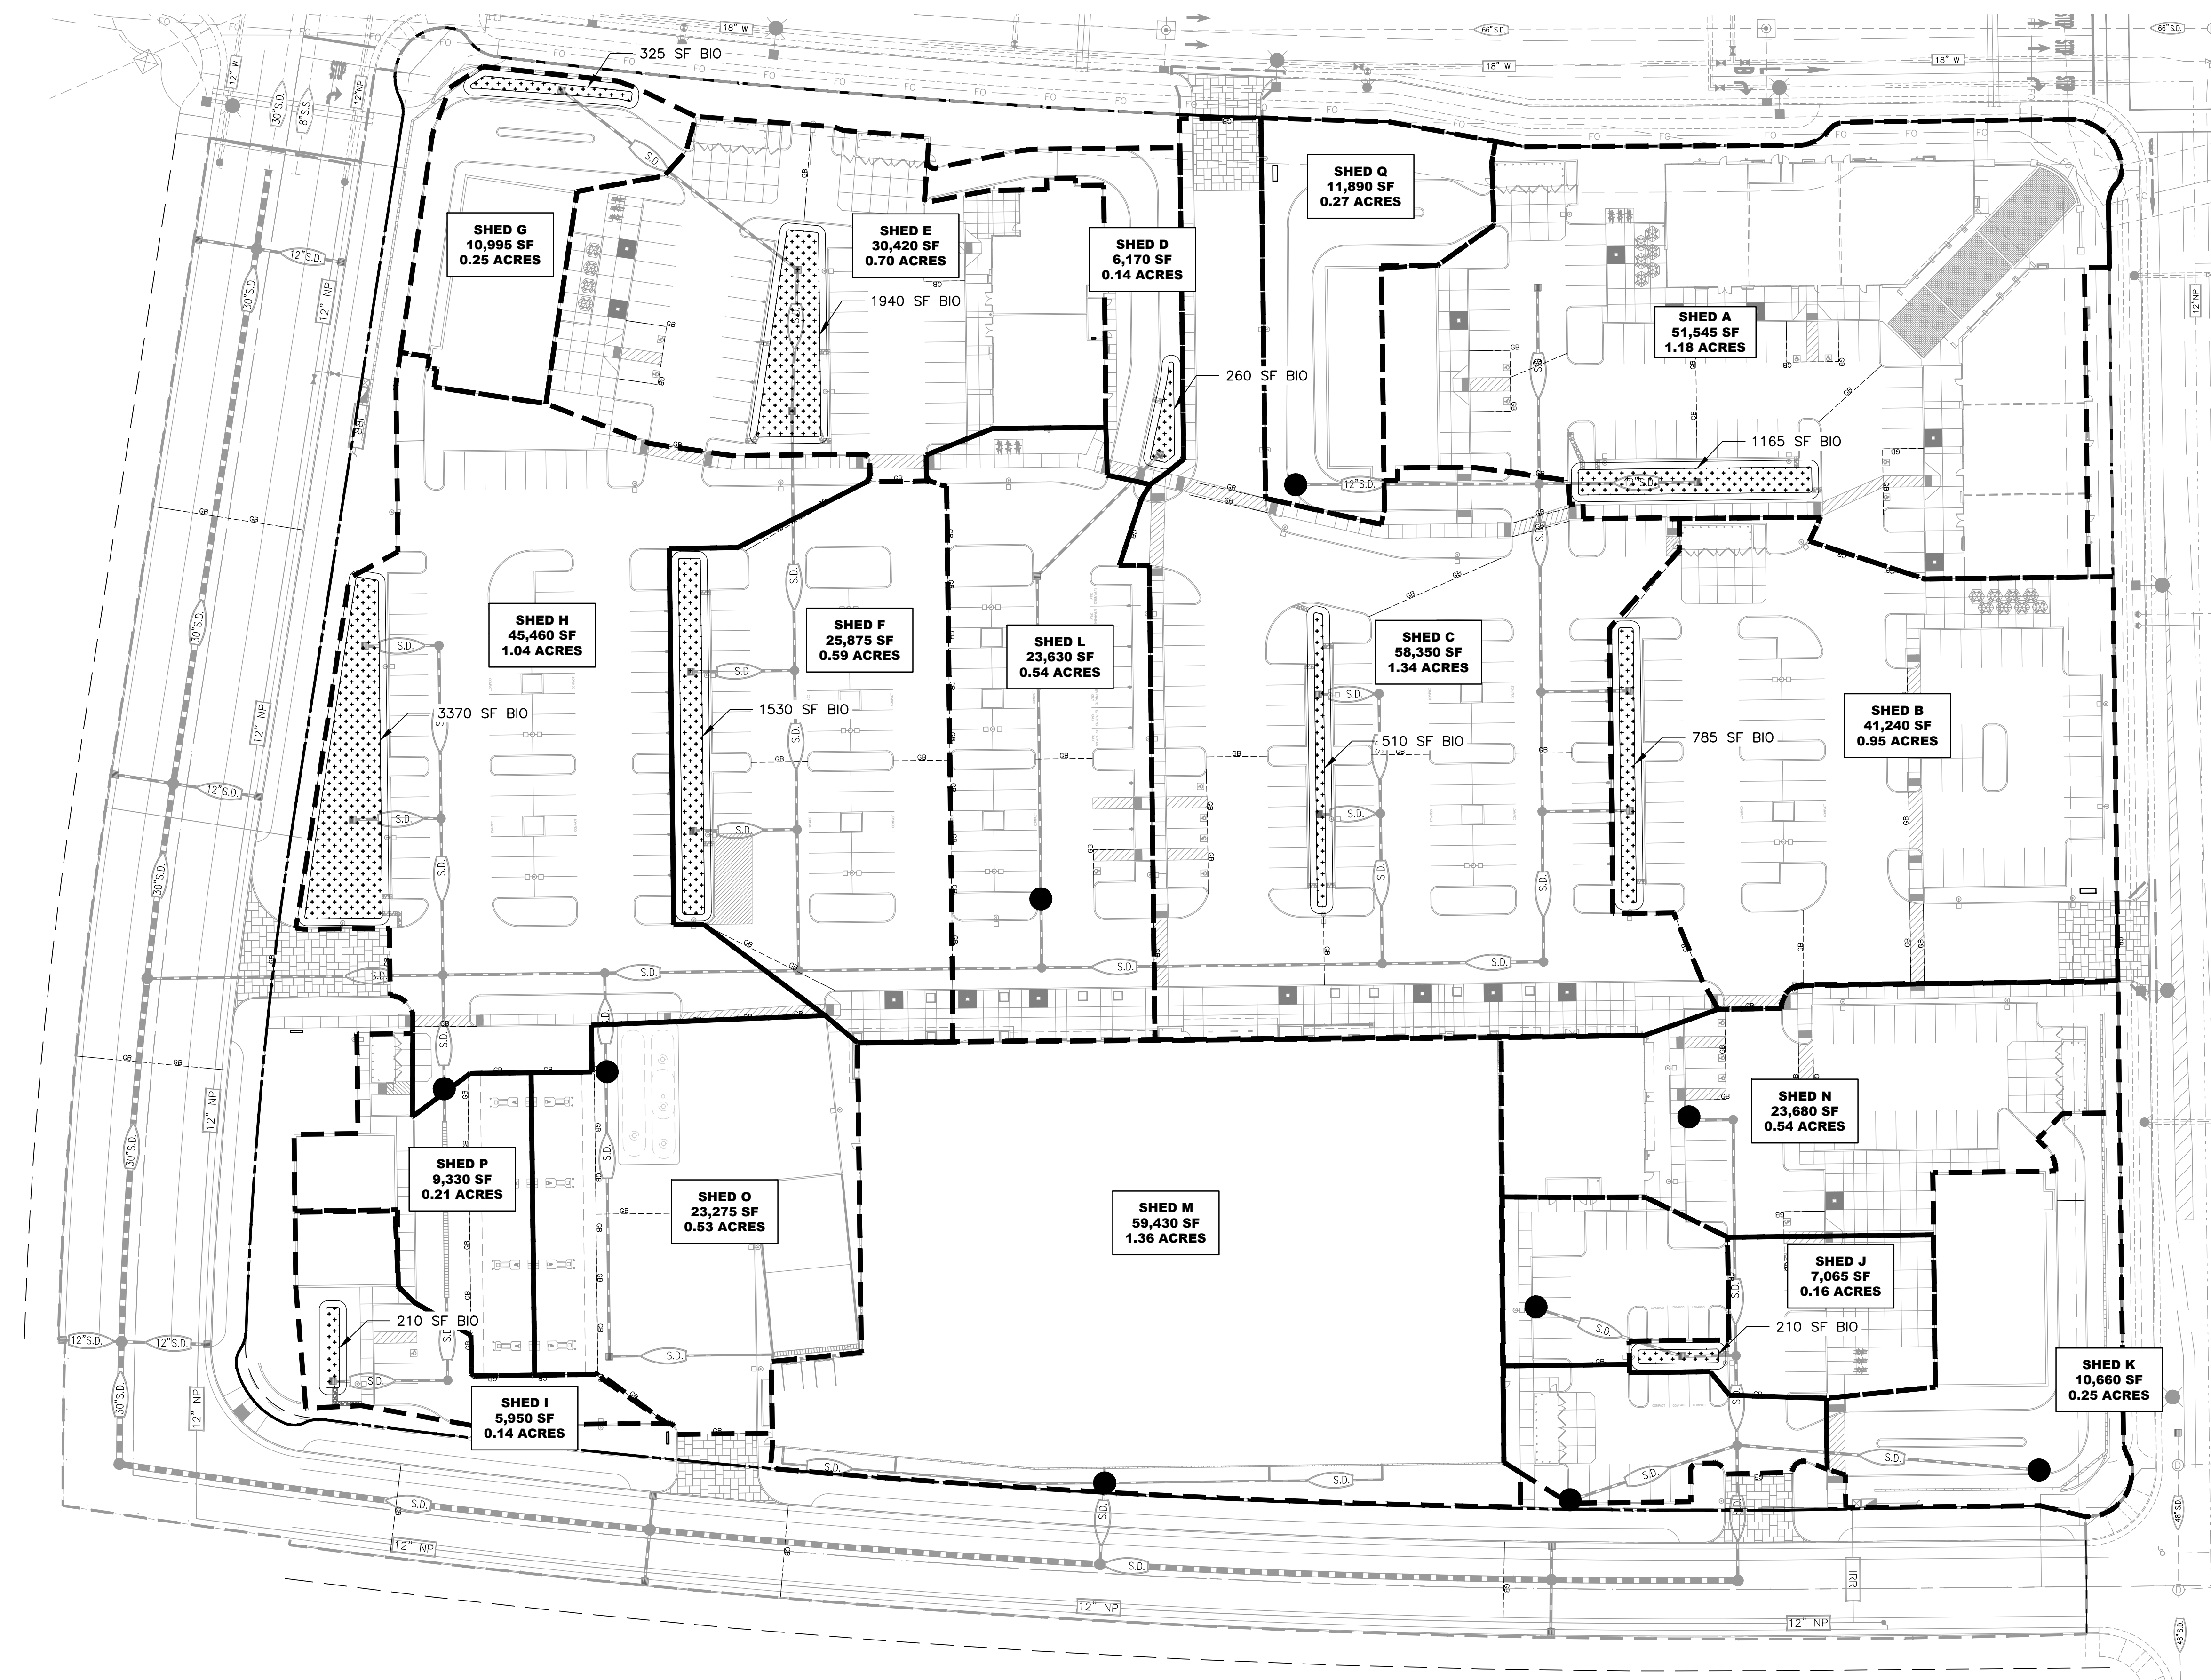

LEGEND


STORMWATER PLANTER

LOCATION OF STORMFILTER PROPRIETARY DEVICE IN ASSOCIATED SHED

SWQ DRAINAGE SHED BOUNDARY

DRAINAGE MANAGEMENT AREAS DRAINING TO STORMWATER PLANTERS								
DMA NUMBER	BMP NUMBER	TOTAL DMA AREA (SF)	STORMWATER PLANTER AREA (SF)	STORMWATER PLANTER DEPTH (INCHES)	SOIL MEDIA DEPTH (INCHES)	STORMWATER GRAVEL DEPTH (INCHES)	STORMWATER VOLUME PROVIDED (CF)	WATER QUALITY VOLUME REQUIRED (CF)
A	1	51545	1165	12	18	9	1165	1,847
B	2	41240	785	12	18	9	785	1,478
C	3	58350	510	12	18	9	510	2,091
D	4	6170	260	12	18	9	260	221

DMA NUMBER	BMP NUMBER	TOTAL DMA AREA (SF)	STORMWATER PLANTER AREA (SF)	STORMWATER PLANTER DEPTH (INCHES)	SOIL MEDIA DEPTH (INCHES)	STORMWATER GRAVEL DEPTH (INCHES)	STORMWATER VOLUME PROVIDED (CF)	WATER QUALITY VOLUME REQUIRED (CF)
E	5	30420	1940	12	18	9	1940	1,090
F	6	25875	1530	12	18	9	1530	927
G	7	10995	325	12	18	9	325	394
H	8	45460	3370	12	18	9	3370	1,629
I	10	5950	210	12	18	9	210	213
J	11	7065	210	12	18	9	210	253
						TOTAL	10305	10143

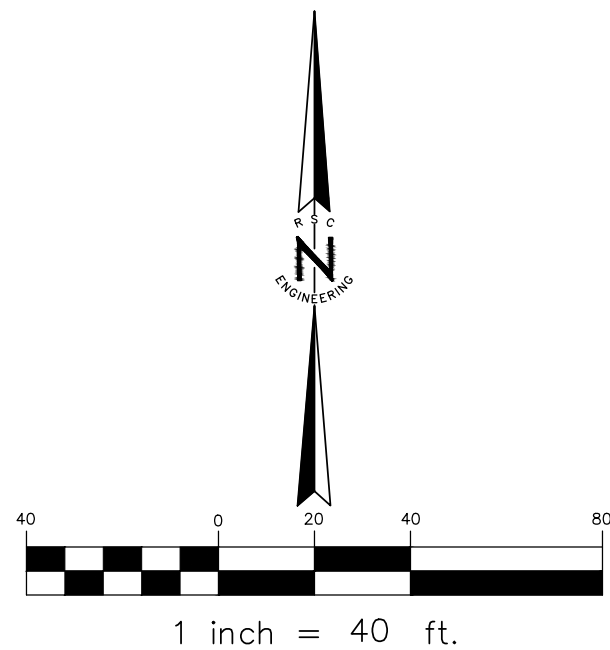

EAGLE COMMERCIAL PARTNERS, LLC
100 PINE ST, 29TH FLOOR
SAN FRANCISCO, CA 94111

REV	DATE	DESCRIPTION

PROJECT NO: 276-002

DRAWN BY: RSC Eng

CHECKED BY: RSC Eng

DESIGNED BY: RSC Eng

ALDER CREEK RETAIL
ALDER CREEK PKWY & E. BIDWELL ST.
FOLSOM, CA 95630

SHEET TITLE
PRELIMINARY STORMWATER QUALITY PLAN

SHEET NO.
SWQ

DATE: SEPTEMBER 15, 2023