



ENTITLEMENT SUBMITTAL

1775 CAVITT DRIVE
FOLSOM, CA 95630

03-01-2023



EXHIBIT LIST

ARCHITECTURAL

A-1.0 - EXISTING SITE PHOTOS
A-1.1 - ADJACENT SITE PHOTOS
A-2.0 - PROPOSED COLOR ELEVATIONS
A-2.1 - PROPOSED B&W ELEVATIONS
A-2.2 - PROPOSED B&W ELEVATIONS
A-2.3 - PERSPECTIVE VIEW
A-3.0 - FLOOR PLAN - 1ST FLOOR
A-4.0 - FLOOR PLAN - 2ND FLOOR
A-5.0 - FLOOR PLAN - 3RD FLOOR
A-6.0 - FLOOR PLAN - 4TH FLOOR
A-7.0 - ROOF PLAN
A-8.0 - UNIT MATRIX
A-9.0 - MATERIAL BOARD
A-10.0 - PHOTOMETRICS

LANDSCAPE

PL1 - CONCEPTUAL LANDSCAPE PLAN

CIVIL

C1.0 - PRELIMINARY SITE PLAN
C2.0 - PRELIMINARY UTILITY & FIRE ACCESS PLAN
C3.0 - PRELIMINARY GRADING PLAN
C4.0 - PRELIMINARY GRADING SECTIONS



mcgarchitecture.com


15635 Alton Parkway, Suite 100
Irvine, CA 92618
949.553.1117
www.mcgarchitecture.com



THE WILLIAM WARREN GROUP

SELF STORAGE MANAGEMENT. ACQUISITIONS. DEVELOPMENT.

Evan Sharp
William Warren Group Inc
201 Wilshire Blvd., Suite 102
Santa Monica, CA 90401
Email: esharp@williamwarren.com

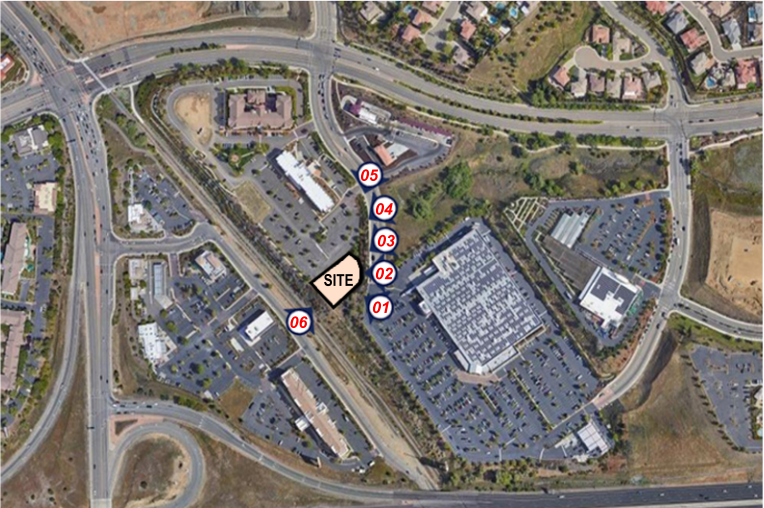

KEY PLAN
N.T.S.



DATE: 10/11/2023
MCG JOB #: 22.801.01

DATE	REVISIONS

©MCG ARCHITECTURE 2022 ALL RIGHTS RESERVED
NOTE: This information is conceptual in nature and is subject to adjustments pending further verification and Client, Tenant, and Governmental Agency approvals. No warranties or guaranties of any kind are given or implied by the Architect.

EXISTING SITE PHOTOS



1775 CAVITT DRIVE
FOLSOM, CA



THE WILLIAM WARREN GROUP
SELF STORAGE MANAGEMENT. ACQUISITIONS. DEVELOPMENT.

CLEVELAND
DENVER
GLENORA
IRVINE
ORLANDO
PHOENIX
SAN FRANCISCO

A-1.0



mcgarchitecture.com



KEY PLAN
N.T.S.



DATE: 10/11/2023
MCG JOB #: 22.801.01

DATE	REVISIONS

©MCG ARCHITECTURE 2022 ALL RIGHTS RESERVED
NOTE: This information is conceptual in nature and is subject to adjustments pending further verification and Client, Tenant, and Governmental Agency approvals. No warranties or guaranties of any kind are given or implied by the Architect.

ADJACENT SITE PHOTOS



1775 CAVITT DRIVE
FOLSOM, CA




THE WILLIAM WARREN GROUP
SELF STORAGE MANAGEMENT. ACQUISITIONS. DEVELOPMENT.

CLEVELAND
DENVER
GLENORA
IRVINE
ORLANDO
PHOENIX
SAN FRANCISCO


A-1.1




mcgarchitecture.com

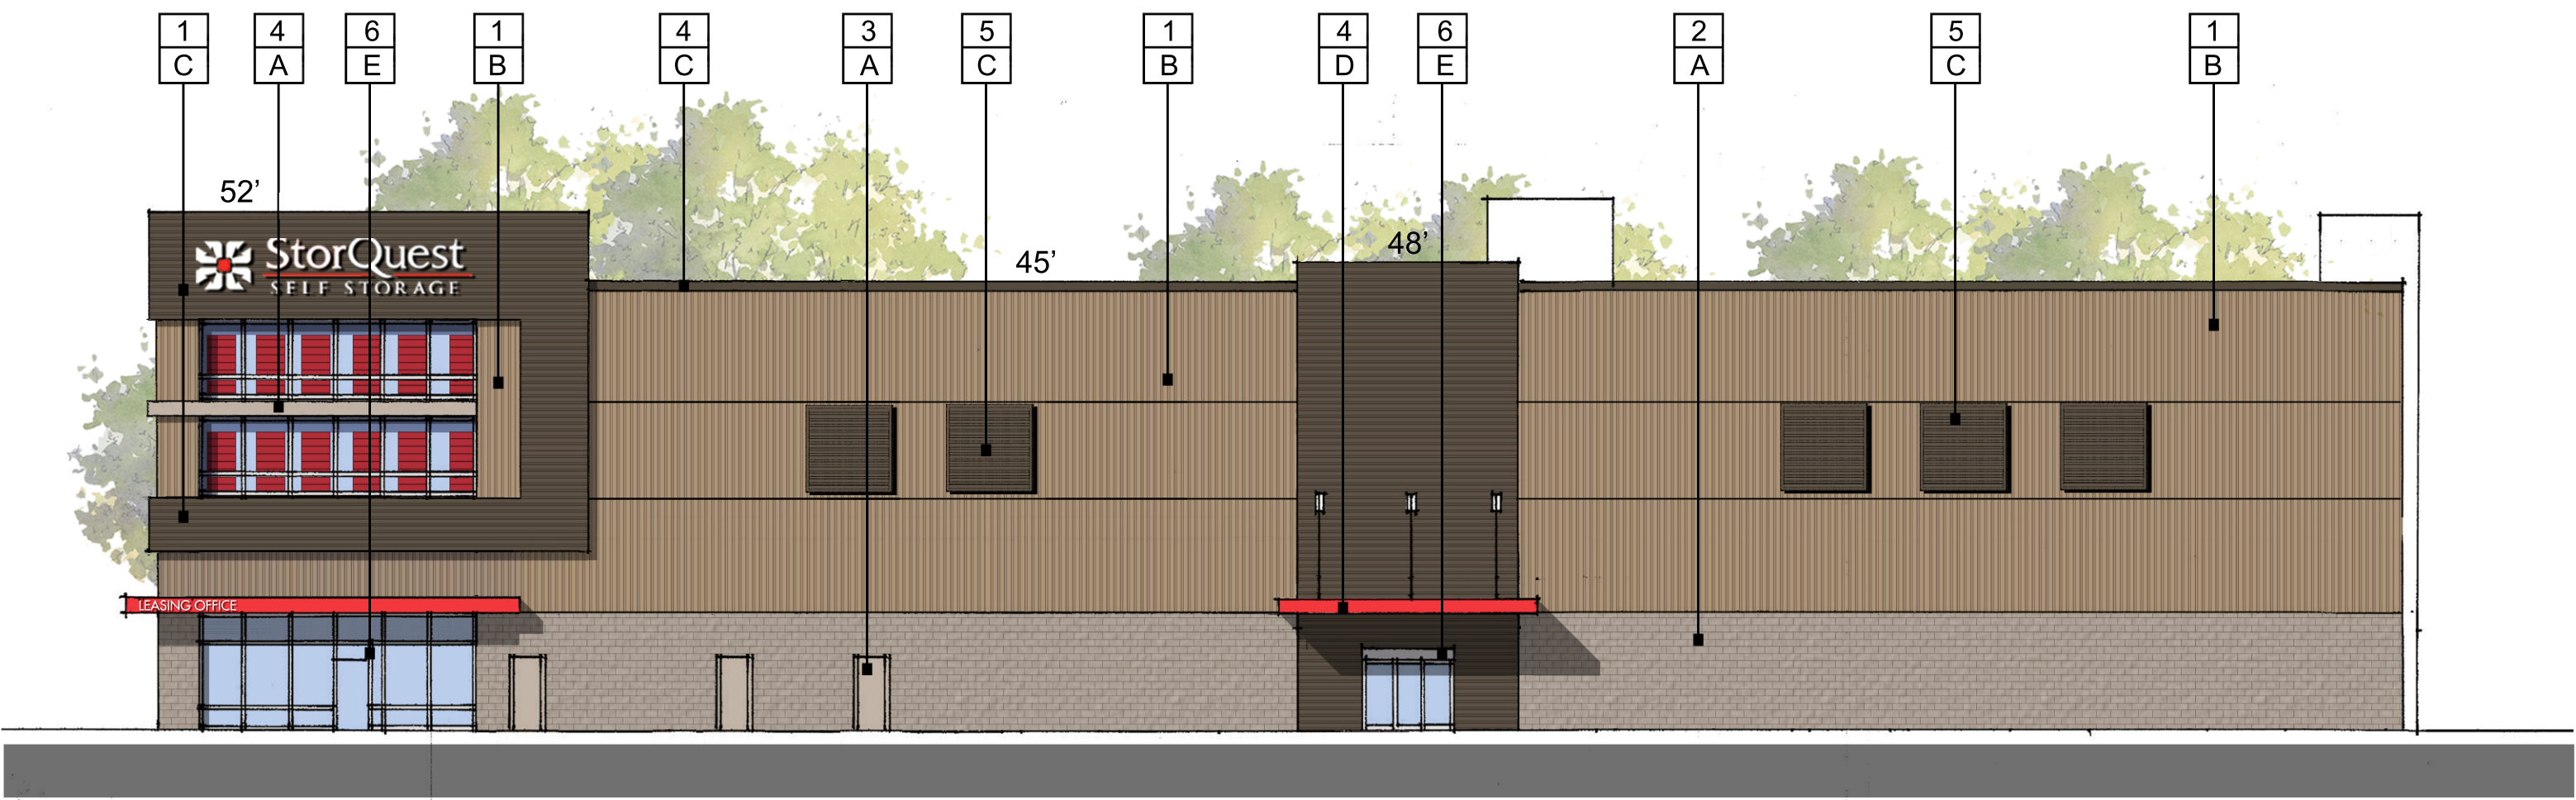


1. NORTH ELEVATION

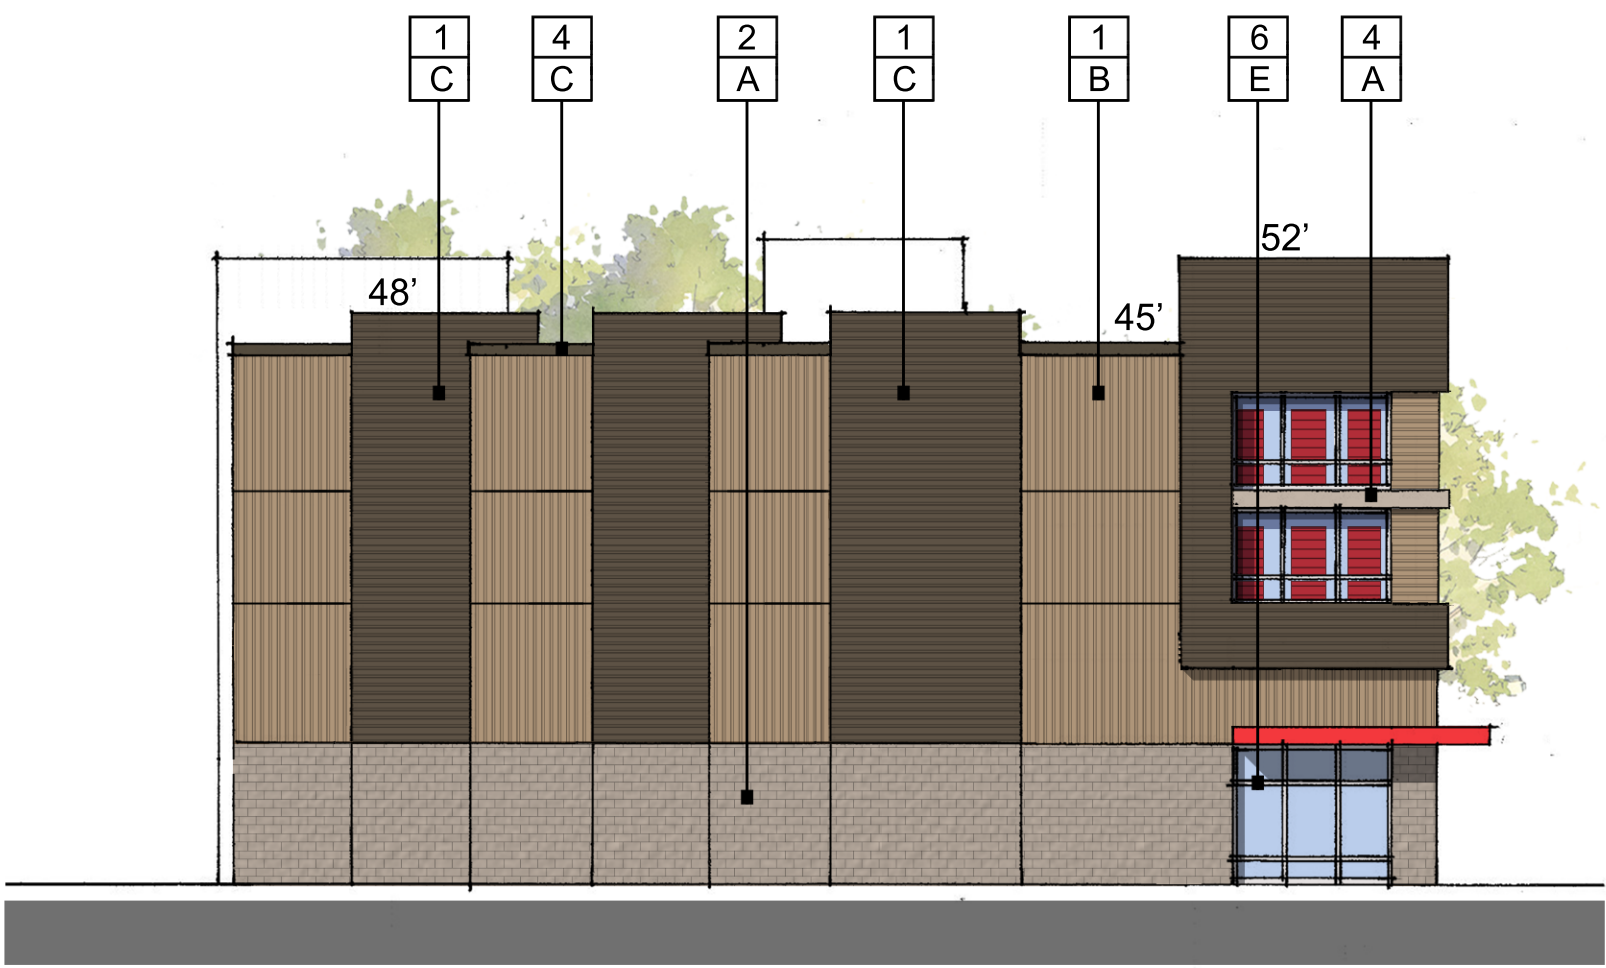

2. EAST ELEVATION

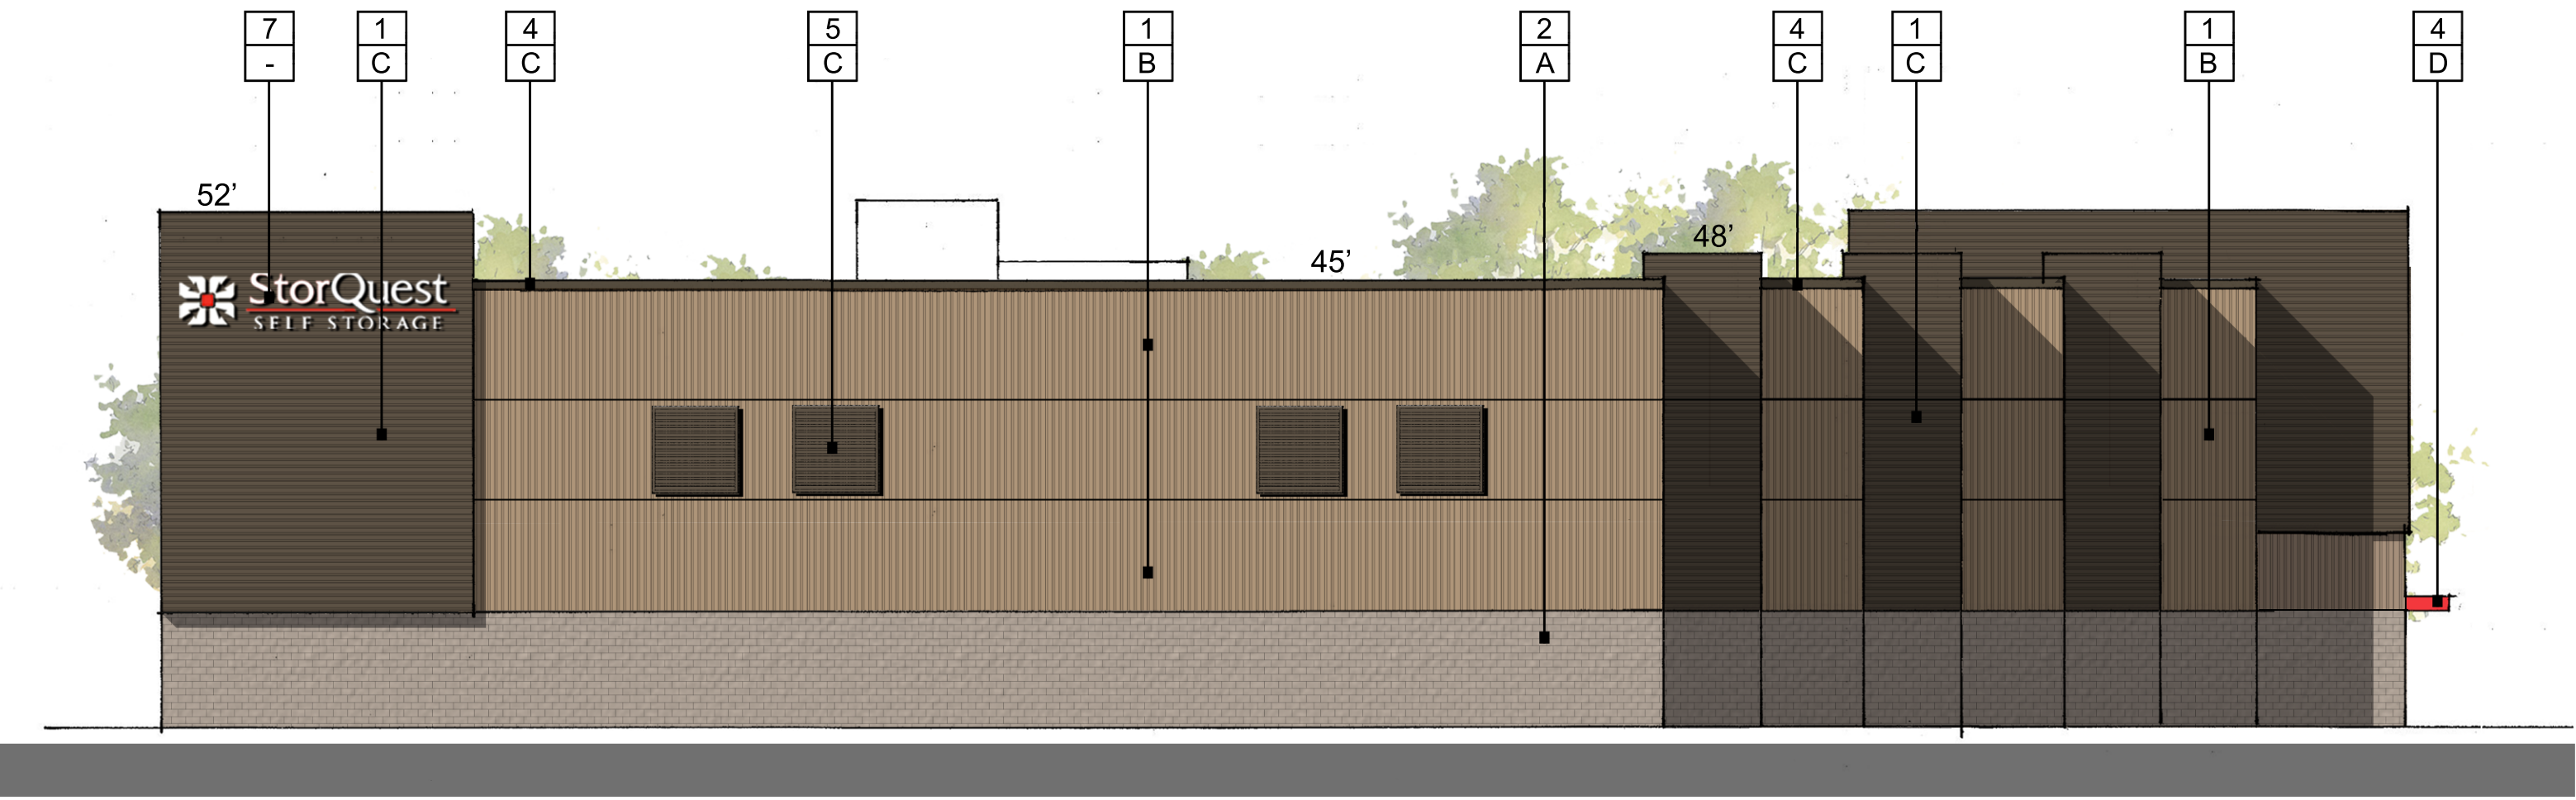


3. SOUTH ELEVATION

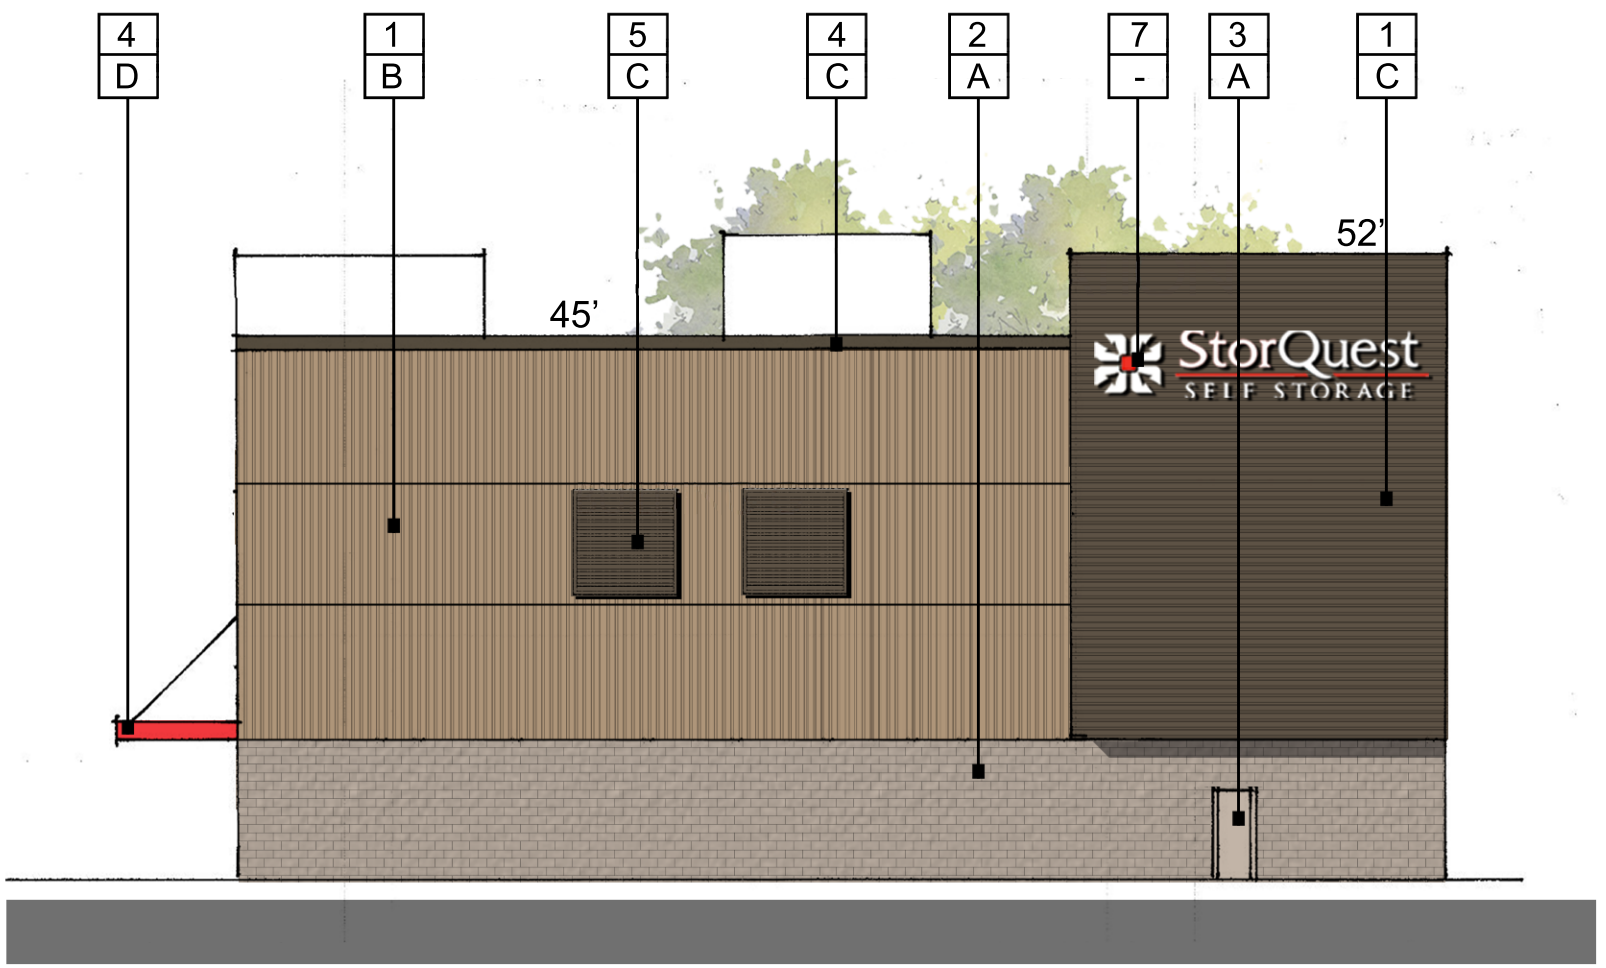

4. WEST ELEVATION



KEY PLAN
N.T.S.

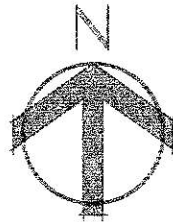

FINISHES:

- 1 METAL PANELS
- 2 SPLIT-FACE CMU
- 3 METAL DOOR
- 4 METAL CANOPY / TRIM
- 5 DECORATIVE METAL GRILL
- 6 ALUMINUM STOREFRONT
- 7 SIGNAGE BY: OTHERS

COLORS:

- A SW6079 "DIVERSE BEIGE"
BY: SHERWIN WILLIAMS
- B "BROWNSTONE"
BY: MBCI
- C "MEDIUM BRONZE"
BY: MBCI
- D "CRIMSON RED"
BY: MBCI
- E CLEAR ANODIZED STOREFRONT
BY: KAWNEER

DATE: 02/02/2023
MCG JOB #: 22.801.01

DATE	REVISIONS

© MCG ARCHITECTURE 2022. ALL RIGHTS RESERVED.
NOTE: This information is conceptual in nature and is subject to adjustments pending further verification and Client, Tenant, and Governmental Agency approvals. No warranties or guarantees of any kind are given or implied by the Architect.

PROPOSED ELEVATIONS

SCALE: 1/16" = 1'-0"



1775 CAVITT DRIVE
FOLSOM, CA





THE WILLIAM WARREN GROUP
SELF STORAGE MANAGEMENT. ACQUISITIONS. DEVELOPMENT.

CLEVELAND
DENVER
GLENORA
IRVINE
ORLANDO
PHOENIX
SAN FRANCISCO

A-2.0



mcgarchitecture.com

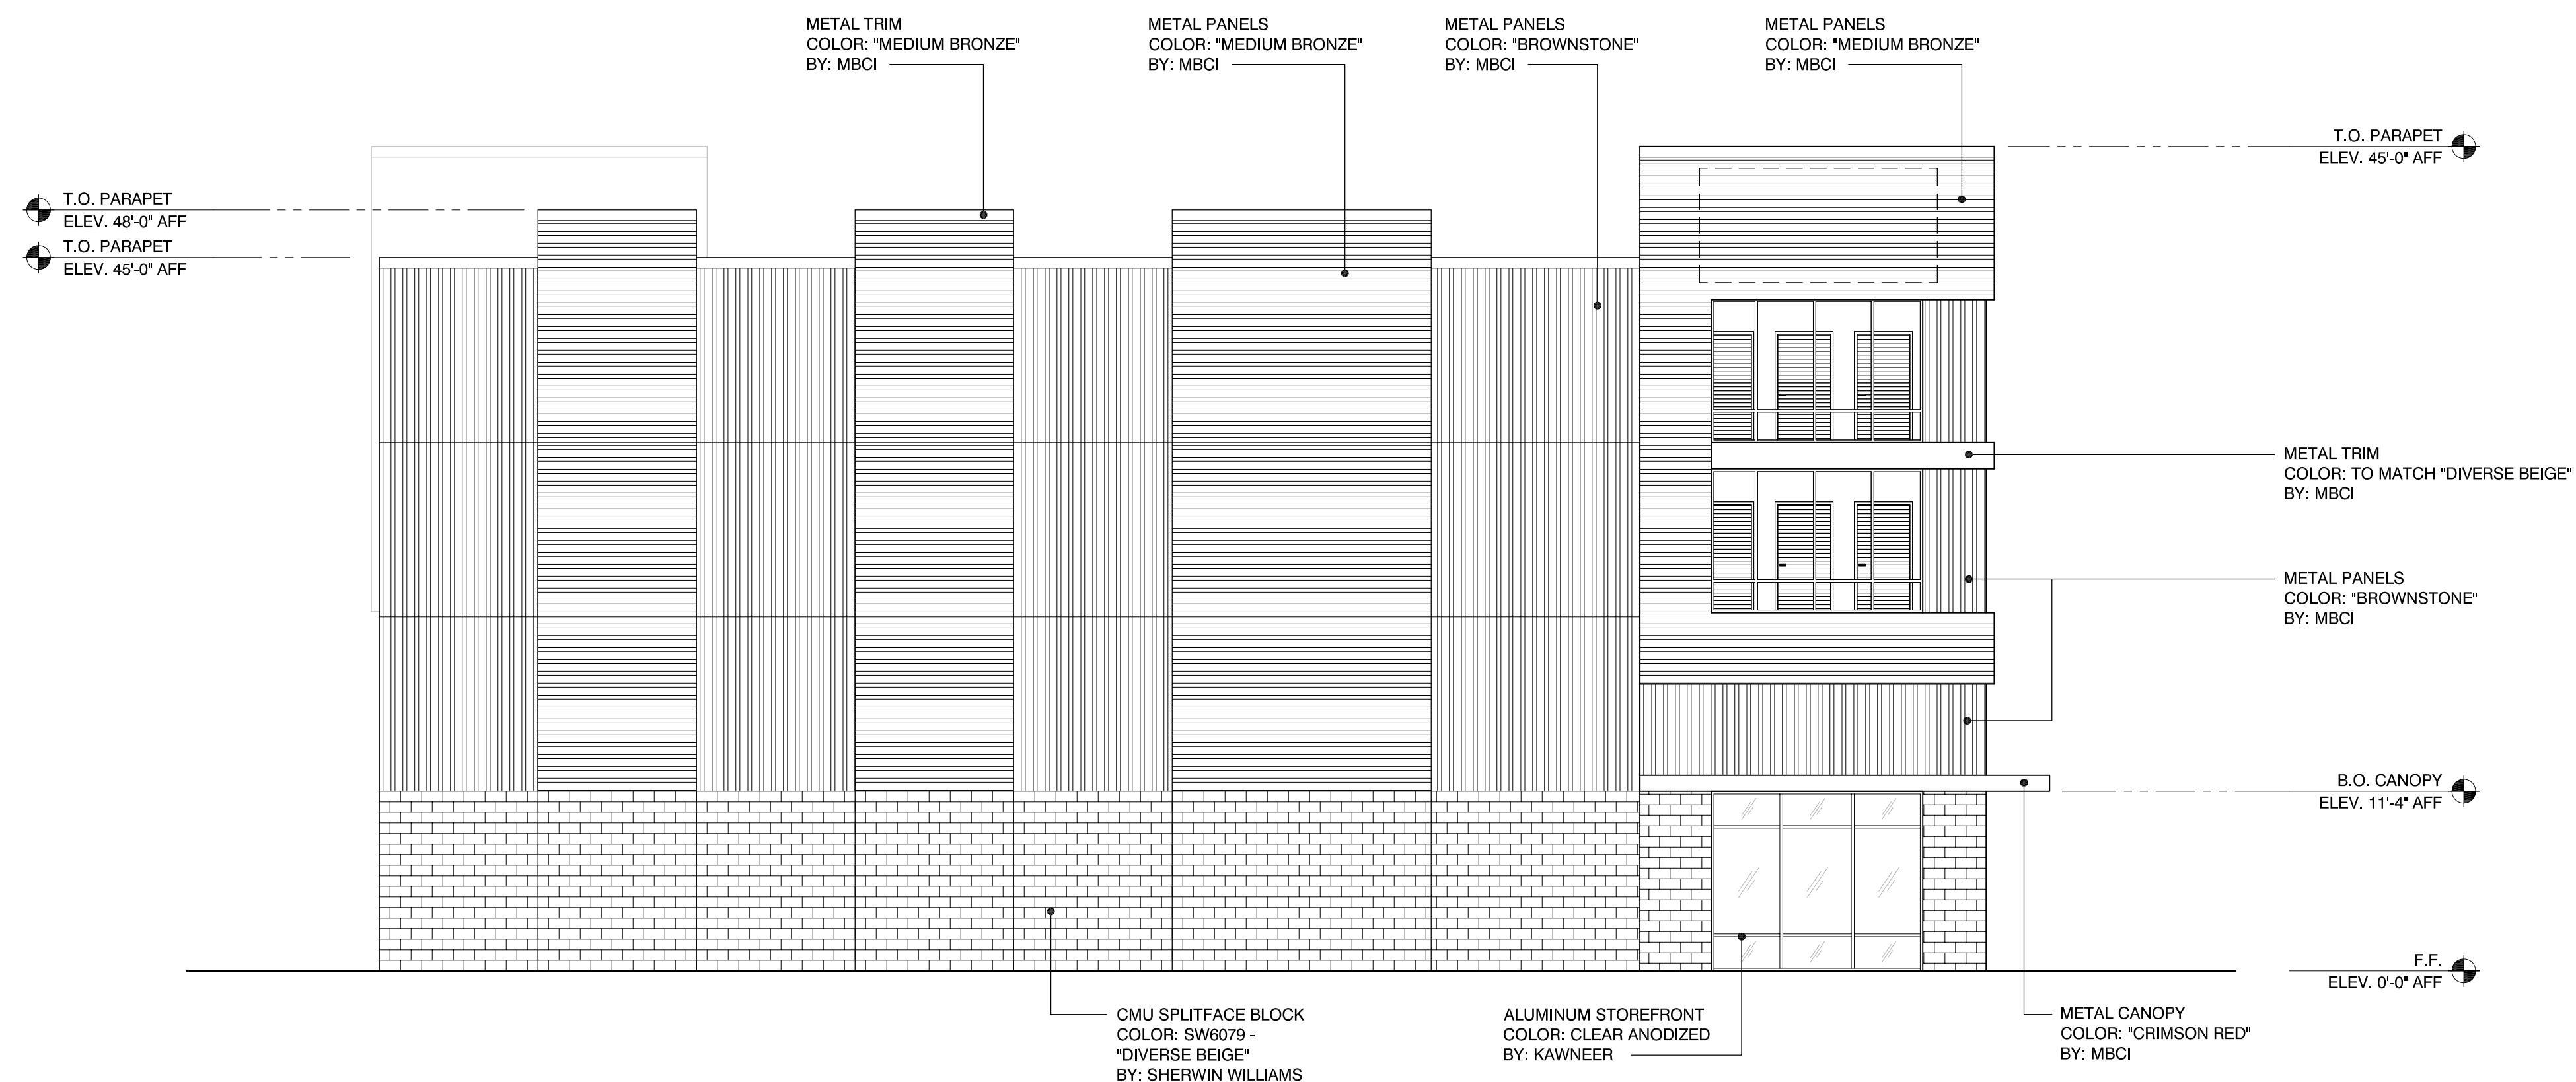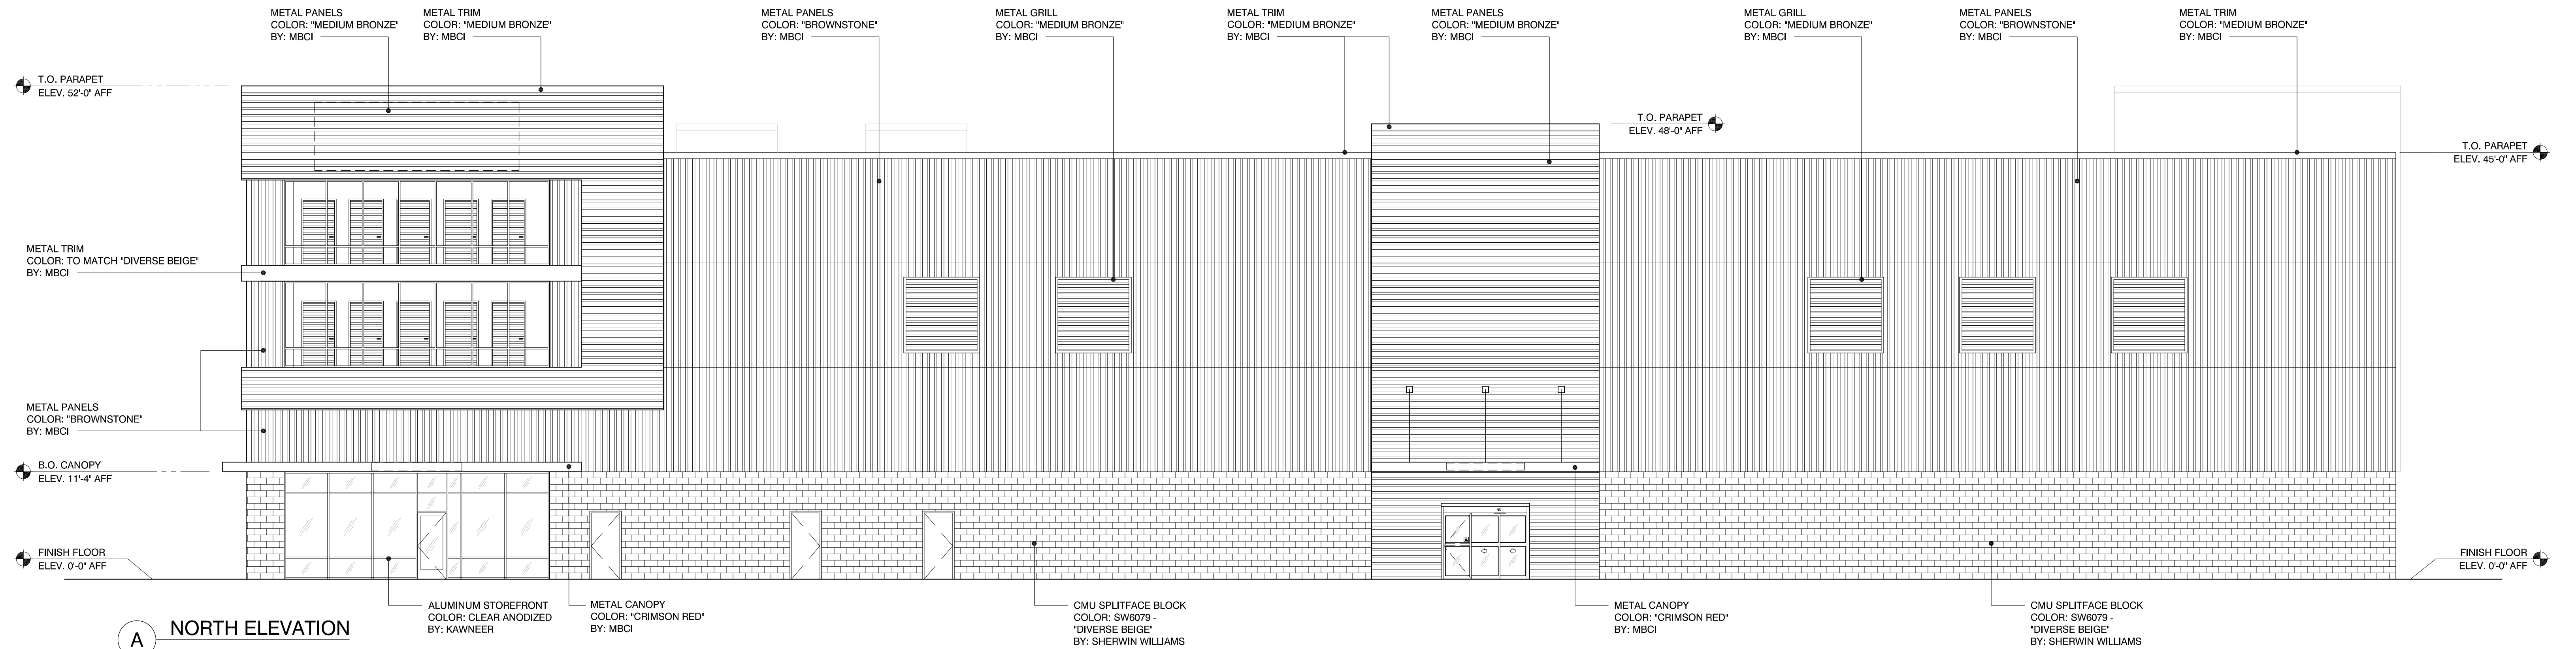

DATE: 02/13/2023
MCG JOB #: 22.801.05

DATE	REVISIONS

© MCG ARCHITECTURE 2022 ALL RIGHTS RESERVED
NOTE: This information is conceptual in nature and is subject to adjustments pending further verification and Client, Tenant, and Governmental Agency approvals. No warranties or guarantees of any kind are given or implied by the Architect.

EXTERIOR ELEVATIONS

SCALE: 1/8" = 1'-0"



1775 CAVITT DRIVE
FOLSOM, CA




THE WILLIAM WARREN GROUP
SELF STORAGE MANAGEMENT. ACQUISITIONS. DEVELOPMENT.

CLEVELAND
DENVER
GLENORA
IRVINE
ORLANDO
PHOENIX
SAN FRANCISCO


A-2.1



mcgarchitecture.com

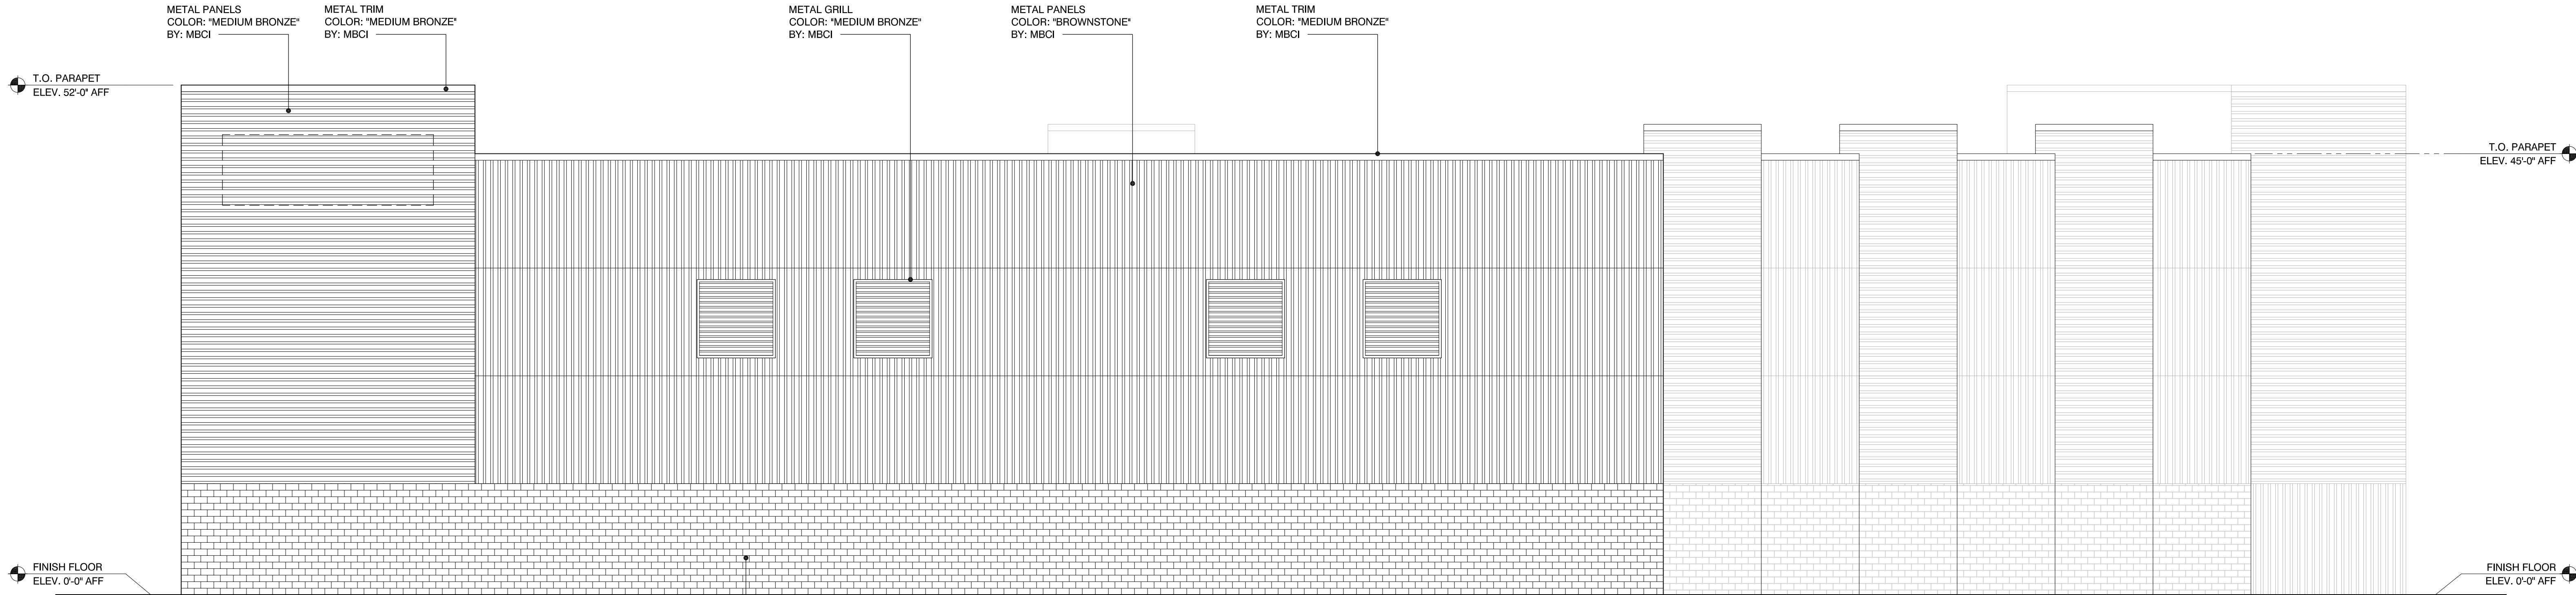

C SOUTH ELEVATION

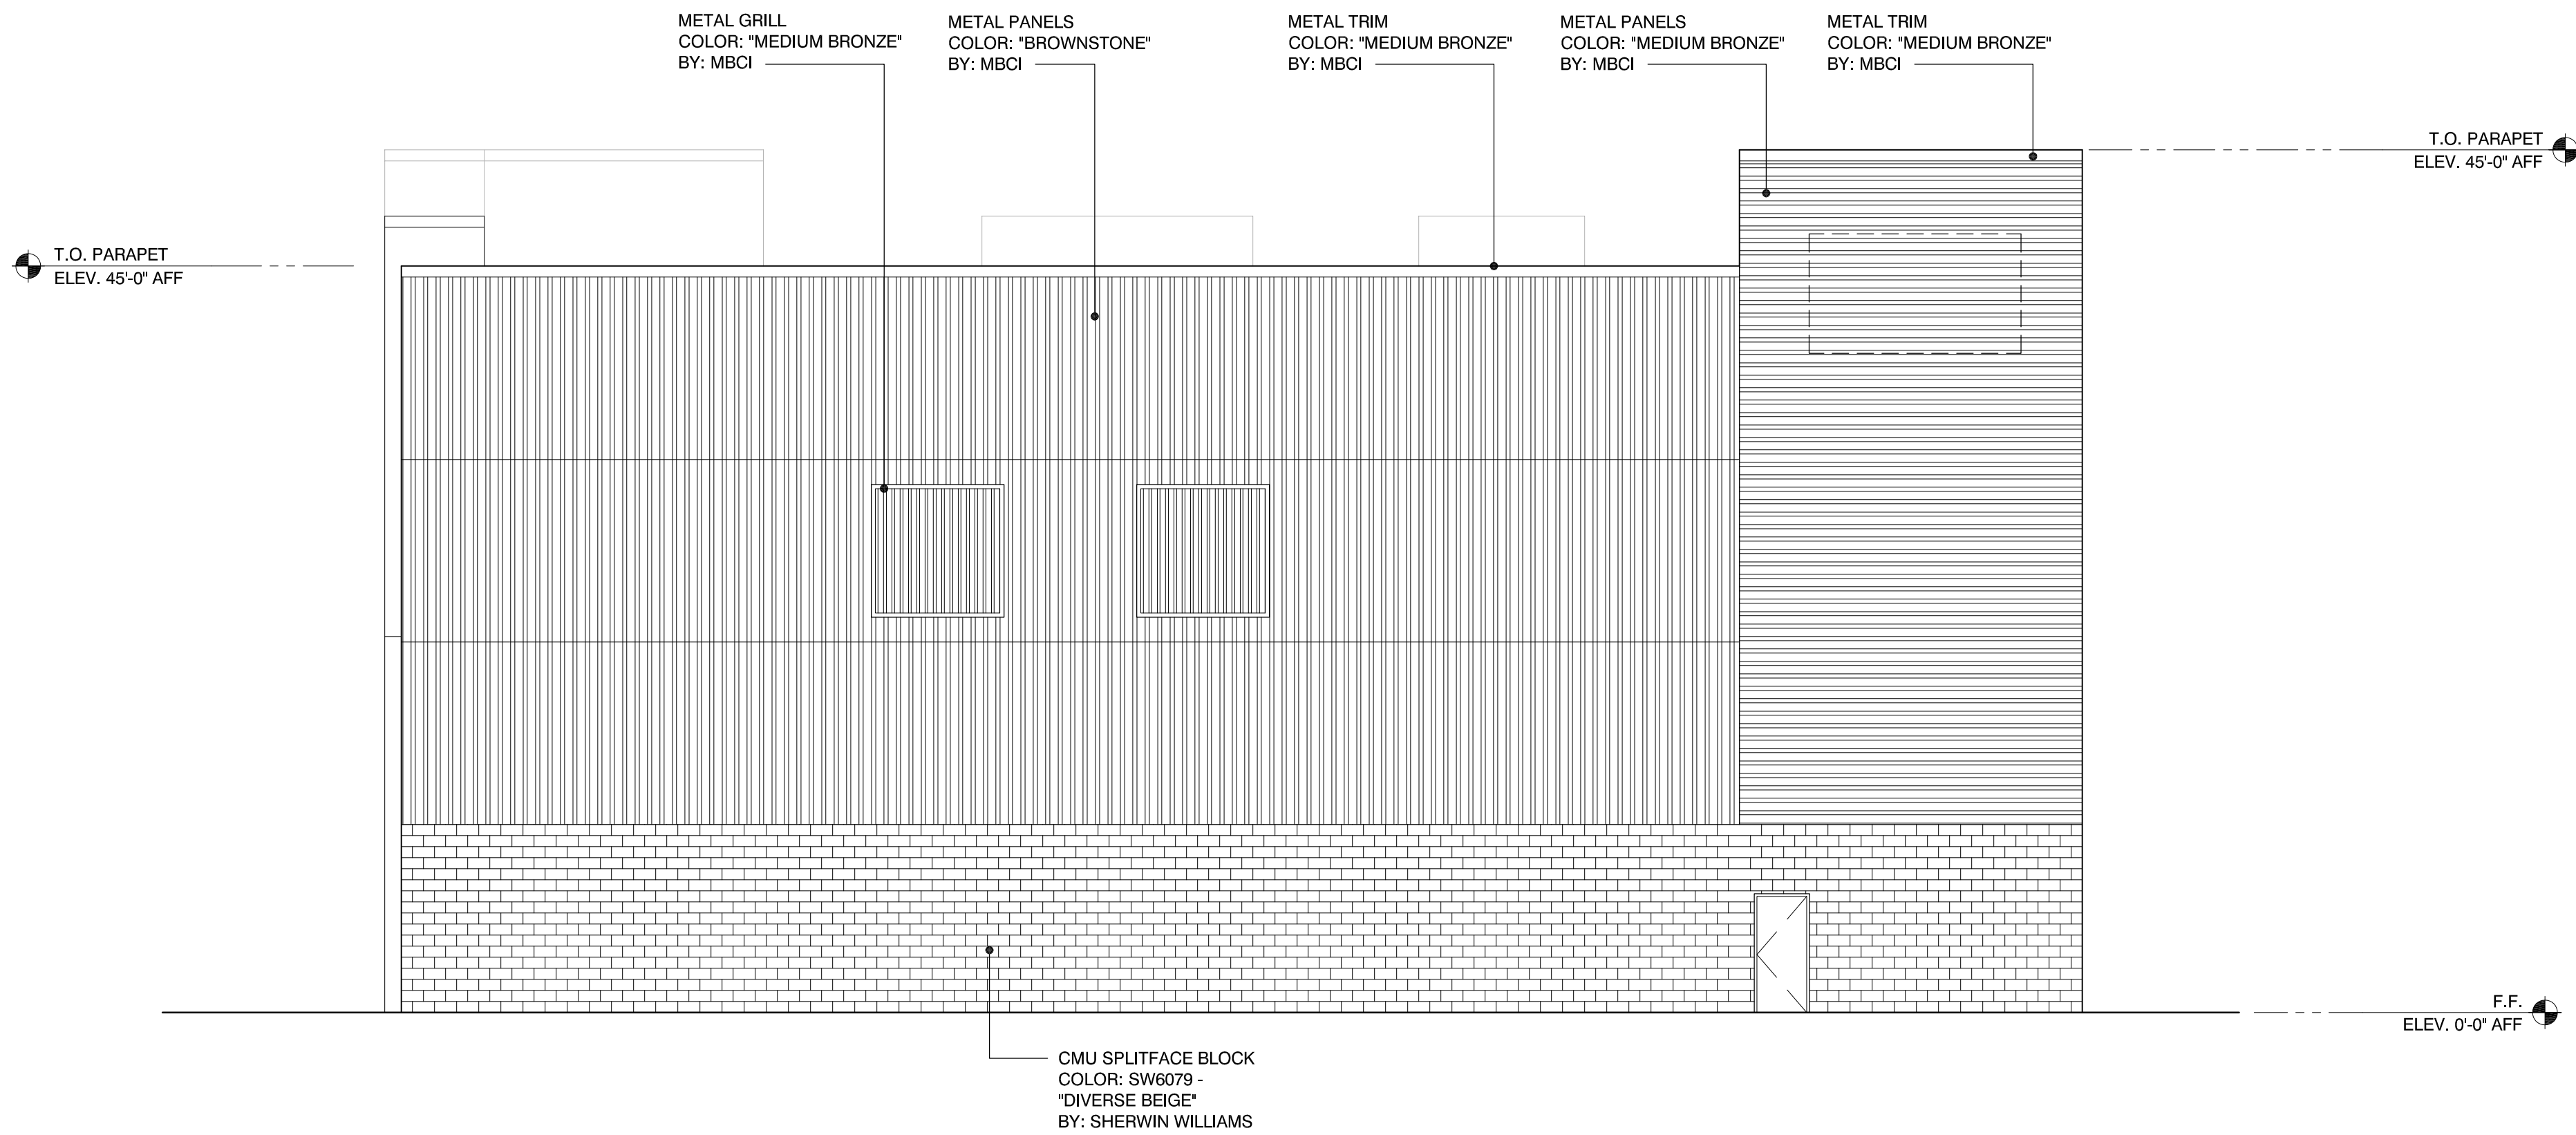

D WEST ELEVATION

DATE: 02/13/2023
MCG JOB #: 22.801.05

DATE	REVISIONS

© MCG ARCHITECTURE 2022. ALL RIGHTS RESERVED.
NOTE: This information is conceptual in nature and is subject to adjustments pending further verification and Client, Tenant, and Governmental Agency approvals. No warranties or guarantees of any kind are given or implied by the Architect.

EXTERIOR ELEVATIONS

SCALE: 1/8" = 1'-0"



1775 CAVITT DRIVE
FOLSOM, CA



THE WILLIAM WARREN GROUP
SELF STORAGE MANAGEMENT. ACQUISITIONS. DEVELOPMENT.

CLEVELAND
DENVER
GLENORA
IRVINE
ORLANDO
PHOENIX
SAN FRANCISCO

A-2.2



mcgarchitecture.com



DATE: 03/01/2023
MCG JOB #: 22.801.01

DATE	REVISIONS

©MCG ARCHITECTURE 2022. ALL RIGHTS RESERVED.
NOTE: This information is conceptual in nature and is subject to adjustments pending further verification and Client, Tenant, and Governmental Agency approvals. No warranties or guaranties of any kind are given or implied by the Architect.

PERSPECTIVE VIEW



1775 CAVITT DRIVE
FOLSOM, CA



THE WILLIAM WARREN GROUP
SELF STORAGE MANAGEMENT. ACQUISITIONS. DEVELOPMENT.

CLEVELAND
DENVER
GLENORA
IRVINE
ORLANDO
PHOENIX
SAN FRANCISCO

A-2.3



mcgarchitecture.com



©MCG ARCHITECTURE 2022 ALL RIGHTS RESERVED
NOTE: This information is conceptual in nature and is subject to adjustments pending further verification and Client, Tenant, and Governmental Agency approvals. No warranties or guaranties of any kind are given or implied by the Architect.

SCALE: 1/8" = 1'-0"




THE WILLIAM WARREN GROUP
SELF STORAGE MANAGEMENT. ACQUISITIONS. DEVELOPMENT.

CLEVELAND
DENVER
GLENDDORA
IRVINE
ORLANDO
PHOENIX
SAN FRANCISCO



mcgarchitecture.com

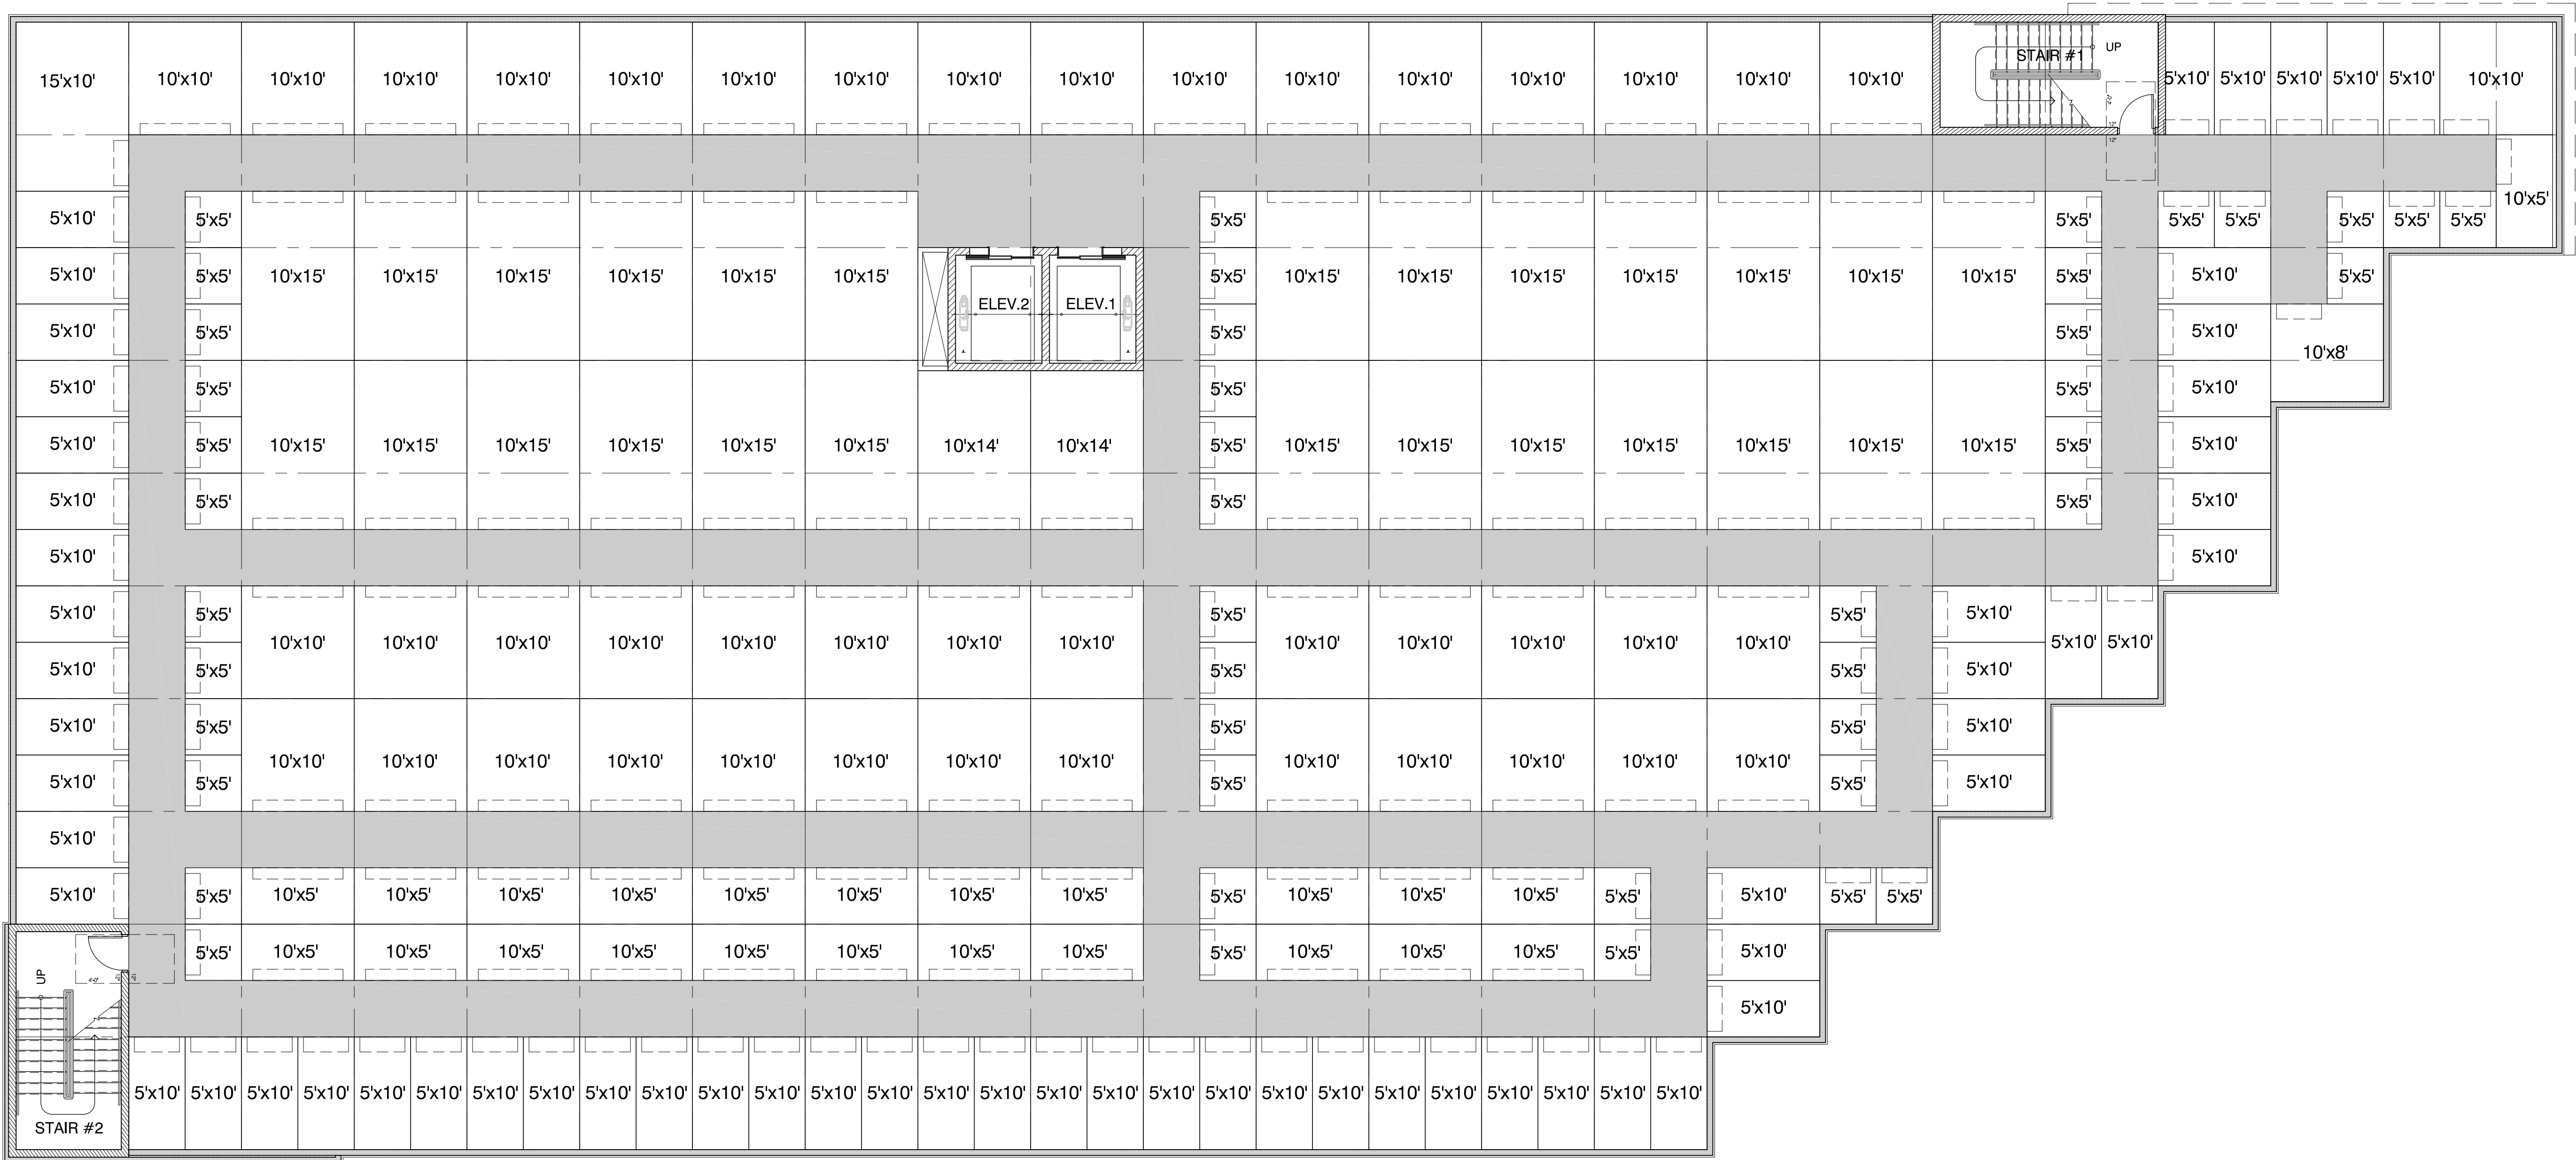


DATE: 02/13/2023
MCG JOB #: 22.801.05

DATE	REVISIONS

© MCG ARCHITECTURE 2022. ALL RIGHTS RESERVED.
NOTE: This information is conceptual in nature and is subject to adjustments pending further verification and Client, Tenant, and Governmental Agency approvals. No warranties or guarantees of any kind are given or implied by the Architect.

FLOOR PLAN - 2ND FLOOR

SCALE: 1/8" = 1'-0"

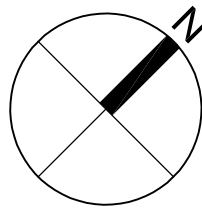

1775 CAVITT DRIVE
FOLSOM, CA




THE WILLIAM WARREN GROUP
SELF STORAGE MANAGEMENT. ACQUISITIONS. DEVELOPMENT.

CLEVELAND
DENVER
GLENORA
IRVINE
ORLANDO
PHOENIX
SAN FRANCISCO

A-4.0



mcgarchitecture.com

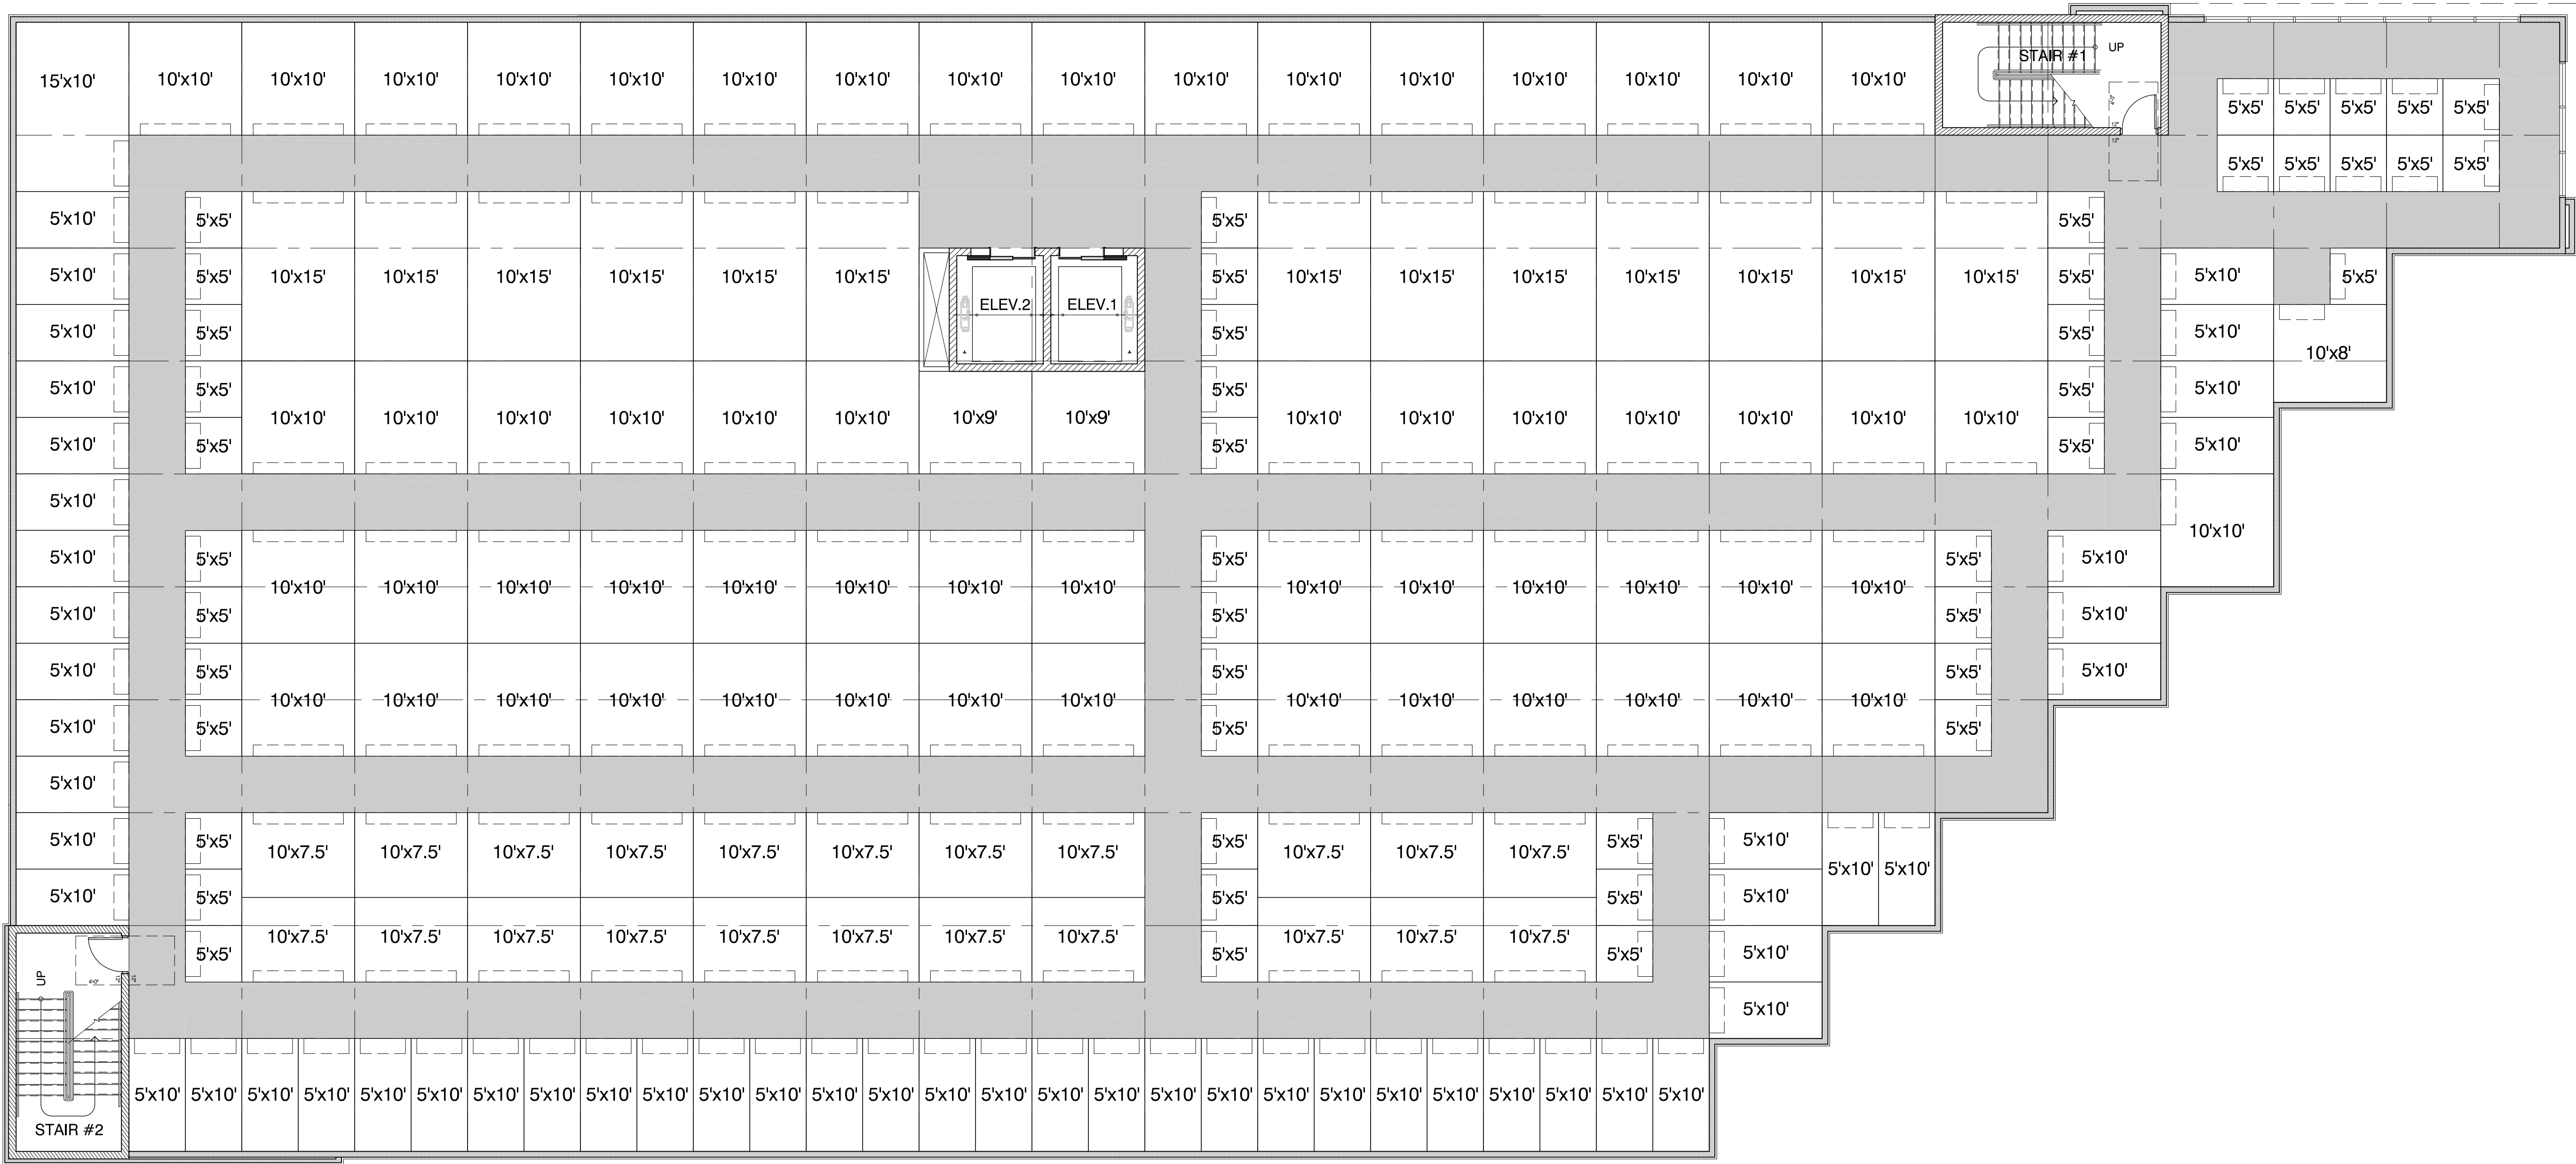


DATE: 02/13/2023
MCG JOB #: 22.801.05

DATE	REVISIONS

© MCG ARCHITECTURE 2022. ALL RIGHTS RESERVED.
NOTE: This information is conceptual in nature and is subject to adjustments pending further verification and Client, Tenant, and Governmental Agency approvals. No warranties or guarantees of any kind are given or implied by the Architect.

FLOOR PLAN - 3RD FLOOR

SCALE: 1/8" = 1'-0"

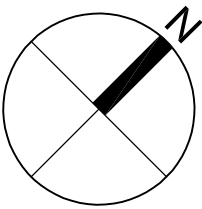

1775 CAVITT DRIVE
FOLSOM, CA



THE WILLIAM WARREN GROUP
SELF STORAGE MANAGEMENT. ACQUISITIONS. DEVELOPMENT.

CLEVELAND
DENVER
GLENORA
IRVINE
ORLANDO
PHOENIX
SAN FRANCISCO

A-5.0



mcgarchitecture.com




DATE: 02/13/2023
MCG JOB #: 22.801.05

DATE REVISIONS

© MCG ARCHITECTURE 2022. ALL RIGHTS RESERVED.
NOTE: This information is conceptual in nature and is subject to adjustments pending further verification and Client, Tenant, and Governmental Agency approvals. No warranties or guarantees of any kind are given or implied by the Architect.

FLOOR PLAN - 4TH FLOOR

SCALE: 1/8" = 1'-0"

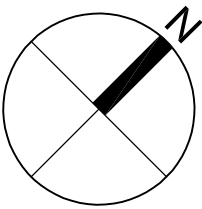

1775 CAVITT DRIVE
FOLSOM, CA




THE WILLIAM WARREN GROUP
SELF STORAGE MANAGEMENT. ACQUISITIONS. DEVELOPMENT.

CLEVELAND
DENVER
GLENORA
IRVINE
ORLANDO
PHOENIX
SAN FRANCISCO

A-6.0



mcgarchitecture.com

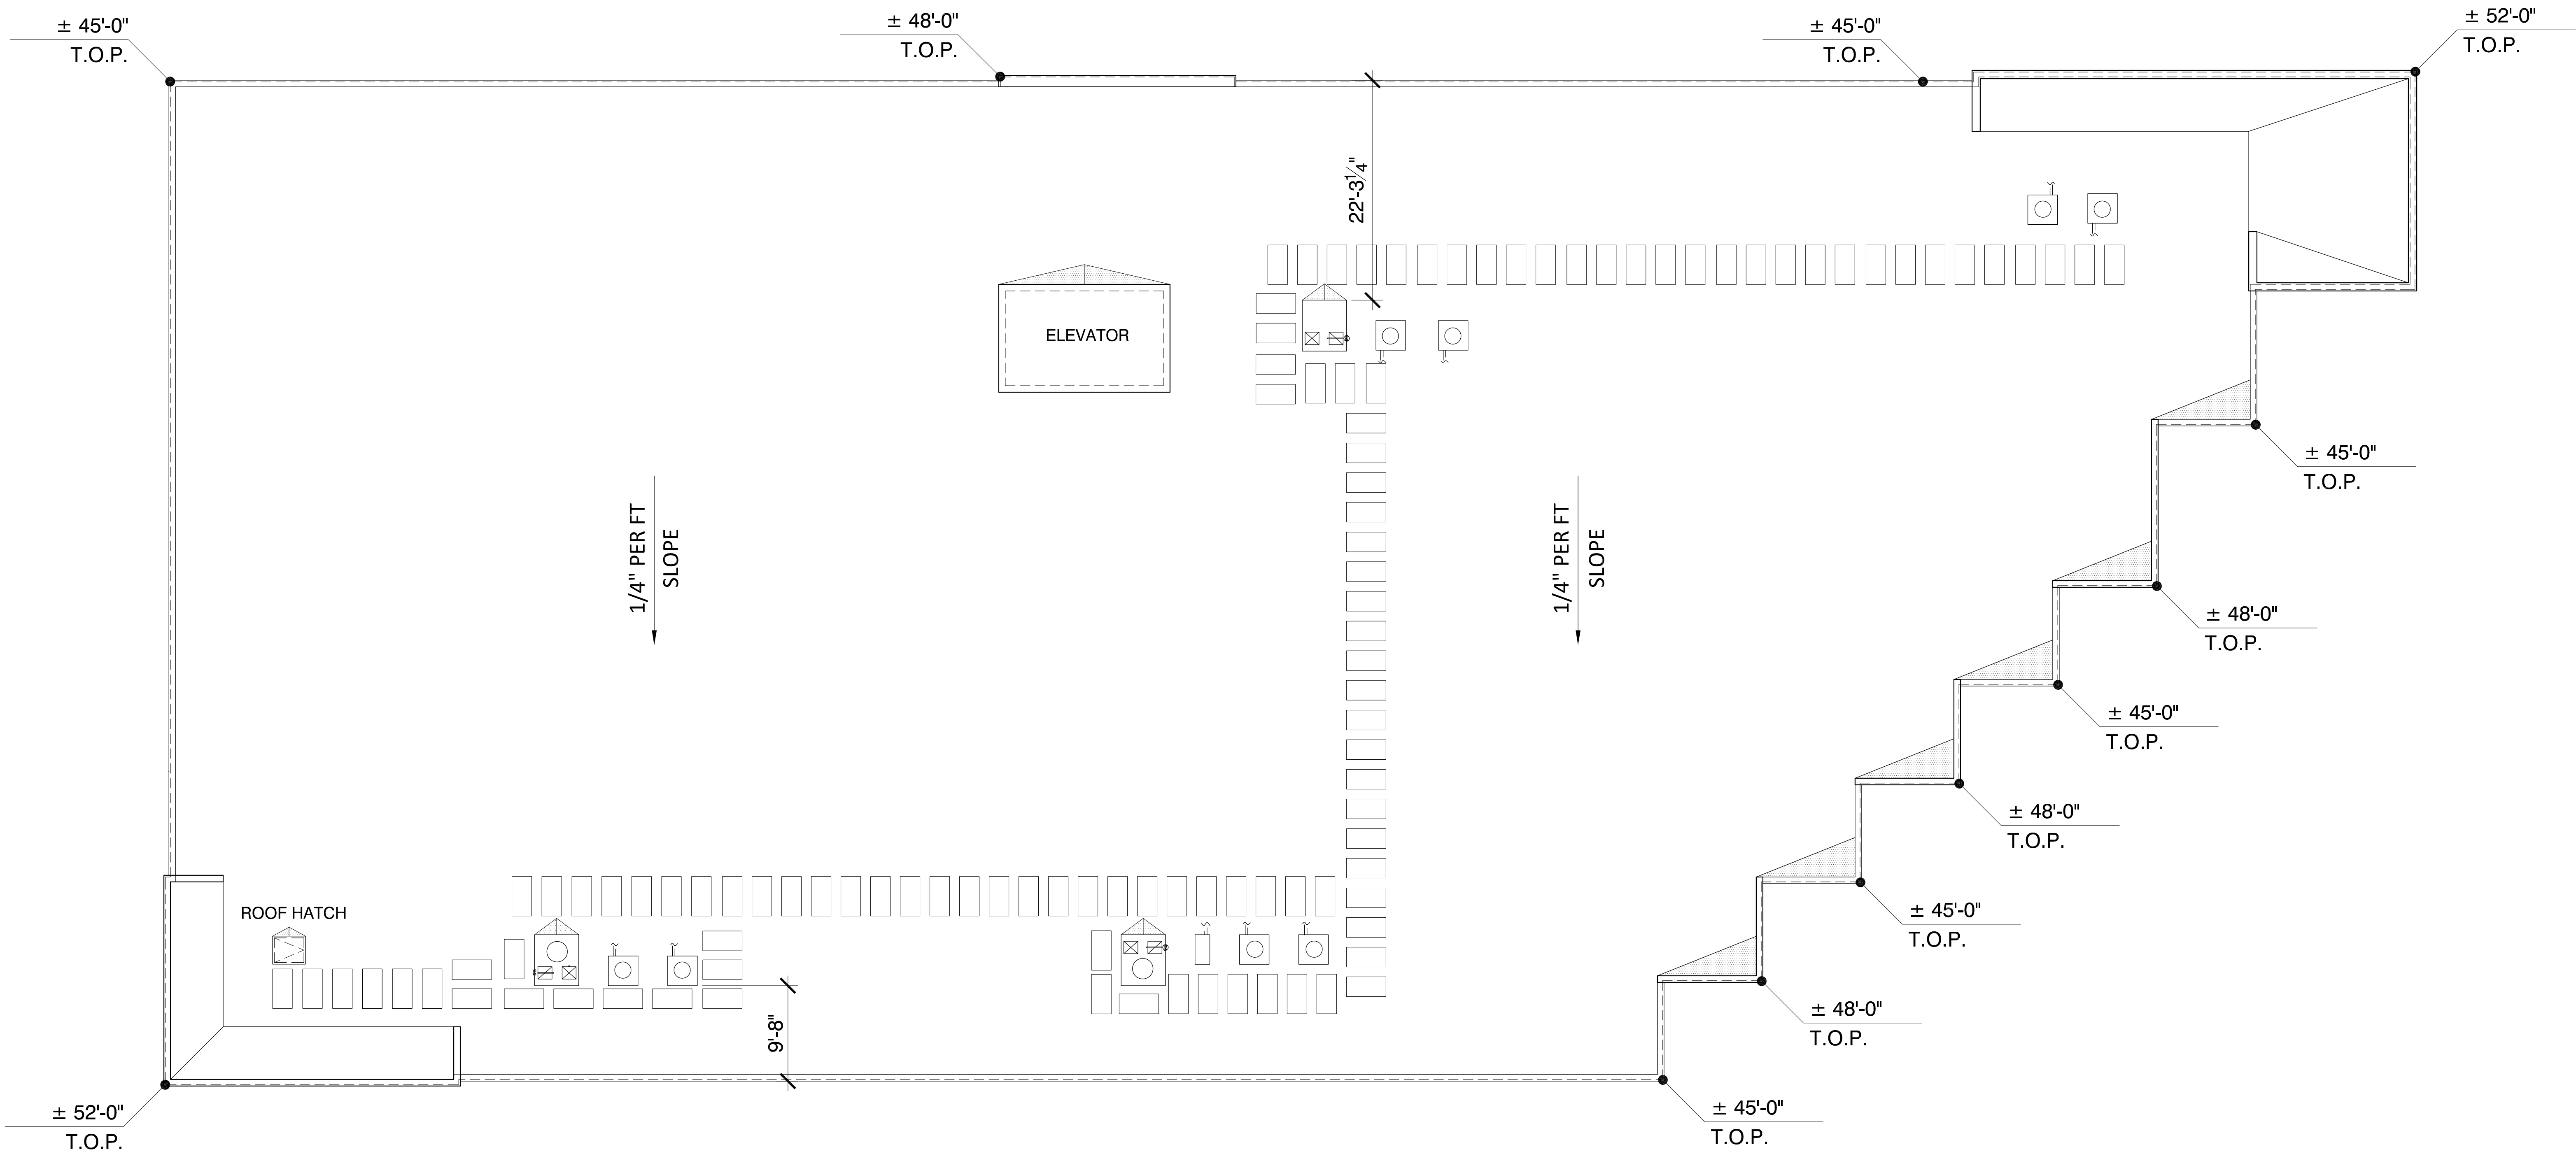


DATE: 02/13/2023
MCG JOB #: 22.801.05

DATE	REVISIONS

© MCG ARCHITECTURE 2022. ALL RIGHTS RESERVED.
NOTE: This information is conceptual in nature and is subject to adjustments pending further verification and Client, Tenant, and Governmental Agency approvals. No warranties or guaranties of any kind are given or implied by the Architect.

ROOF PLAN

SCALE: 1/8" = 1'-0"

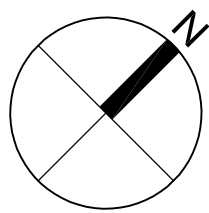

1775 CAVITT DRIVE
FOLSOM, CA



THE WILLIAM WARREN GROUP
SELF STORAGE MANAGEMENT. ACQUISITIONS. DEVELOPMENT.

CLEVELAND
DENVER
GLENORA
IRVINE
ORLANDO
PHOENIX
SAN FRANCISCO

A-7.0



mcgarchitecture.com

UNIT MIX - STORQUEST - FOLSOM, CA							
UNIT SIZE (W X L)	UNIT S.F.	1ST FLOOR	2ND FLOOR	3RD FLOOR	4TH FLOOR	TOTAL UNITS	UNIT TOTAL S.F.
5 X 5	25	41	44	47	49	181	4,525
5 X 10	50	18	61	54	98	231	11,550
10 X 4	40	-	-	-	2	2	80
10 X 5	50	6	23	-	1	30	1,500
10 X 7.5	75	-	-	22	-	22	1,650
10 X 8	80	-	1	1	1	3	240
10 X 9	90	-	-	2	-	2	180
10 X 10	100	26	43	58	71	198	19,800
10 X 14	140	-	2	-	-	2	280
10 X 15	150	37	26	13	-	76	11,400
10 X 19	190	3	-	-	-	3	570
10 X 20	200	12	-	-	-	12	2,400
10 X 25	250	1	-	-	-	1	250
15 X 10	150	-	1	1	1	3	450
TOTALS		144	201	198	223	766	54,875
AVERAGE UNIT SIZE							71.6 S.F.

DATE:02/15/2023

MCG JOB #:22.801.05

DATE	REVISIONS

© MCG ARCHITECTURE 2022. ALL RIGHTS RESERVED.
NOTE: This information is conceptual in nature and is subject to adjustments pending further verification and Client, Tenant, and Governmental Agency approvals. No warranties or guaranties of any kind are given or implied by the Architect.

UNIT MIX MATRIX

SCALE: N/A



1775 CAVITT DRIVE
FOLSOM, CA




THE WILLIAM WARREN GROUP
SELF STORAGE MANAGEMENT. ACQUISITIONS. DEVELOPMENT.

CLEVELAND
DENVER
GLENORA
IRVINE
ORLANDO
PHOENIX
SAN FRANCISCO

A-8.0




mcgarchitecture.com

 

-

A


SW6079 "DIVERSE BEIGE"
BY: SHERWIN WILLIAMS

 

-

E

CLEAR ANODIZED #14
BY: KAWNEER

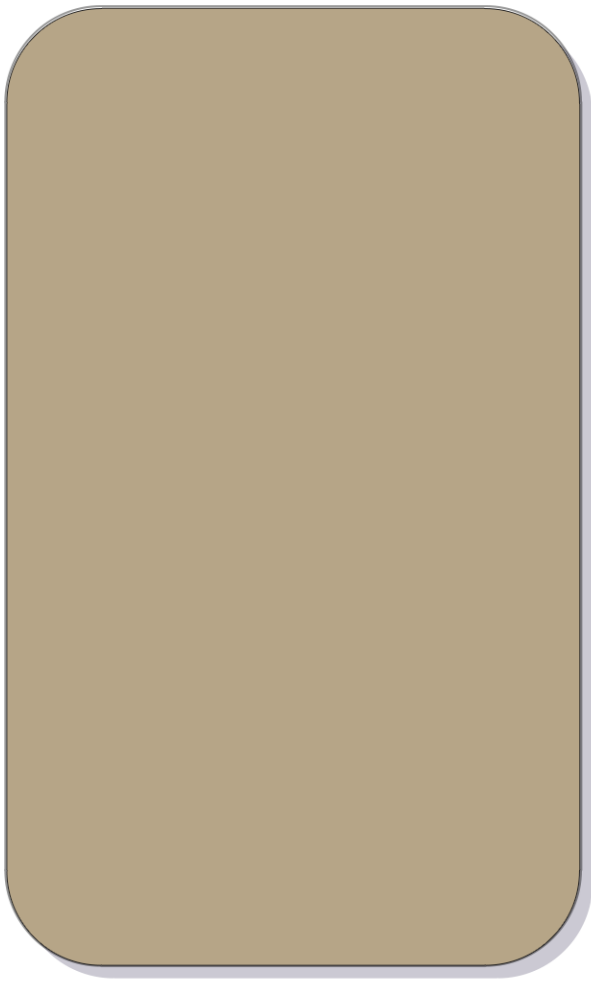

-

B


METAL PANELS
"BROWNSTONE"
BY: MBCI



-

C

METAL PANELS
"MEDIUM BRONZE"
BY: MBCI

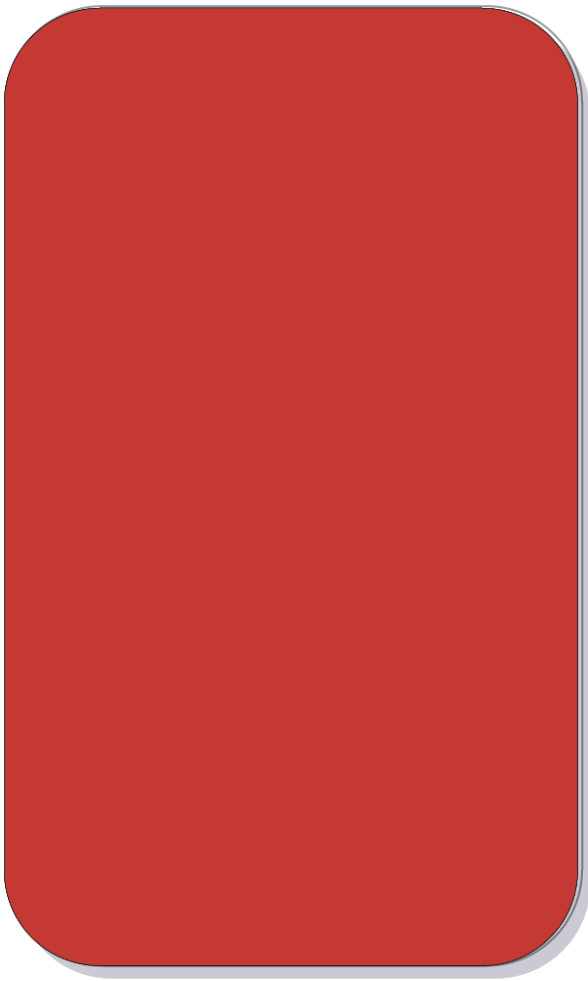

-

D

METAL PANELS
"CRIMSON RED"
BY: MBCI

DATE:02/14/2023

MCG JOB #:22.801.01

DATE	REVISIONS

©MCG ARCHITECTURE 2022 ALL RIGHTS RESERVED
NOTE: This information is conceptual in nature and is subject to adjustments pending further verification and Client, Tenant, and Governmental Agency approvals. No warranties or guaranties of any kind are given or implied by the Architect.

MATERIAL BOARD



1775 CAVITT DRIVE
FOLSOM, CA



THE WILLIAM WARREN GROUP
SELF STORAGE MANAGEMENT. ACQUISITIONS. DEVELOPMENT.

CLEVELAND
DENVER
GLEN DORA
IRVINE
ORLANDO
PHOENIX
SAN FRANCISCO


A-9.0



Schedule									
Symbol	Label	Image	Quantity	Manufacturer	Catalog Number	Description	Lumens Per Lamp	Light Loss Factor	Wattage
	A		8	Lithonia Lighting	WPX3 LED 40K - 14-16 FT WALL MOUNT	WPX3 LED wallpack 9000lm 4000K color temperature 120-277V	9270	0.9	72.33
	B		4	EXISTING POLE	EXISTING LIGHT - 18-20 FT MOUNT	EXISTING POLE LIGHT	14022	0.9	109.44


Statistics

Description	Symbol	Avg	Max	Min	Max/Min	Avg/Min
A		4.0 fc	10.5 fc	1.0 fc	10.5:1	4.0:1

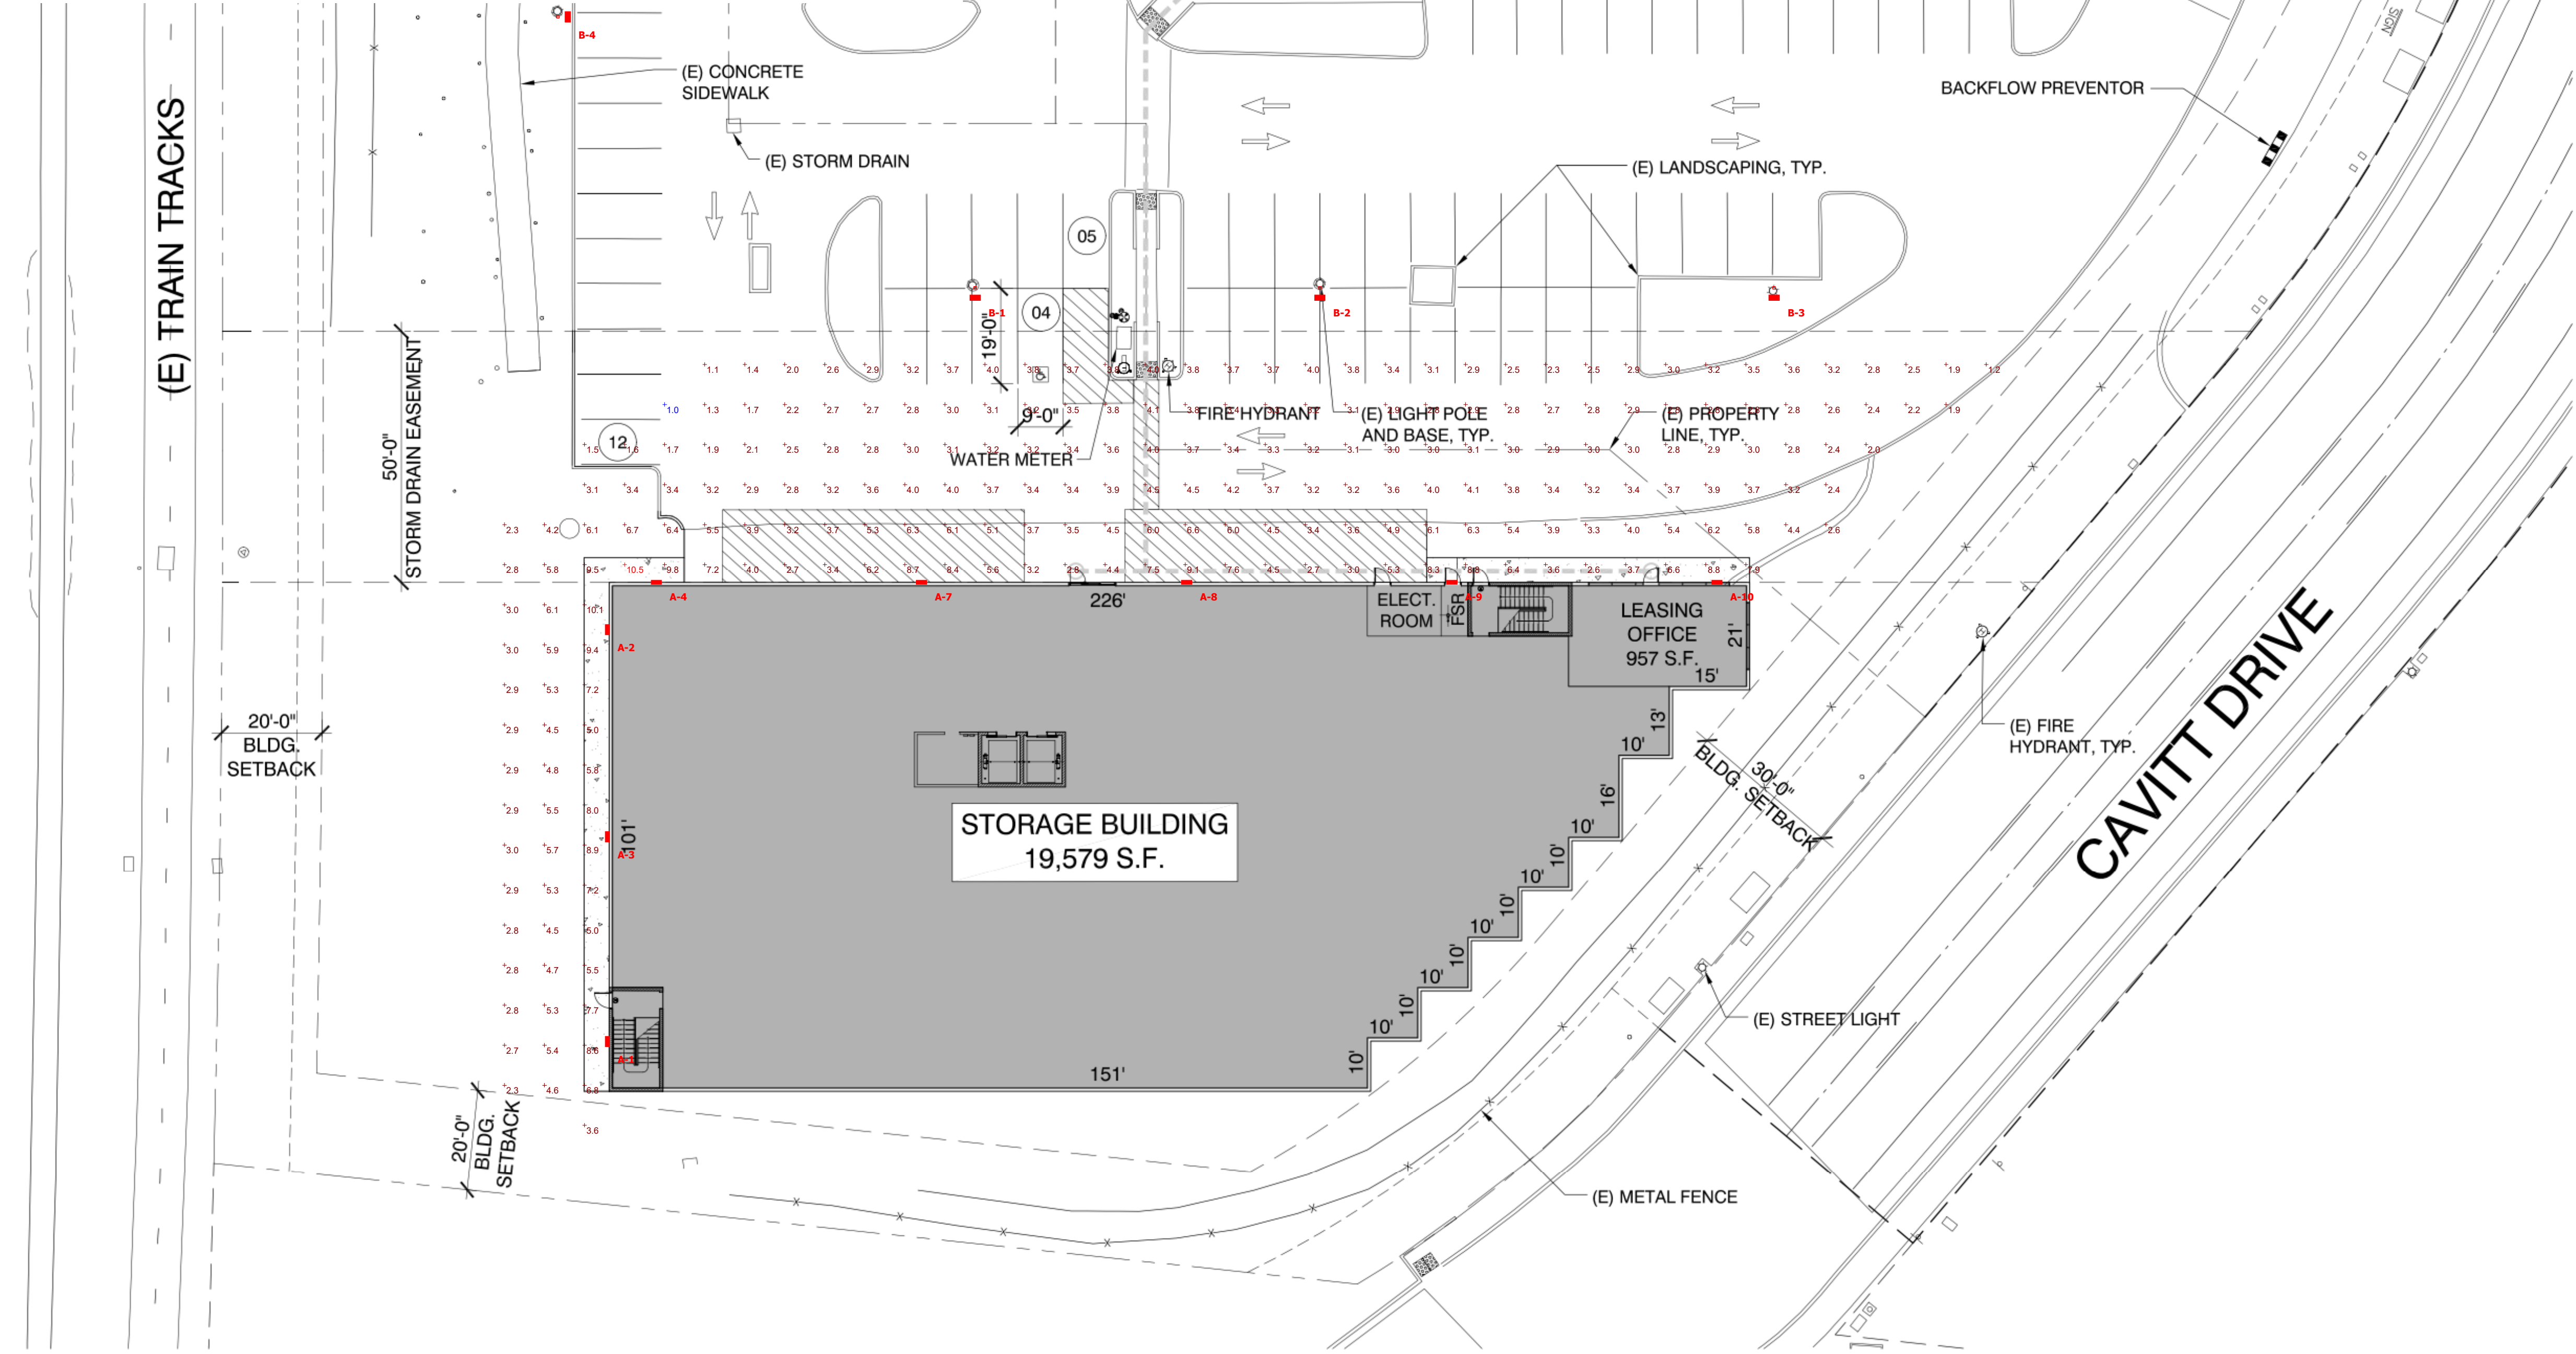

LOCATION MAP

N. T. S.

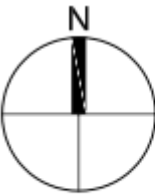


DATE: 01/17/2023
MCG JOB #: 22.801.01

DATE	REVISIONS

©MCG ARCHITECTURE 2022. ALL RIGHTS RESERVED.
NOTE: This information is conceptual in nature and is subject to adjustments pending further verification and Client, Tenant, and Governmental Agency approvals. No warranties or guarantees of any kind are given or implied by the Architect.

SITE PLAN

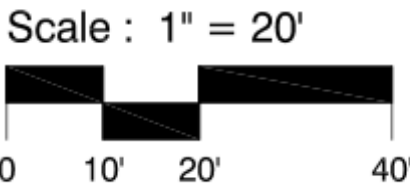

1775 CAVITT DRIVE
FOLSOM, CA



THE WILLIAM WARREN GROUP
SELF STORAGE MANAGEMENT. ACQUISITIONS. DEVELOPMENT.


Plan View
Scale - 1" = 20'

A10.0

CLEVELAND
DENVER
GLENORA
IRVINE
ORLANDO
PHOENIX
SAN FRANCISCO



mcgarchitecture.com

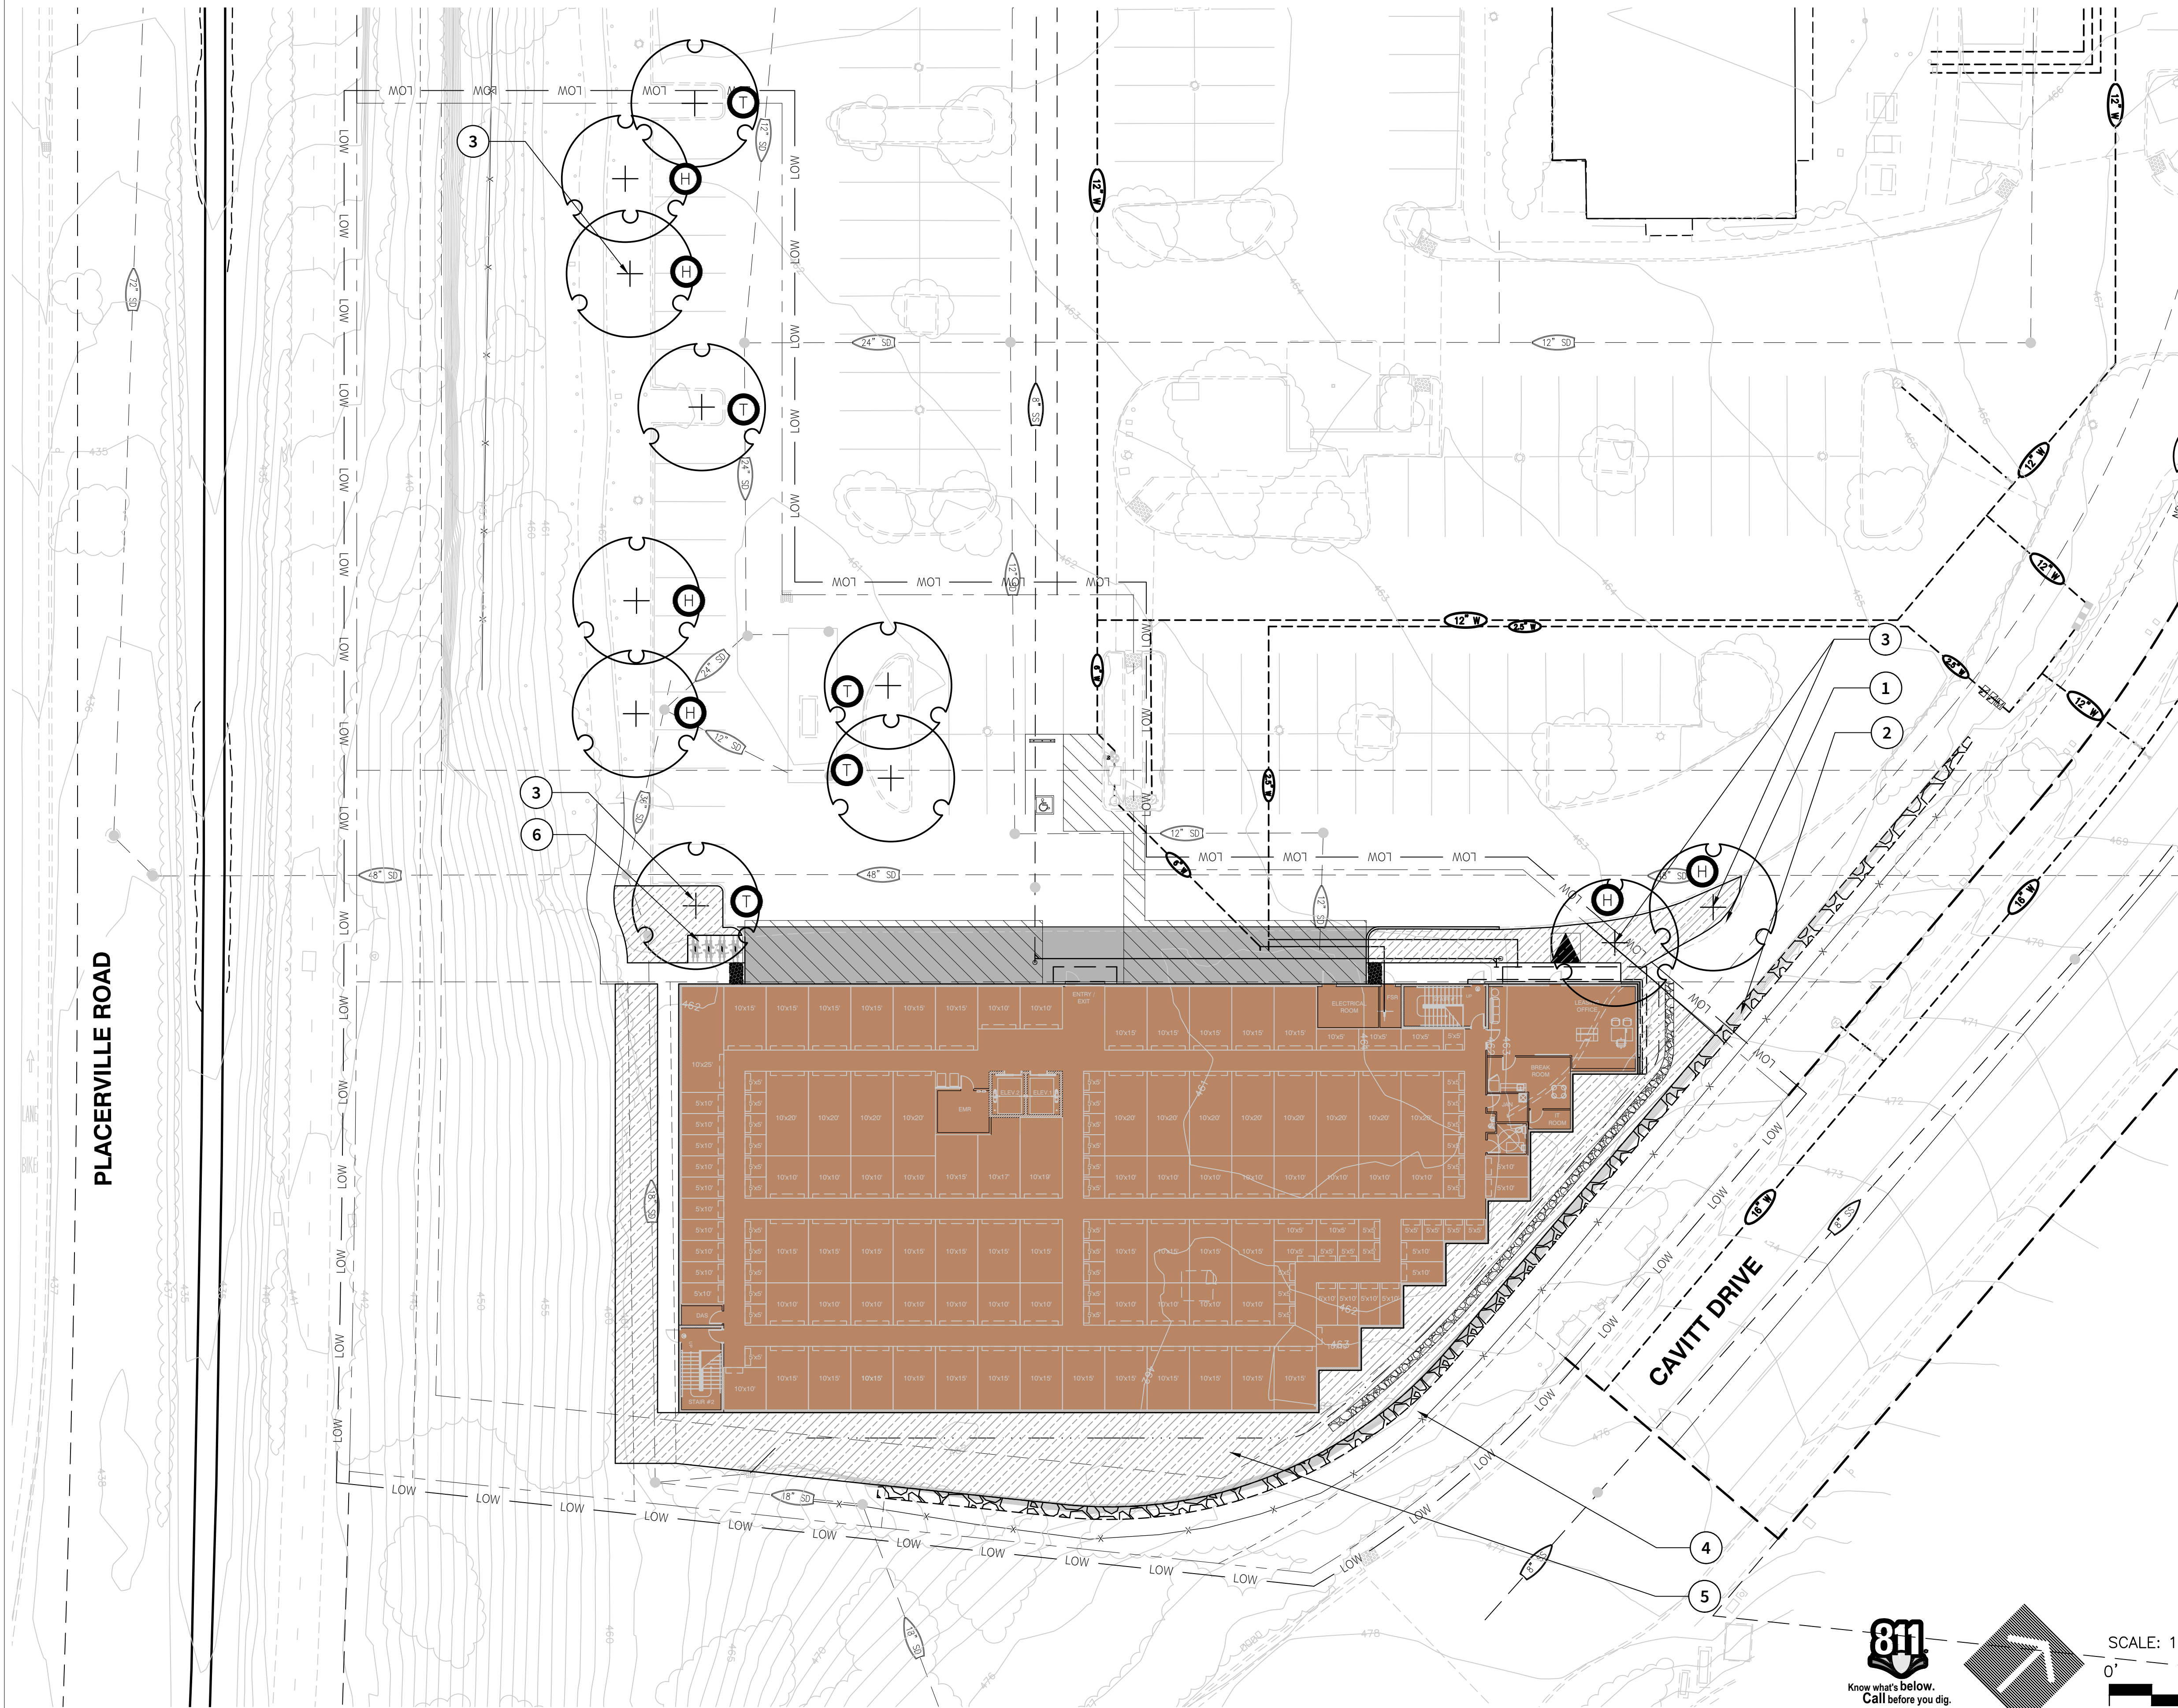

REFERENCE NOTES SCHEDULE

SYMBOL	DESCRIPTION
1	EXISTING CONCRETE MOW STRIP TO BE REMOVED. REPLACE EXISTING TURF WITH GROUND COVER.
2	EXISTING WALL AT LANDSCAPE FRONTAGE TO REMAIN.
3	EXISTING TREES TO REMAIN.
4	EXISTING LANDSCAPE PLANTING AT FRONTAGE AND IRRIGATION TO REMAIN.
5	PROPOSED SHRUB AND GROUND COVER PLANTING AREAS. PLANTING PALETTE TO MATCH MATERIAL SELECTED FOR EXISTING PARCELS.
6	PROPOSED BIKE RACK (QTY. 8). MODEL: TBD.

CONCEPT PLANT SCHEDULE

EXISTING TREES TO REMAIN	
CELTIS AUSTRALIS / EUROPEAN HACKBERRY	15 GAL., M
FRAXINUS AMERICANA 'ROSEHILL' / ROSEHILL WHITE ASH	15 GAL., M
PISTACIA CHINENSIS / CHINESE PISTACHE	15 GAL., L
QUERCUS PHELLOS / WILLOW OAK	15 GAL., L
QUERCUS SUBER / CORK OAK	15 GAL., L
SHRUB AND GROUND COVER AREA	
ABELIA X 'EDWARD GOUCHER' / EDWARD GOUCHER ABELIA	5 GAL., M
ACACIA REDOLENS 'LOW BOY' / LOW BOY BANK CATCLAW	1 GAL., L
AGAPANTHUS AFRICANUS 'QUEEN ANNE' / QUEEN ANNE AFRICAN LILY	1 GAL., M
ARBUS UNEDO / STRAWBERRY TREE	5 GAL., L
ARCTOSTAPHYLOS DENSIFLORA 'HOWARD MCINN' / HOWARD MCINN VINE HILL MANZANITA	5 GAL., L
ARCTOSTAPHYLOS X 'EMERALD CARPET' / EMERALD CARPET MANZANITA	1 GAL., L
DIETES BICOLOR / FORTNIGHT LILY	1 GAL., L
ESCALLONIA X 'COMPACTA' / COMPACT ESCALLONIA	5 GAL., M
HELIOTROPICUM SEMPERVIRENS / BLUE OAT GRASS	1 GAL., L
HEMEROCALLIS X 'BITSY' / BITSY DAY LILY	1 GAL., M
LOROPETALUM CHINENSE 'MONRAZ' / RAZZLEBERRY® FRINGE FLOWER	5 GAL., M
MUHLENBERGIA CAPILLARIS / PINK MUHLY GRASS	5 GAL., L
MUHLENBERGIA RIGENS / DEER GRASS	5 GAL., L
NASSELLA TENUISSIMA / MEXICAN FEATHER GRASS	1 GAL., L
PHOTINIA X FRASERI / RED TIP PHOTINIA	5 GAL., M
PODOCARPUS MACROPHYLLUS / YEW PODOCARPUS	5 GAL., M
RHAPHIOLEPIS INDICA 'CLARA' / CLARA INDIAN HAWTHORN	5 GAL., L
RHAPHIOLEPIS X 'MONTIC' / MAJESTIC BEAUTY® INDIAN HAWTHORN	5 GAL., L
ROSA X 'NOASCHEE' / FLOWER CARPET® WHITE GROUND COVER ROSE	2 GAL., M
TRACHELOSPERMUM ASIATICUM / ASIATIC JASMINE	1 GAL., M
VIBURNUM DAVIDII / DAVID VIBURNUM	5 GAL., M

SHADE CALCULATIONS

TOTAL PAVED AREA = 12,755 S.F.
TOTAL SHADE REQUIRED (50%) = 6,378 S.F.
TOTAL SHADE PROVIDED (51%) = 6,496 S.F.

DIA.	QTY.	S.F.	TOTAL S.F.
35' TREES			
(CEL, FRA, PIS, QUE, QUE2)			
100%	0	962	0
75%	5	722	3,610
50%	6	481	2,886
25%	0	240	0

TOTAL SHADE PROVIDED: 6,496 S.F.

TOTAL LANDSCAPE AREA

EXISTING - 25,895 SF
PROPOSED - 6,980 SF

STORQUEST SELF STORAGE - FOLSOM

1775 Cavitt Drive, Folsom, California



Proposed By: **The William Warren Group**



FEBRUARY 22, 2023
INITIAL SUBMITTAL



2140 PROFESSIONAL DRIVE, SUITE 115 ROSEVILLE, CA 95661
(916) 783-5263 info@fllandgroup.com



PROJECT INFORMATION

OWNER
ELLIOTT ALTA VISTA, LLC
340 PALLADIO PKWY #521
FOLSOM, CA 95630

DEVELOPER/APPLICANT
WILLIAM WARREN GROUP
959 SOUTH COAST DR, STE. 350
COSTA MESA, CA 92626

PLANNER/ENGINEER
TSD ENGINEERING, INC
785 ORCHARD DR, SUITE 110
FOLSOM, CA 95630
ATTN: CASEY FEICKERT
916-608-0707
cfeickert@tsdeng.com

PROPERTY DESCRIPTION
ADDRESS: 1775 CAVITT DRIVE
FOLSOM, CA 95630
CITY OF FOLSOM

ASSESSOR'S PARCEL NO.
072-3090-005
TOTAL PROPERTY AREA: 1.61+ ACRES (NET R/W)

ZONING
EXISTING - SP 95-1, C-2 PD (COMMUNITY COMMERCIAL,
PLANNED DEVELOPMENT DISTRICT)

GENERAL PLAN
EXISTING - RCC - REGIONAL COMMERCIAL CENTER

BUILDING SUMMARY
4-STORY BUILDING
FOOTPRINT: 19,579 SF
TOTAL: 78,316 SF

PARKING SUMMARY
EXISTING 28 TOTAL STALLS

PROJECT SUMMARY

AREA
AREA (GROSS) = ±1.61 ACRES
PROJECT AREA = ±1.61 ACRES

BUILDING SUMMARY

STORIES 4
GROSS AREA 78,316 SF

PARKING SUMMARY

PROVIDED
STANDARD PARKING STALL 27
ACCESSIBLE STALL - STD 1
TOTAL STALLS 28

BICYCLE PARKING SUMMARY

REQUIRED (17.57.090.A.2)
BICYCLE PARKING 7
PROVIDED
(1) 8-BICYCLE RACK 8

DEVELOPMENT SUMMARY

EXISTING
PERVIOUS AREA (VACANT): 0.307 ACRES 19.1 %
IMPERVIOUS SURFACE (PAVEMENT): 1.298 ACRES 80.9 %
TOTAL AREA: 1.606 ACRES 100 %
PROPOSED
PERVIOUS AREA - LANDSCAPE 0.675 ACRES 42.0 %
IMPERVIOUS SURFACE - PAVEMENT 0.457 ACRES 28.5 %
IMPERVIOUS SURFACE - HARDSCAPE 0.025 ACRES 1.5 %
IMPERVIOUS SURFACE - BUILDING 0.449 ACRES 28.0 %
TOTAL AREA: 1.606 ACRES 100 %

SITE LEGEND:

ASPHALT
PAVEMENT
LANDSCAPE AREA
BUILDING AREA
CONCRETE

STORQUEST SELF STORAGE - FOLSOM

PRELIMINARY SITE PLAN C I . 0

1775 Cavitt Drive, Folsom, California





Proposed By: The William Warren Group



FEBRUARY 17, 2023
INITIAL SUBMITTAL

TSD ENGINEERING, INC.
expect more.
785 Orchard Drive, Suite #110
Folsom, CA 95630
Phone: (916) 608-0707
Fax: (916) 608-0701

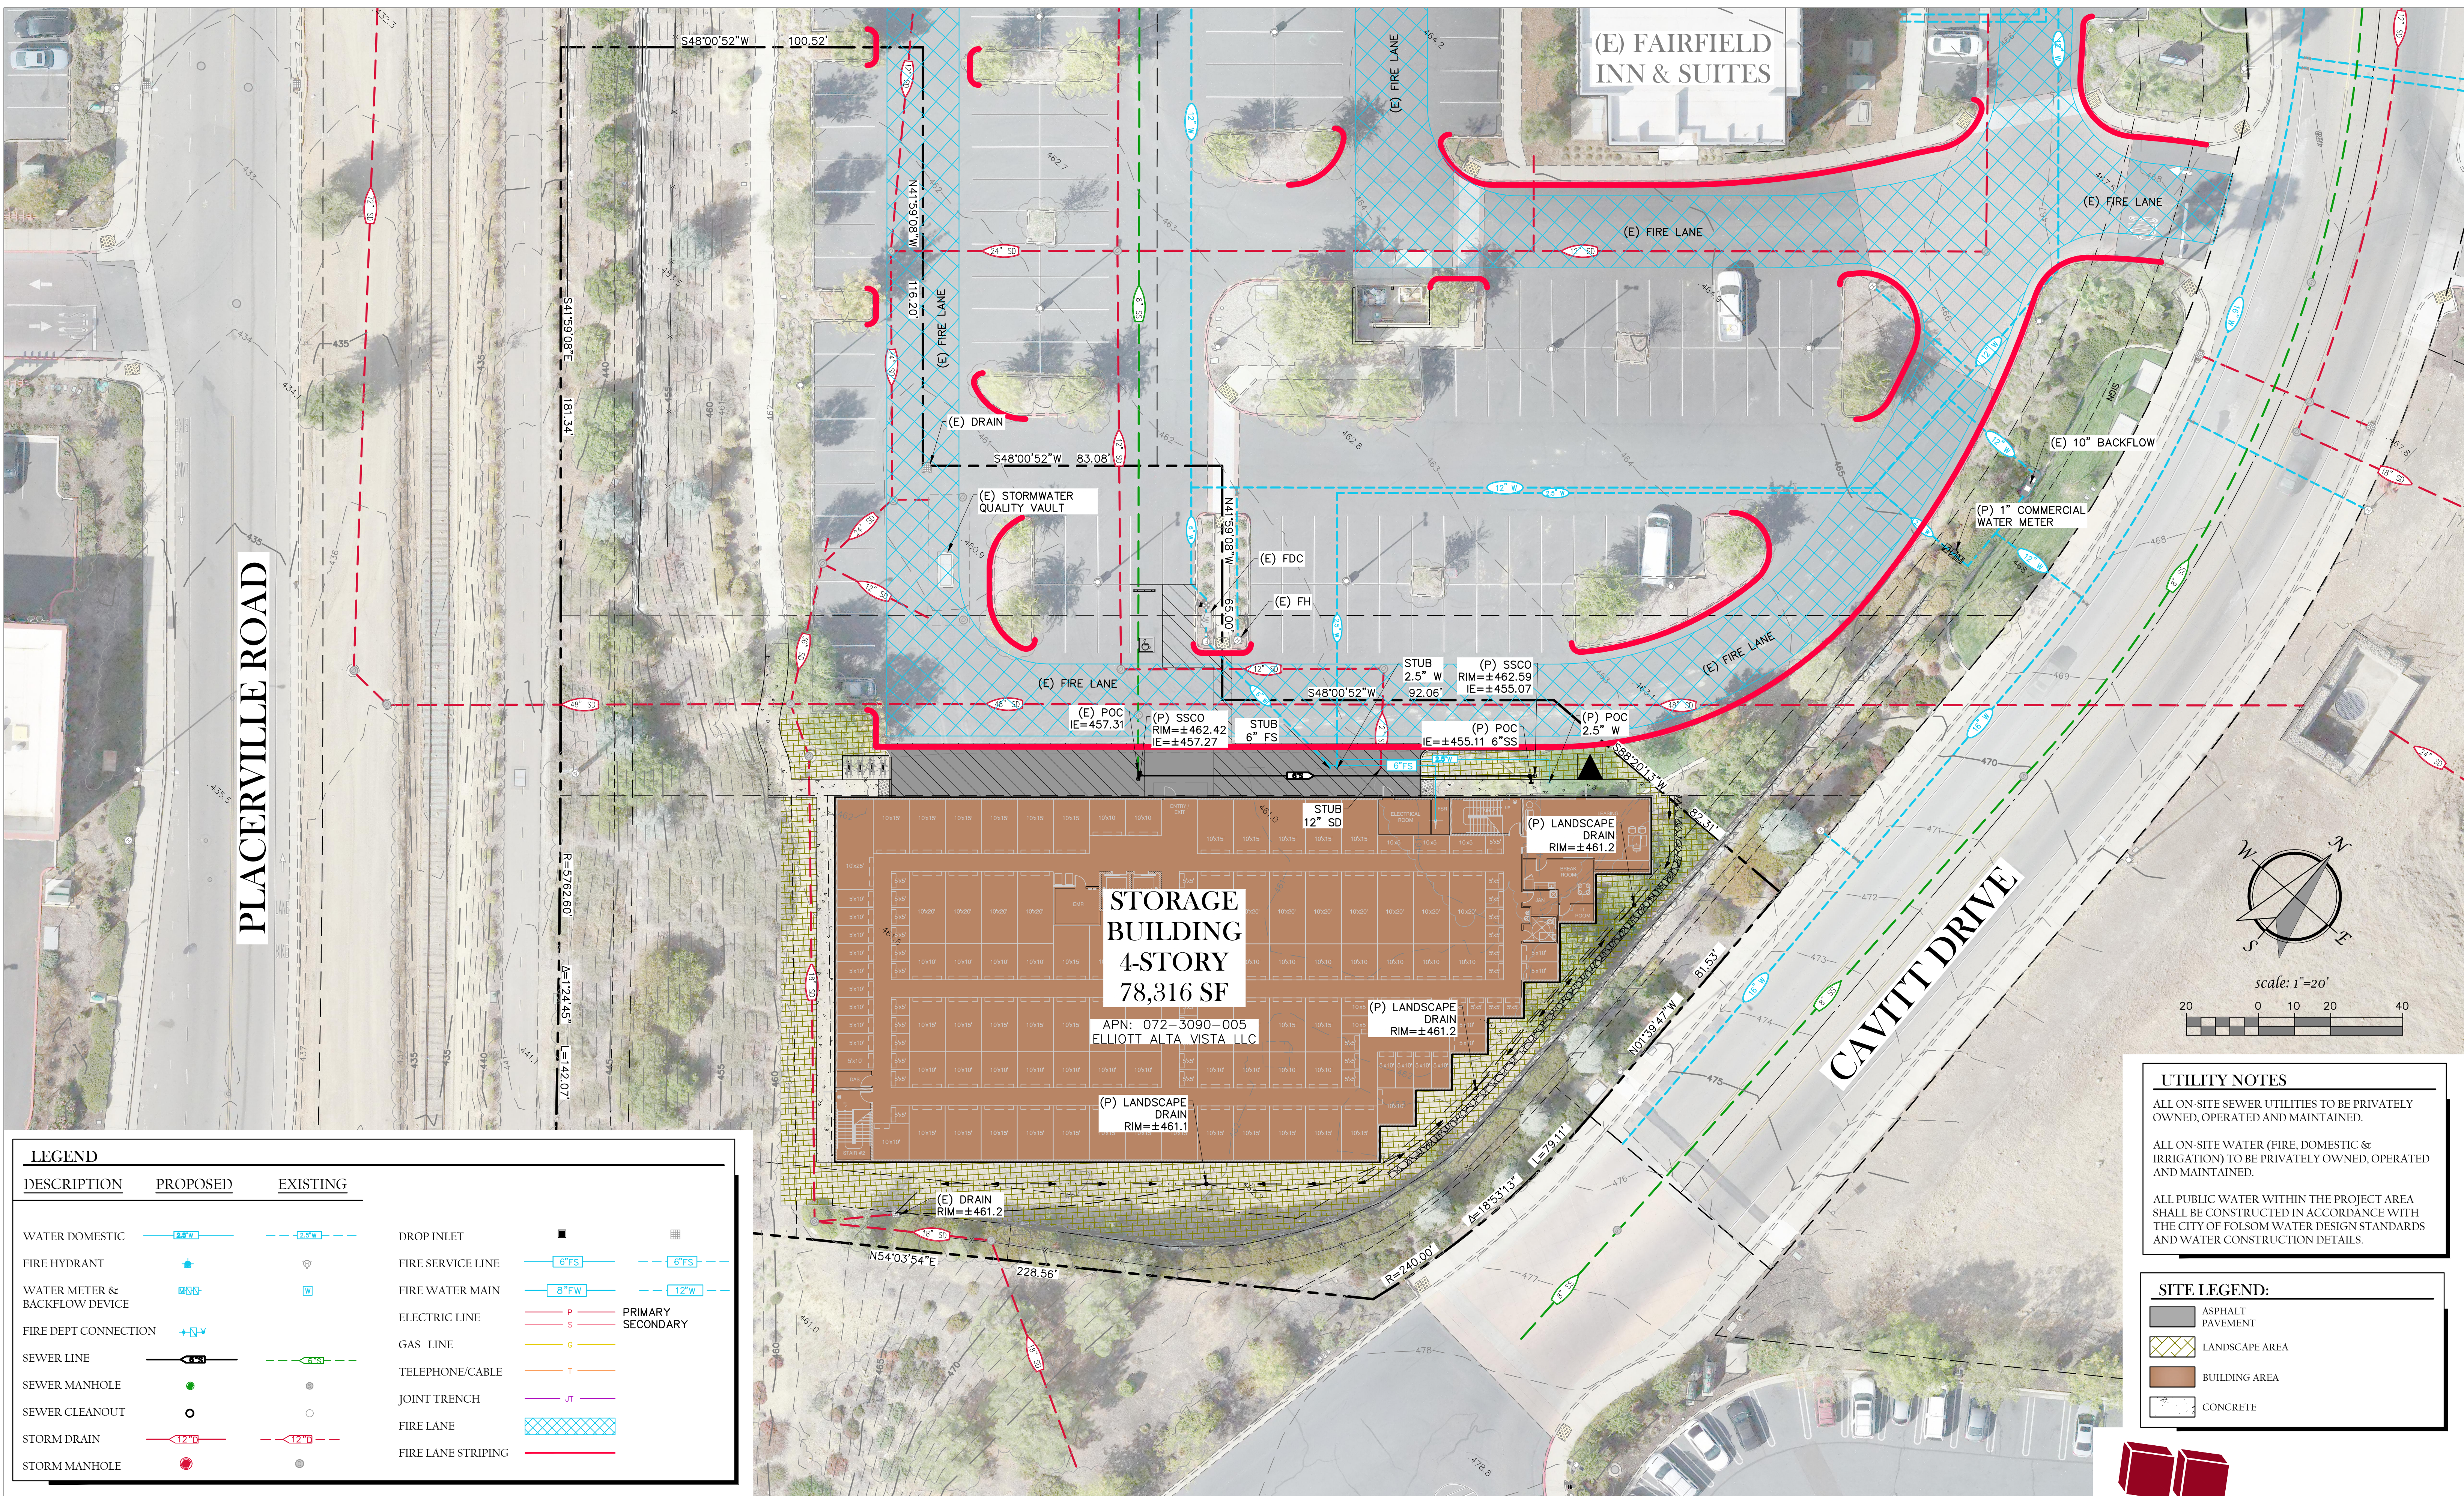

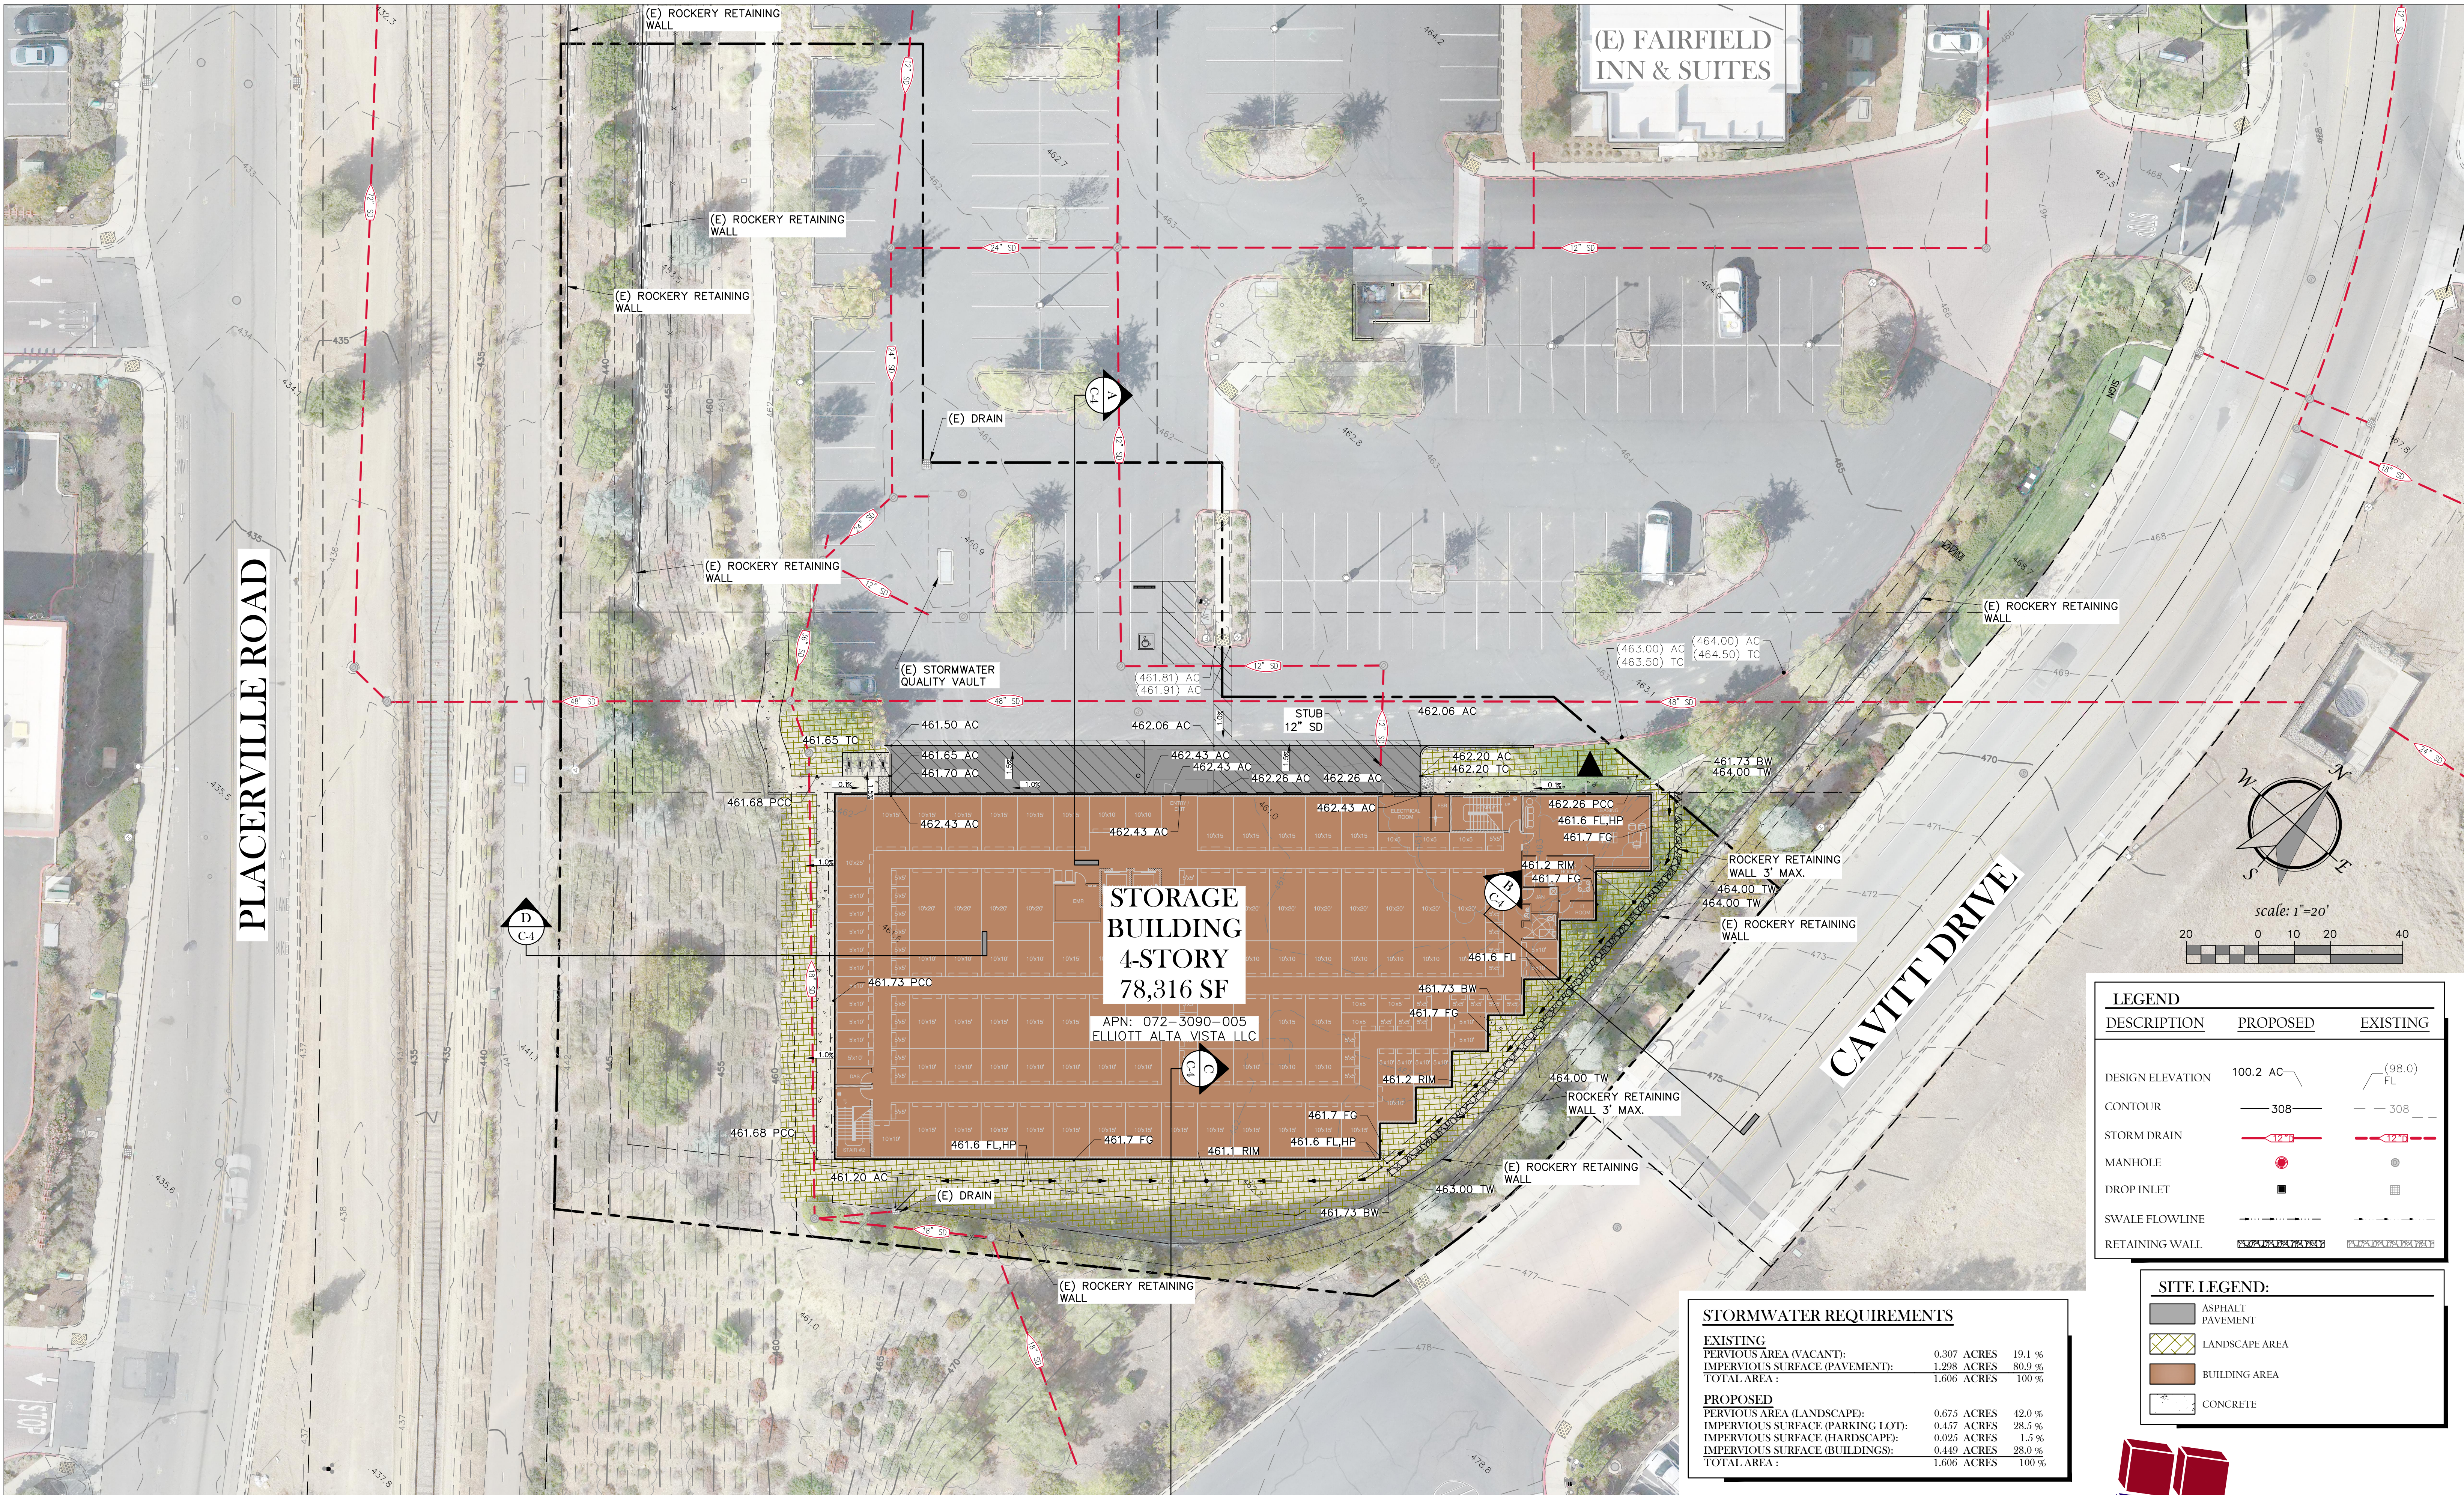

LEGEND		
DESCRIPTION	PROPOSED	EXISTING
DESIGN ELEVATION	100.2 AC	(98.0) FL
CONTOUR	308	308
STORM DRAIN	12" SD	12" SD
MANHOLE	●	●
DROP INLET	■	■
SWALE FLOWLINE	—	—
RETAINING WALL	ROCKERY RETAINING WALL	ROCKERY RETAINING WALL

SITE LEGEND:

- ASPHALT PAVEMENT
- LANDSCAPE AREA
- BUILDING AREA
- CONCRETE

STORMWATER REQUIREMENTS

EXISTING		
PERVIOUS AREA (VACANT):	0.307 ACRES	19.1 %
IMPERVIOUS SURFACE (PAVEMENT):	1.298 ACRES	80.9 %
TOTAL AREA:	1.606 ACRES	100 %
PROPOSED		
PERVIOUS AREA (LANDSCAPE):	0.675 ACRES	42.0 %
IMPERVIOUS SURFACE (PARKING LOT):	0.457 ACRES	28.5 %
IMPERVIOUS SURFACE (HARDSCAPE):	0.023 ACRES	1.5 %
IMPERVIOUS SURFACE (BUILDINGS):	0.449 ACRES	28.0 %
TOTAL AREA:	1.606 ACRES	100 %

STORQUEST SELF STORAGE - FOLSOM

PRELIMINARY GRADING PLAN C 3 . 0


1775 Cavitt Drive, Folsom, California



Proposed By: The William Warren Group







FEBRUARY 17, 2023
INITIAL SUBMITTAL

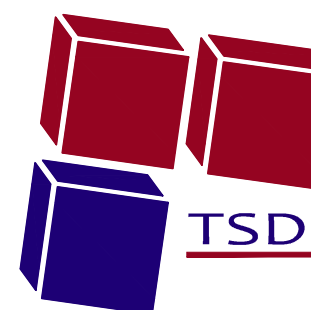

TSD ENGINEERING, INC.
expect more.

785 Orchard Drive, Suite #110
Folsom, CA 95630
Phone: (916) 608-0707
Fax: (916) 608-0701

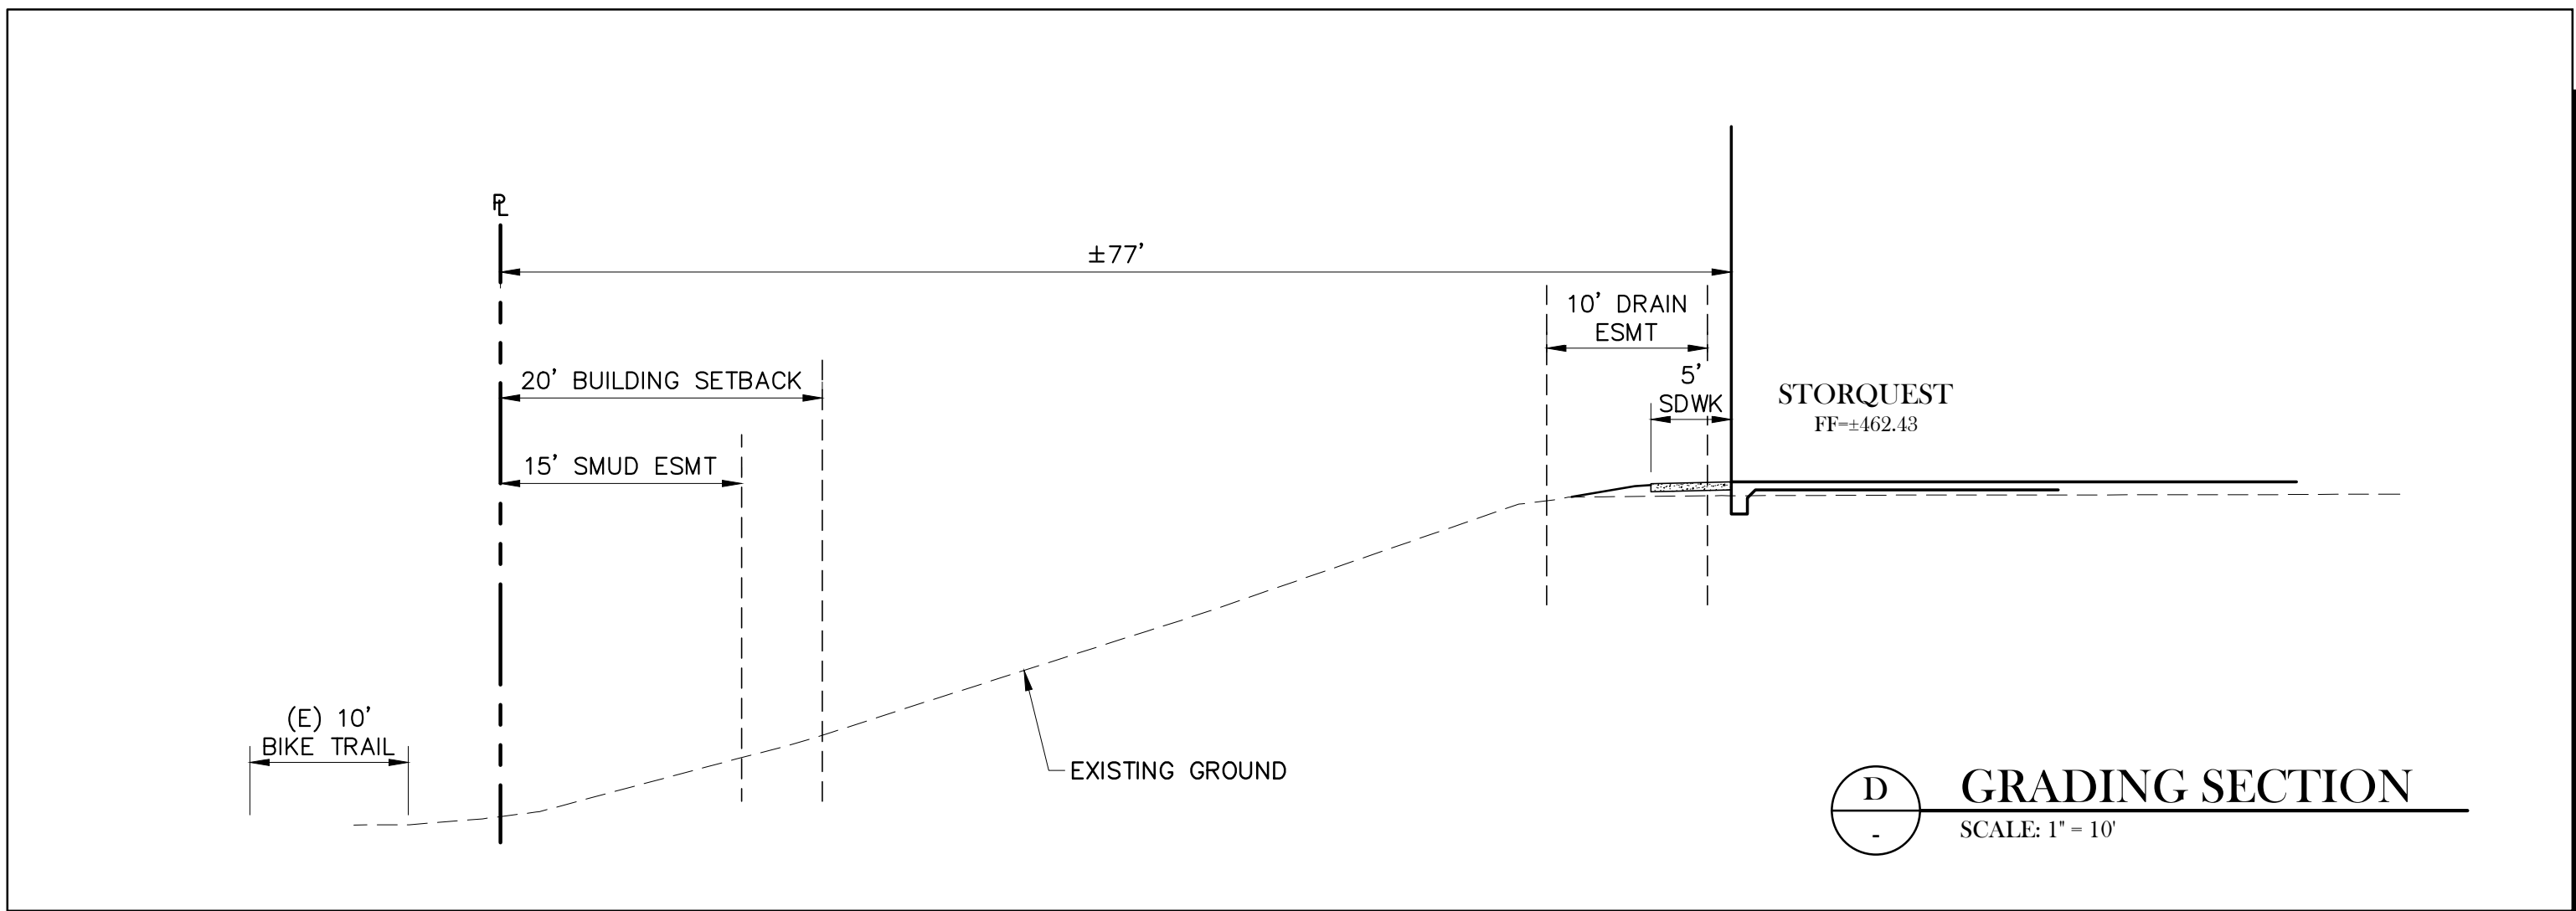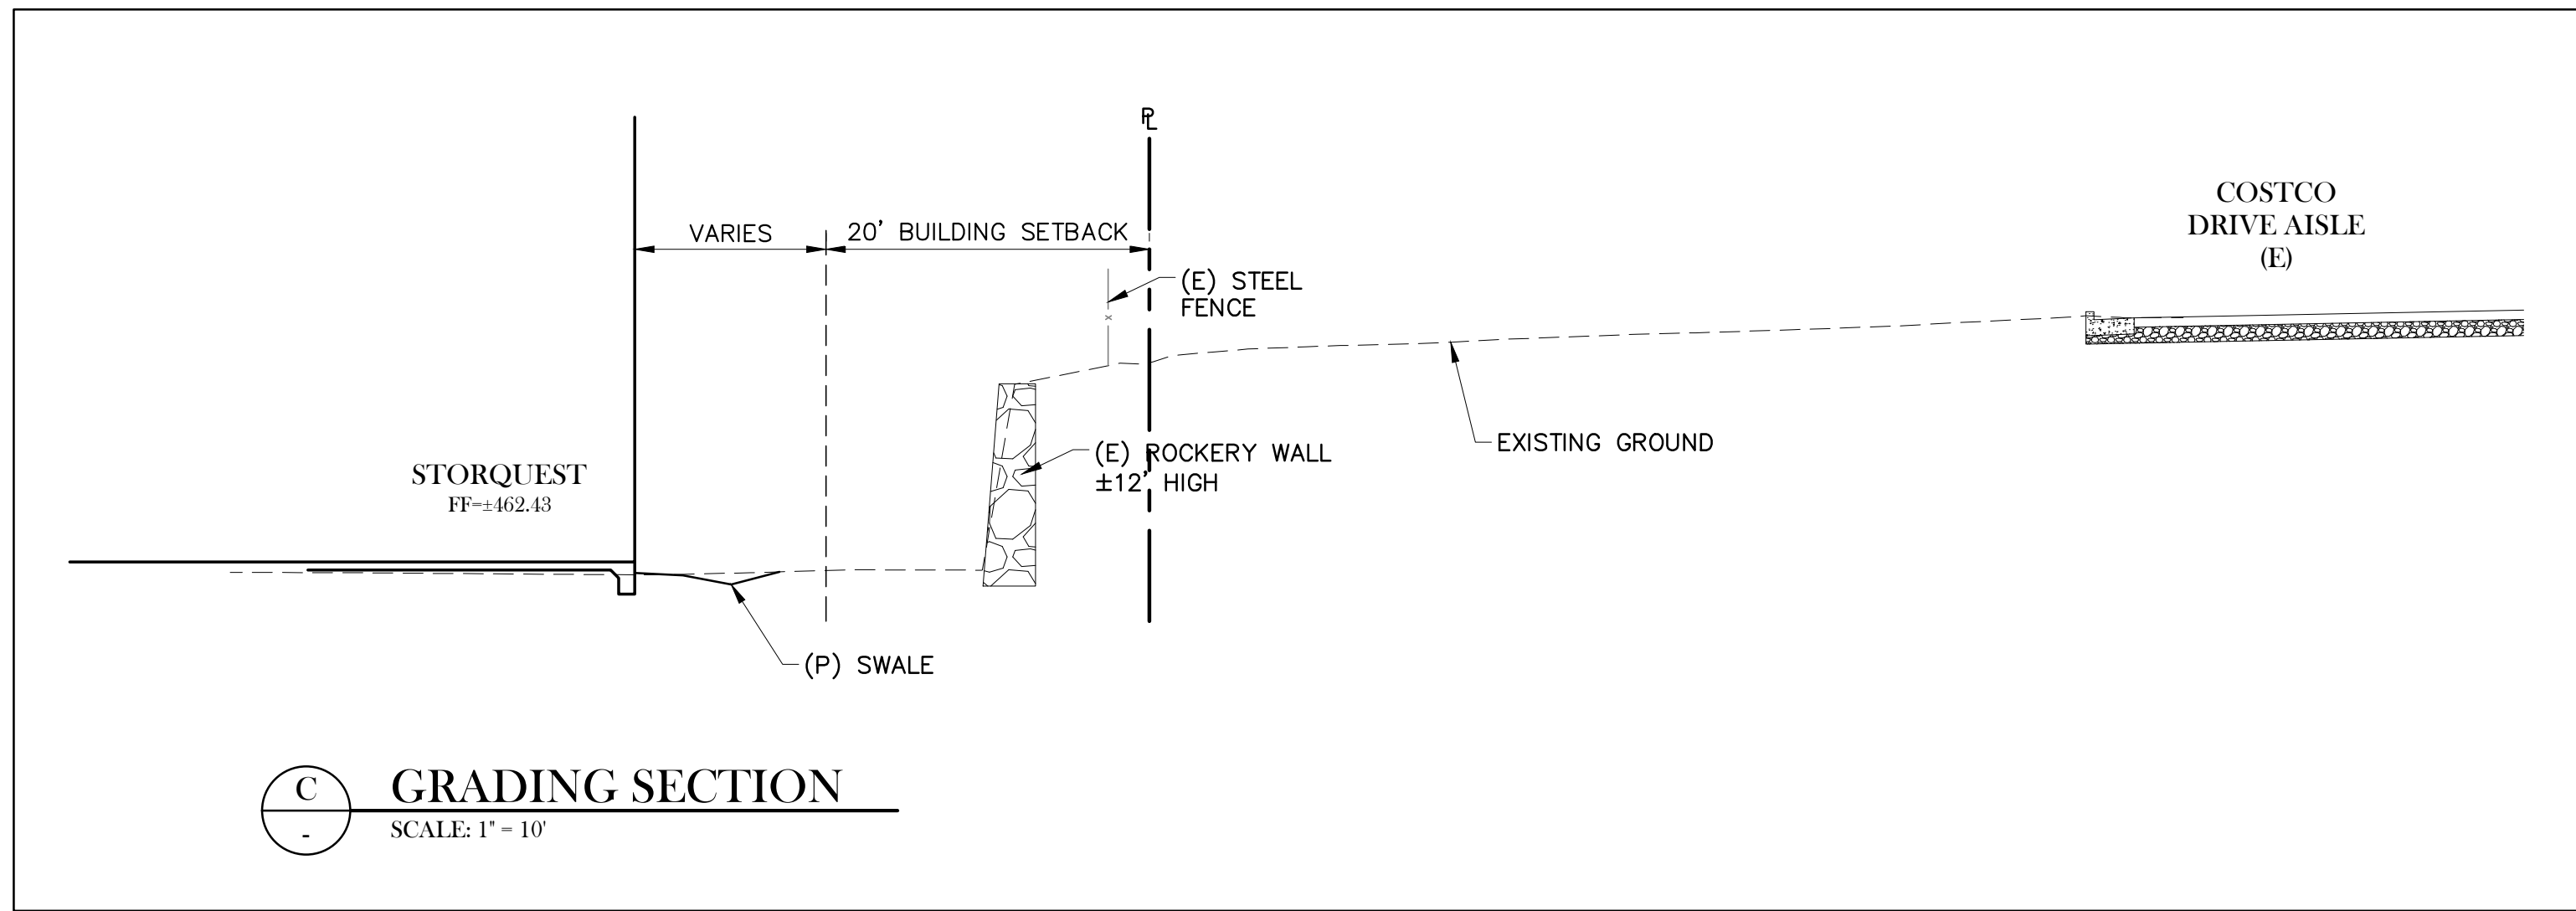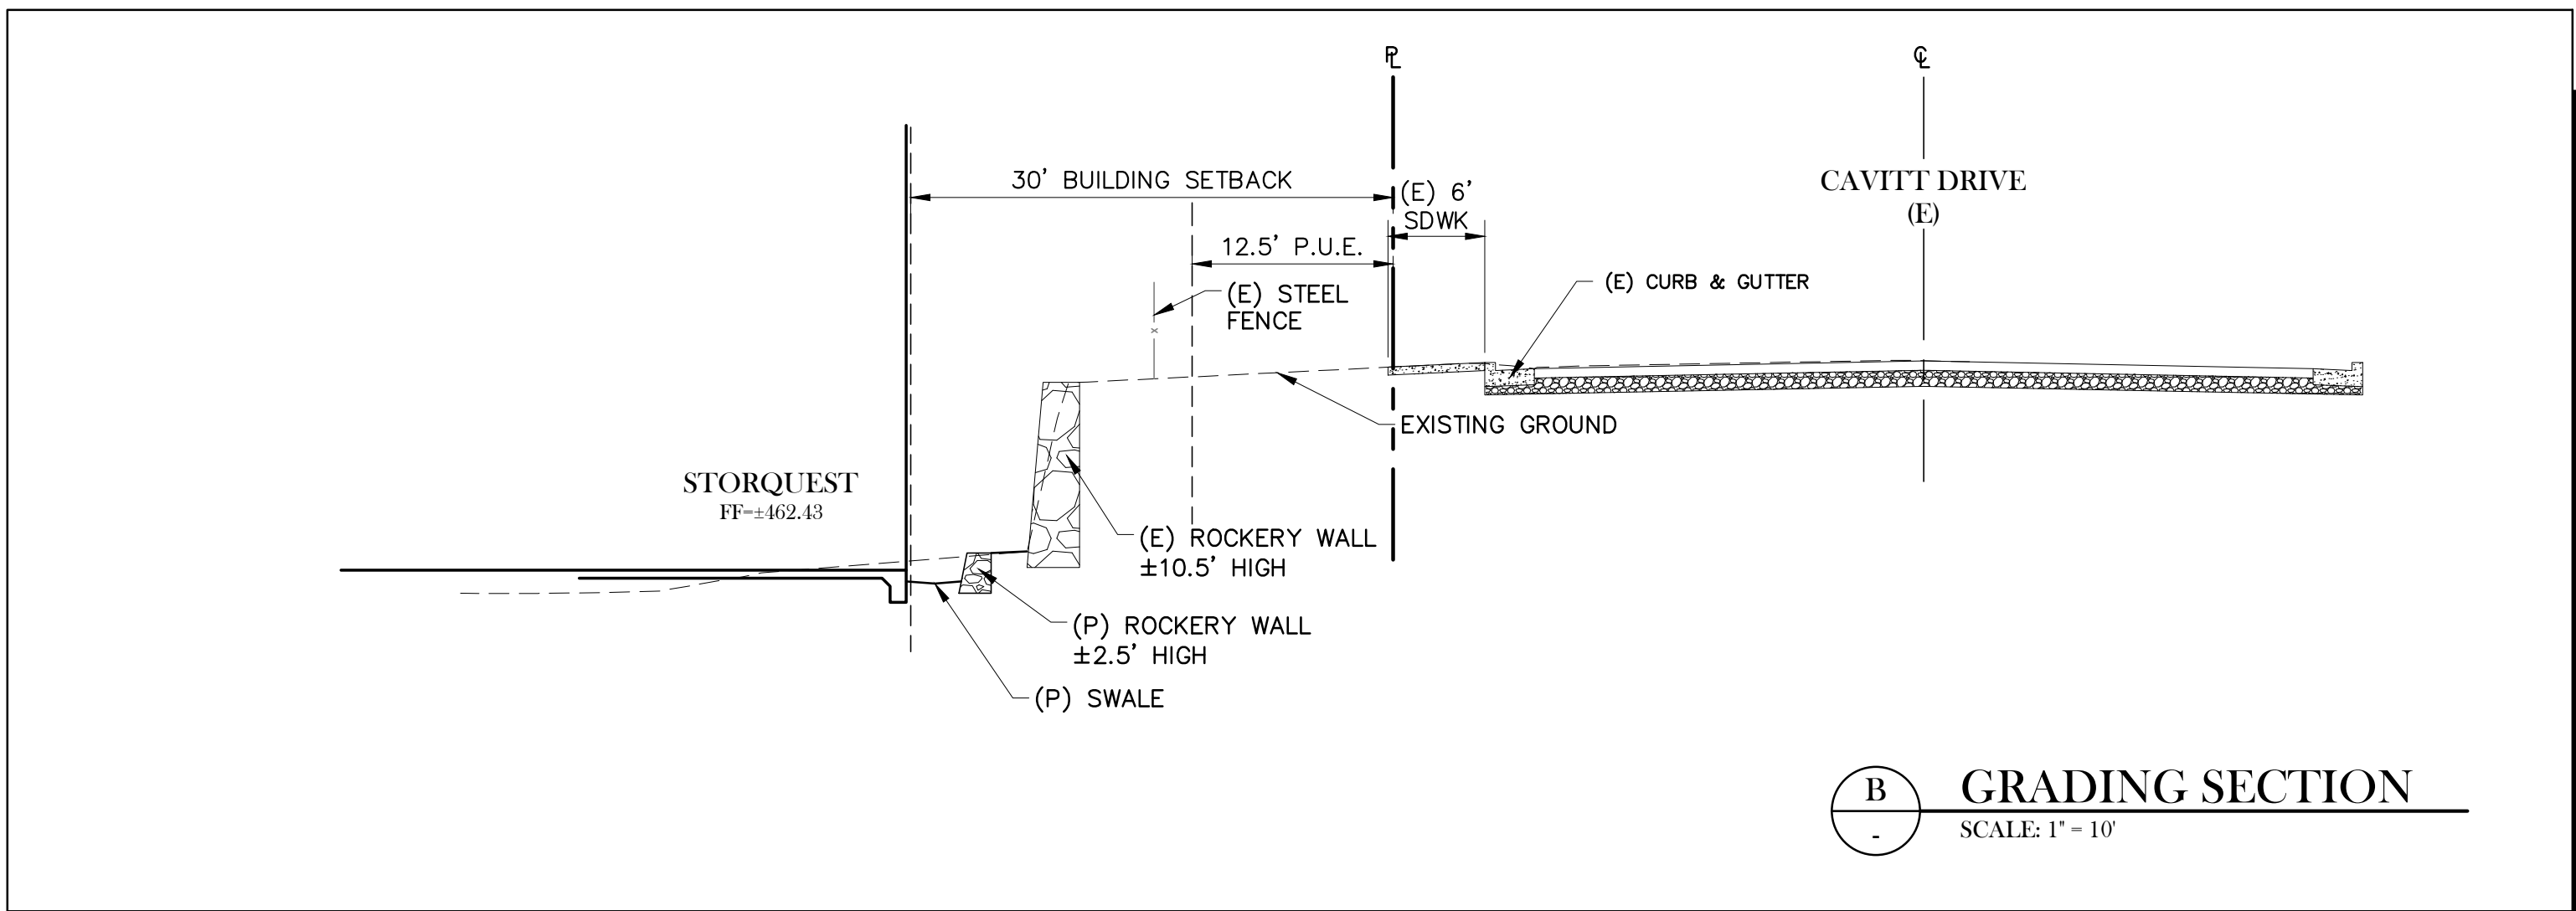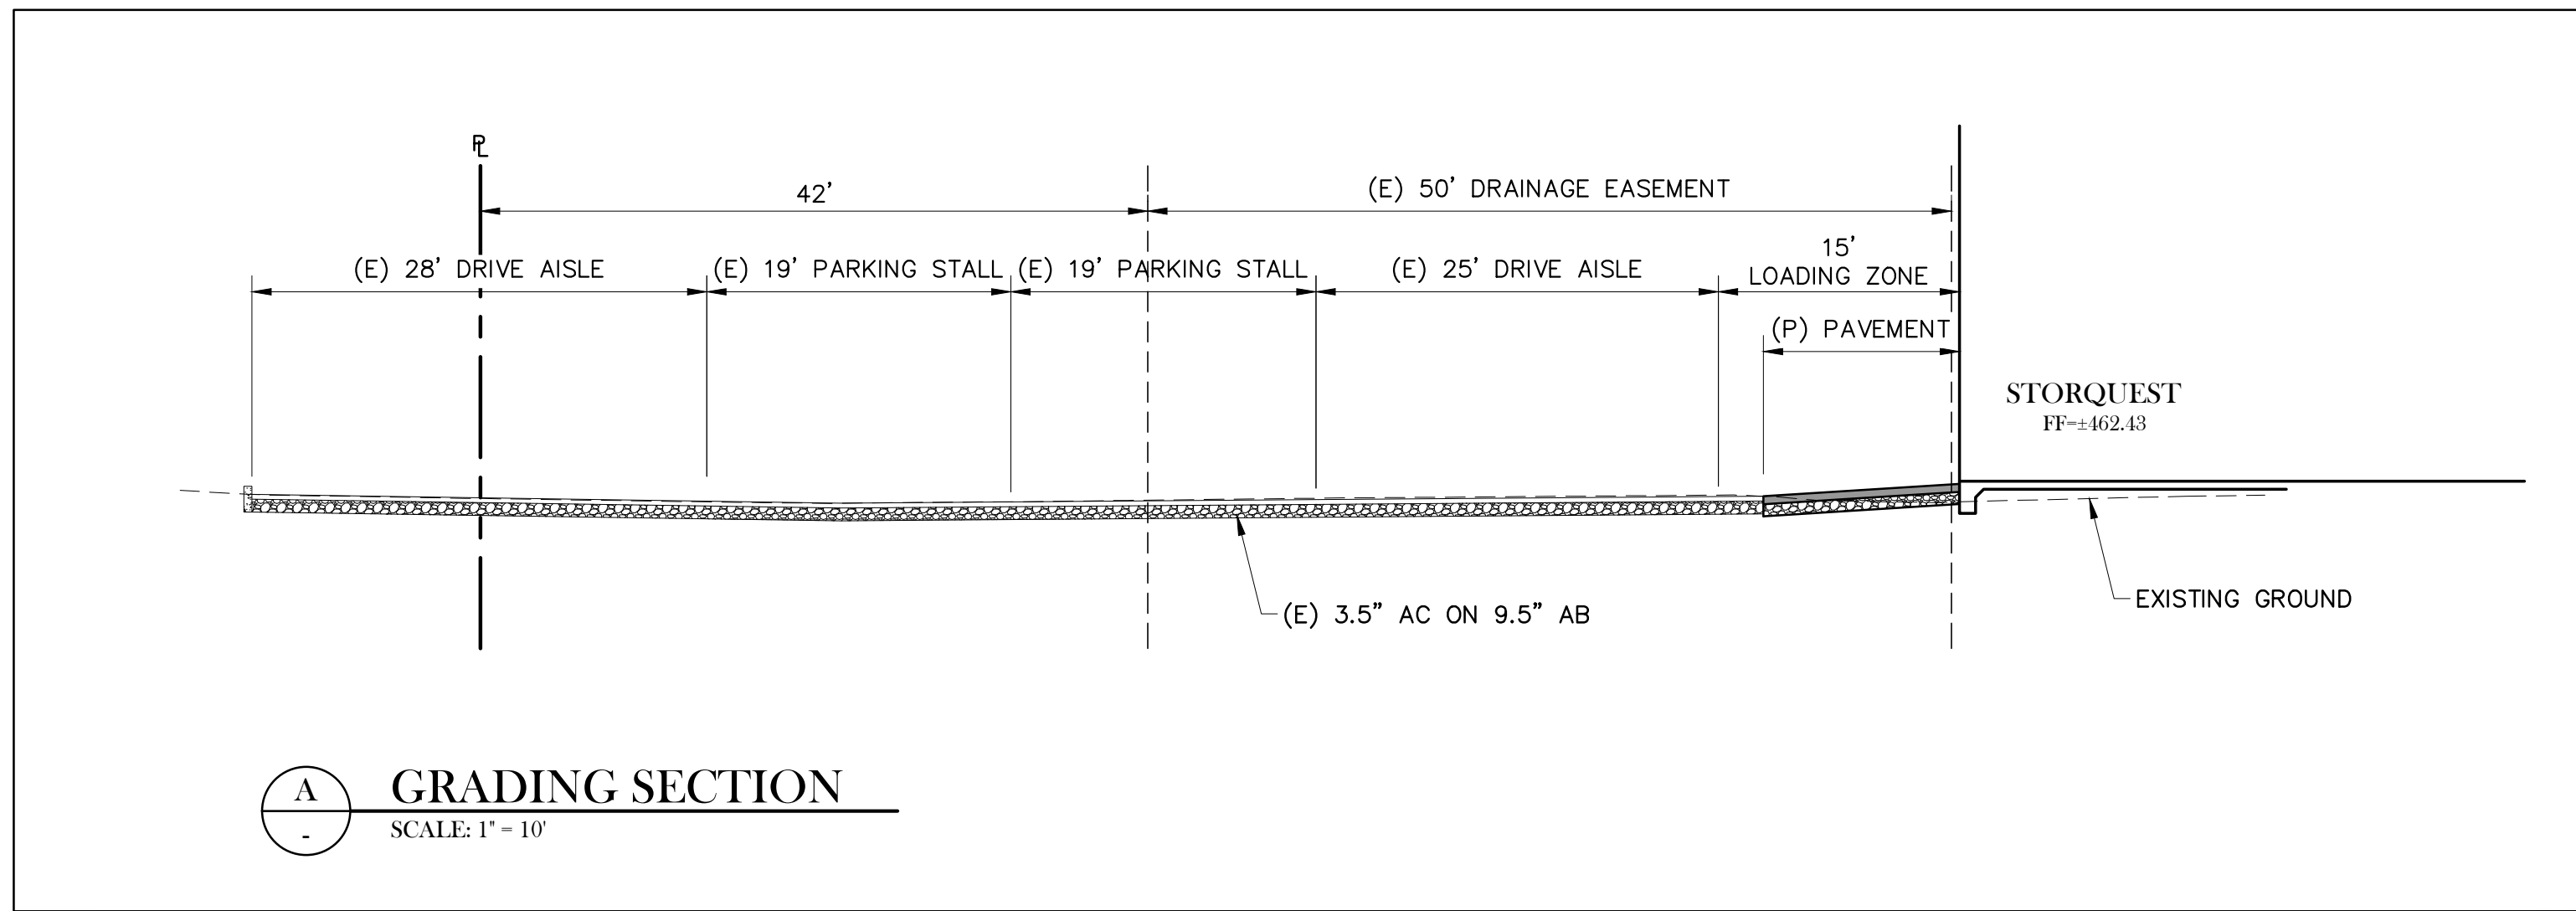

STORQUEST SELF STORAGE - FOLSOM

1775 Cavitt Drive, Folsom, California



Proposed By: The William Warren Group



FEBRUARY 17, 2023
INITIAL SUBMITTAL

